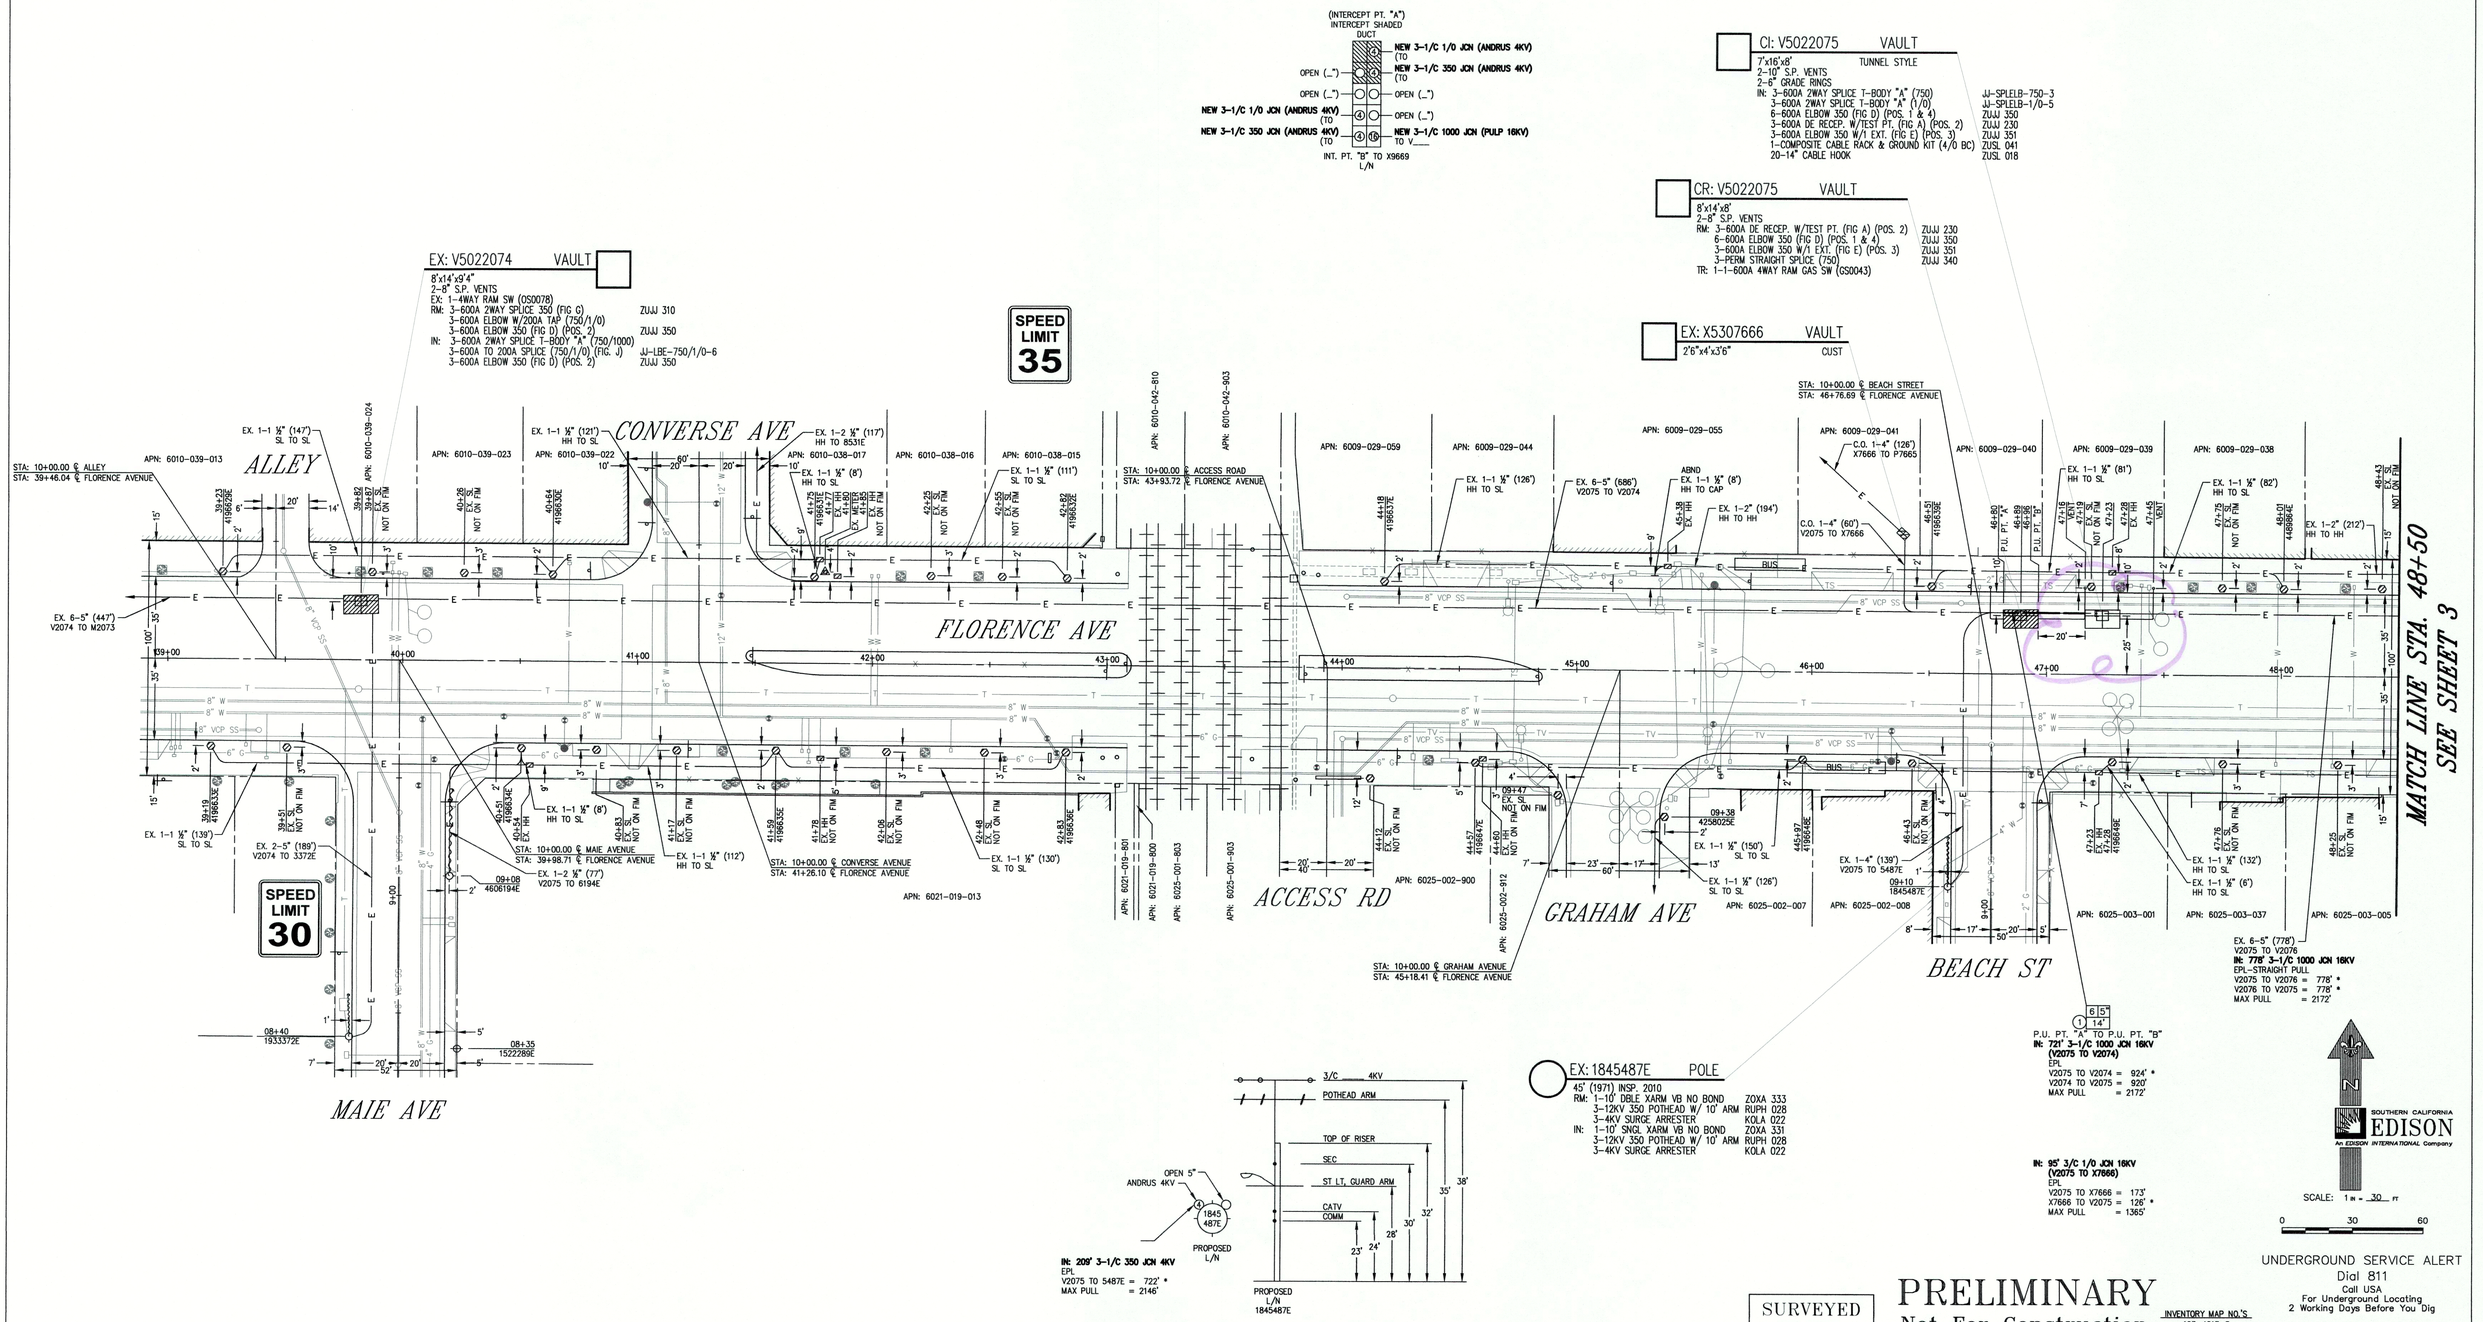

SURVEYED
DATE: 4/23/15

PRELIMINARY
Not For Construction

INVENTORY MAP NO.'S
103-4213-5
103-4215-0

UNDERGROUND SERVICE ALERT
Dial 811
Call USA
For Underground Locating
2 Working Days Before You Dig

DATE	REVISION DESCRIPTION	APPROVED	DRAWN	CHECKED

DISTRICT 32-COMPTON	PROJ. MGR. ANGEL RAMIREZ PHONE 714-973-5620		PLANNER LISA LEMASTER PHONE 714-380-1959		SR NO. 1950511
FOREMAN	TRUCK NO.	P/E	INVENTORY MAP NO. THOMAS GUIDE	GRID NO.	DESIGN NO. 673315
CSD 140 Y___ N___	BY-PASS CODE	EXISTING ___ CHANGE TO ___	TLM CHECKED ___ %LOAD	J.P.A. NO.	ASSOCIATED DESIGN NO.
PRODUCT/SAP NO. TD970666		PRODUCT/SAP NO.			PRODUCT/SAP NO.

TYPE	APPROVED BY	DATE	CHECKED BY	DRAWN BY	PAX #
P		07/07/15		GO/ASP	
B		04/30/15	E. TORRES	LM/ASP	52598

Southern California Edison Company

PROPOSED CONSTRUCTION (LOCATION)
STRC REPL – ANDRUS 4KV o/o NAOMI SUB
FLORENCE AVE & BEACH ST
FLORENCE

SHEET 2 OF 3

JOB NO. 0673315

CONTRACT PLANNER: MATT SEAMAN/ASP
PHONE: 714-893-2405

0673315.dwg Plotted: Jun 12, 2015 9:10am gordenes