NO
PARKING

CITY OF LOS ANGELES

CREW MAP
TD931678
1 OF 4

PERMIT REQ'D
PTC/VTC NOT REQ'D

NOT TO SCALE

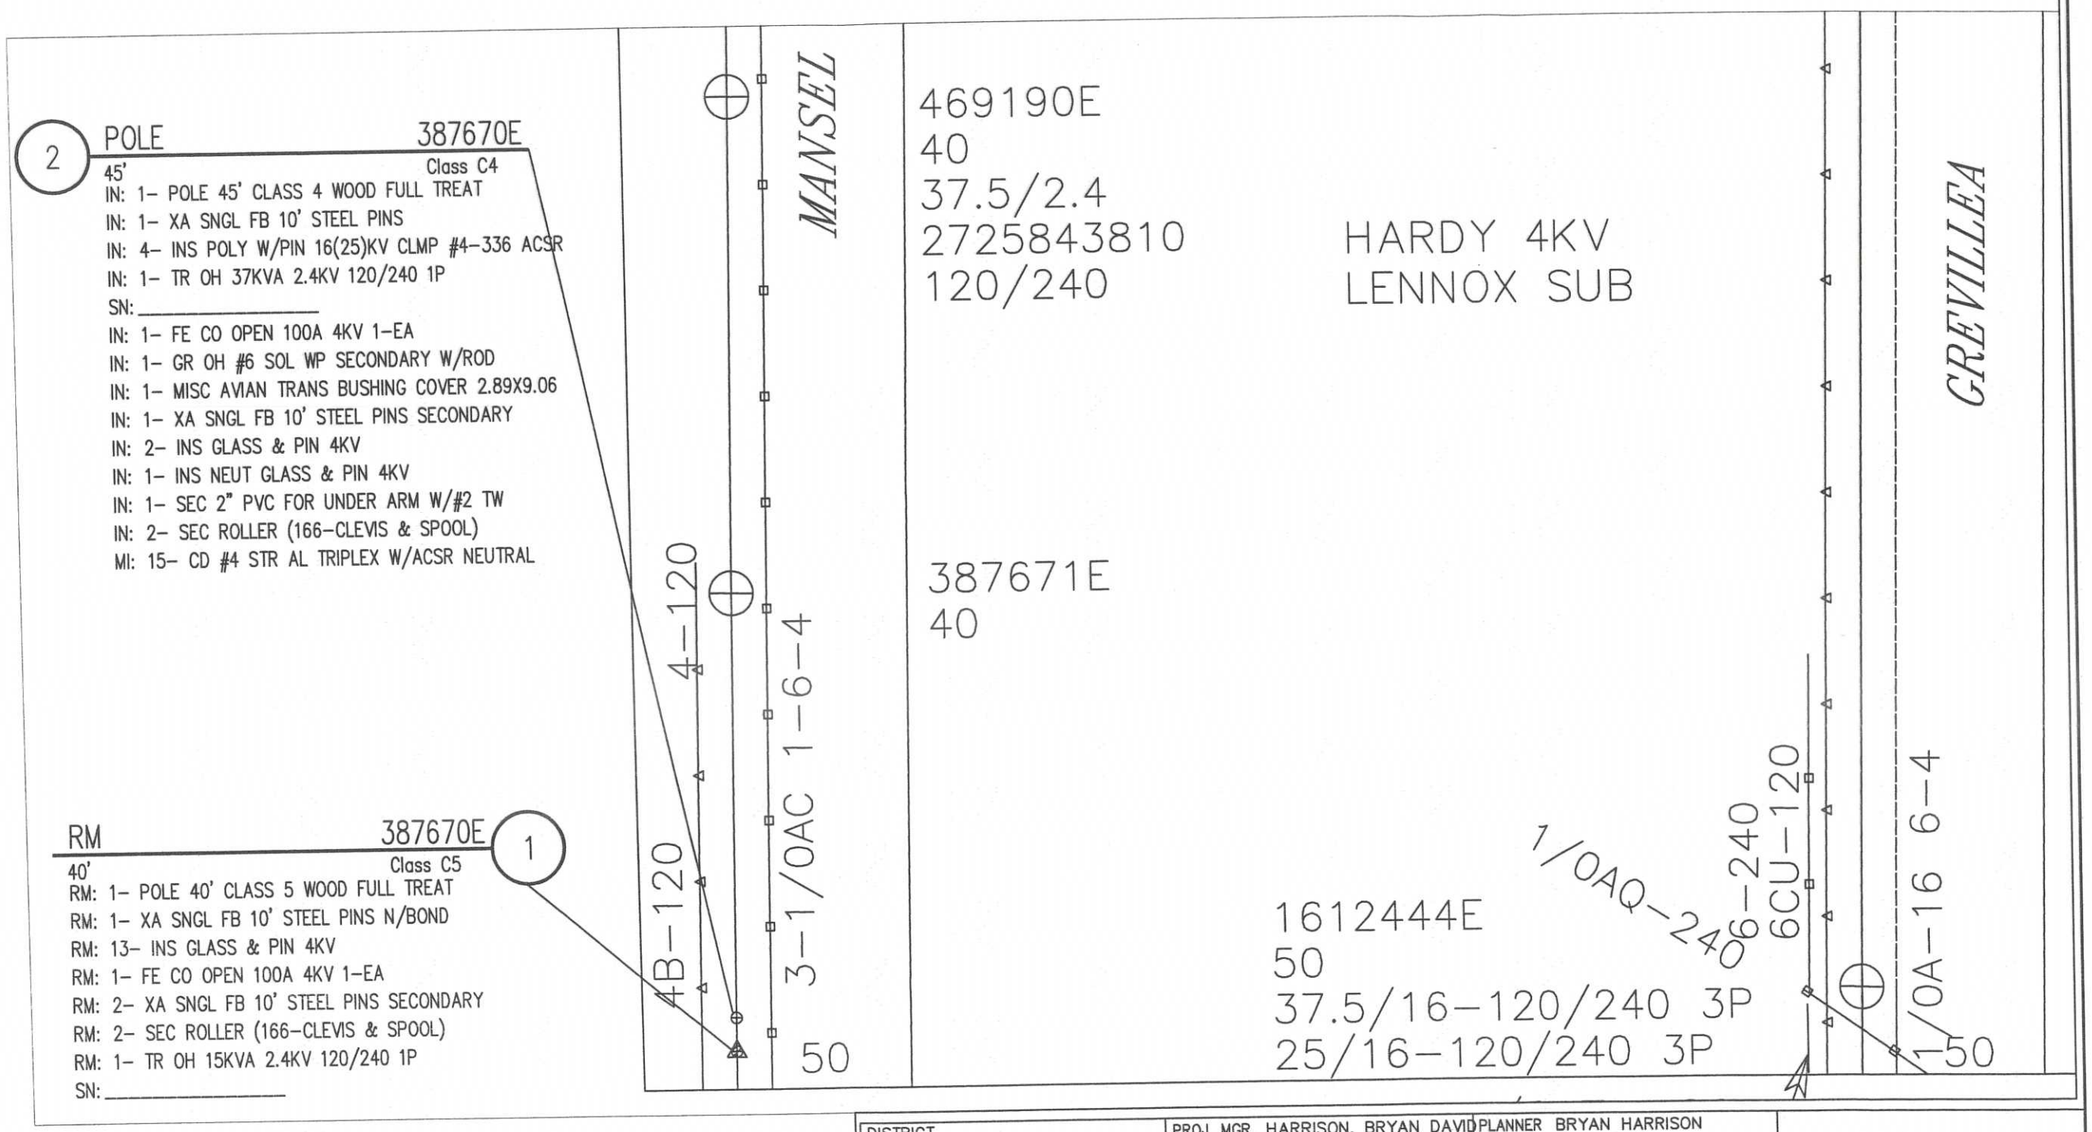

NOTES:
1. TRUCK ACCESS @POLE IN STREET
2. SET NEW POLE 1' N/O EXISTING POLE
3. TRANSFER STREETLIGHT TO NEW POLE

DISTRICT 44 - SOUTH BAY	PROJ. MGR. HARRISON, BRYAN DAVID PHONE		PLANNER BRYAN HARRISON PHONE 3107839389		
FOREMAN	TRUCK NO.	P/E	INVENTORY MAP NO. 49-66D	THOMAS GUIDE	GRID NO.
DESIGN NO. 647729_0.01					
CSD 140 Y___ N___	BY-PASS CODE	EXISTING ___ CHANGE TO ___	TLM CHECKED ___ %LOAD	J.P.A. NO.	ASSOCIATED DESIGN NO.
PRODUCT/SAP NO. 931678-INFRA REP - DET POLE RELACE	PRODUCT/SAP NO.		PRODUCT/SAP NO.		

TYPE	APPROVED BY	DATE	CHECKED BY	DRAWN BY	PAX #
	MICHAEL FULLER	11/25/14	MICHAEL FULLER	C ELLIS	33308

Southern California Edison Company

PROPOSED CONSTRUCTION (LOCATION)
WALNUT ST. W/S 130' N/O LENNOX
VARLOC VARIOUS LOCATIONS
LOS ANGELES

SHEET 1 OF 4

JOB NO. 647729_0.01