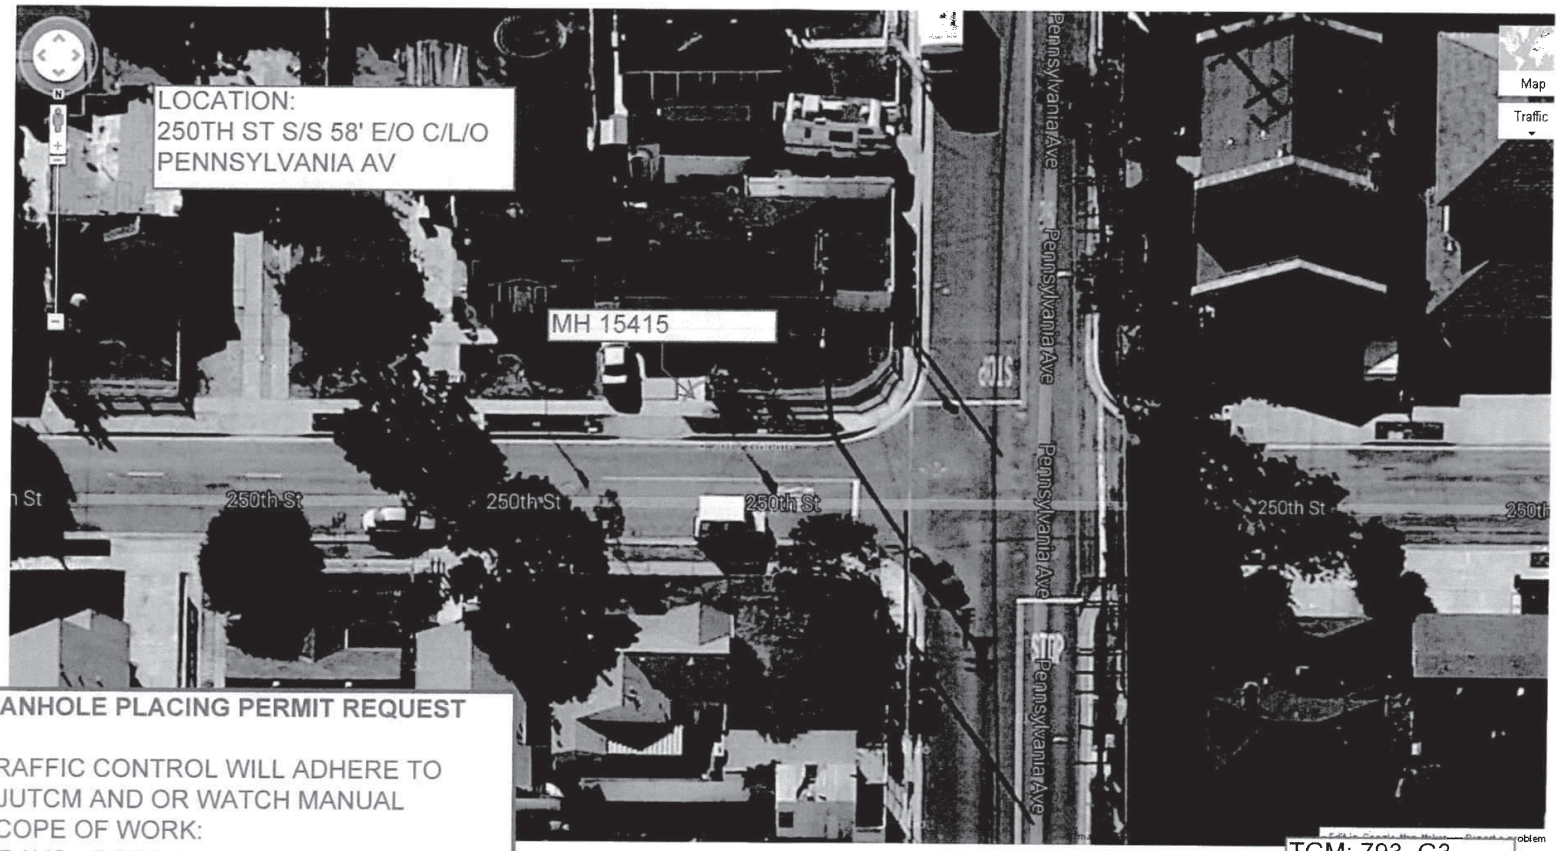

MANHOLE PLACING PERMIT REQUEST

.

TRAFFIC CONTROL WILL ADHERE TO CJUTCM AND OR WATCH MANUAL

SCOPE OF WORK:

2 DAYS - FIBER & I.D PLACING

1 DAYS - FIBER SPLICING

.

WORK TO COMMENCE APPROX 7 DAYS FROM PERMIT ISSUE DATE

TGM: 793, G3

APPROVED
City of Lomita Public Works
Date 9-25-2014
Approved
Re:

A409 9599644
R. KNOWLES
MH ACCESS PERMIT SKETCH