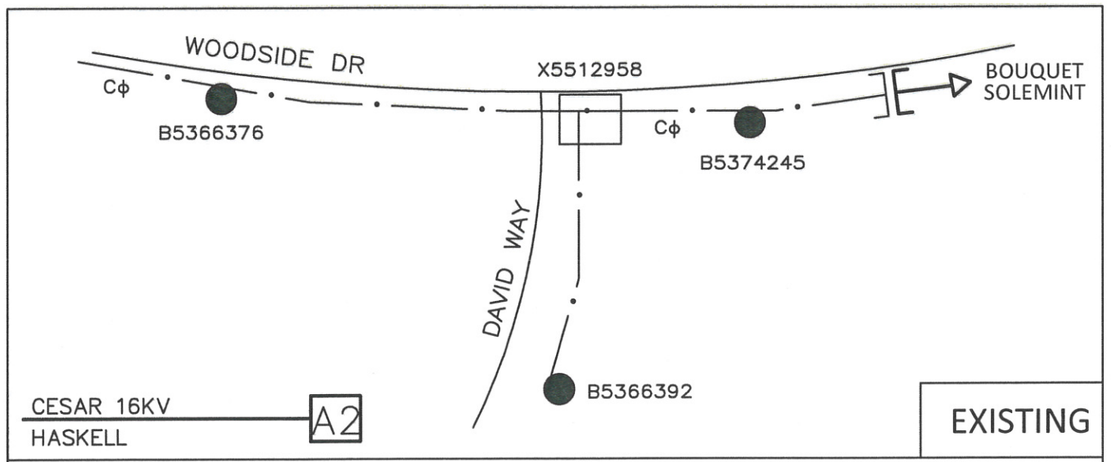

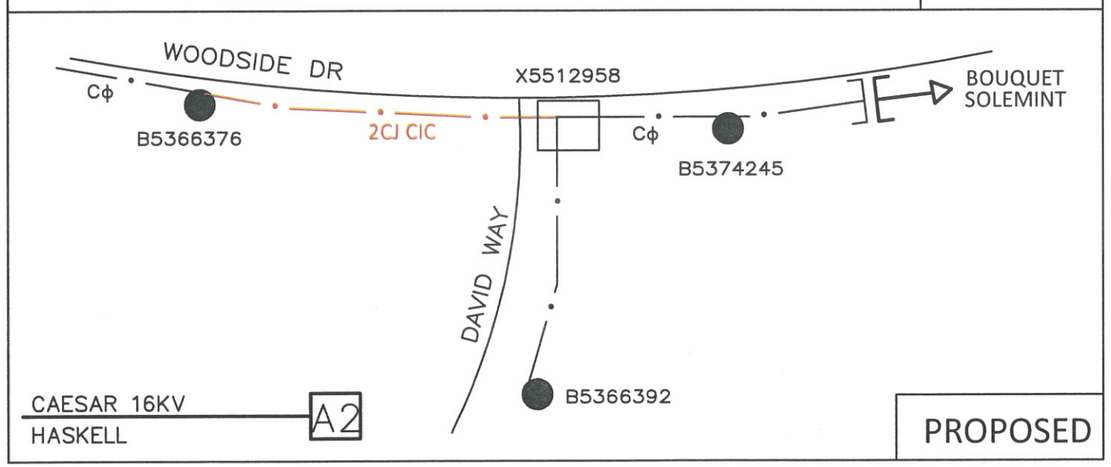

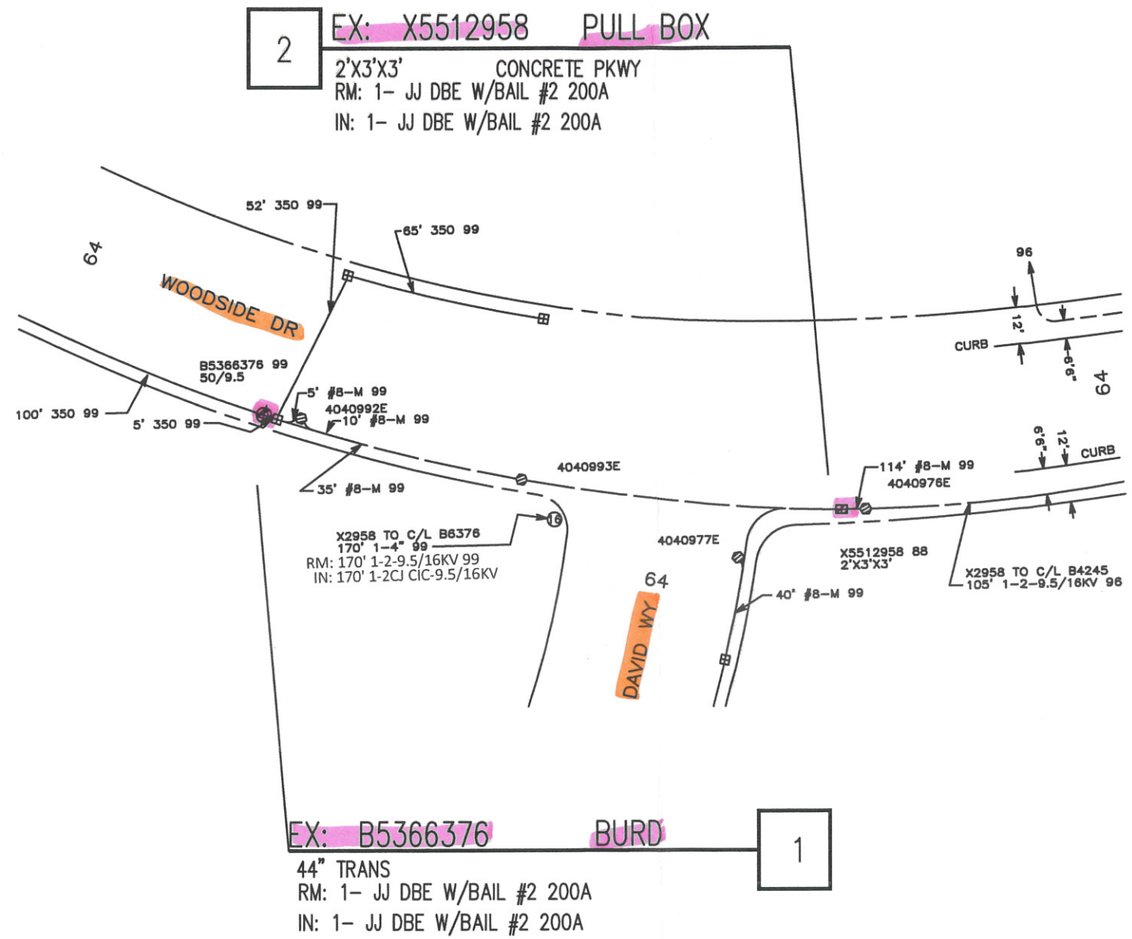

SCALE: 1" = 50'

0 50 100

PROJECT REQUIREMENTS	
ENVIRONMENTAL REQUIRED	N
EDISON EASEMENT REQUIRED	N
PWRD 88 REQUIRED	N
PERMIT REQUIRED	
OUTAGE REQUIRED	N
TRAFFIC CONTROL REQUIRED	
PED. TRAFFIC CONTROL REQ'D	Y

DISTRICT 59 – VALENCIA	PROJ. MGR. WEST, JARNELL PHONE 805-890-2230		PLANNER BEST, ALEXANDER M PHONE 661-607-0540		
FOREMAN	TRUCK NO.	P/E	INVENTORY MAP NO. 114-58D-6	THOMAS GUIDE LACO 4461 D4	GRID NO. 000	DESIGN NO. 549006_0.01
CSD 140 Y___ N___	BY-PASS CODE	EXISTING ___ CHANGE TO ___	TLM CHECKED ___ %LOAD	J.P.A. NO.	ASSOCIATED DESIGN NO.
PRODUCT/SAP NO. 782935-INFRA REPLACE-SPECIAL PROJECT	PRODUCT/SAP NO.	PRODUCT/SAP NO.			

TYPE	APPROVED BY	DATE	CHECKED BY	DRAWN BY	PAX #
PRE		2-26-14		ALEX BEST	75640

PROPOSED CONSTRUCTION (LOCATION)
CIC REPL, CAESAR 16KV (2 OF 4)
WOODSIDE DR & DAVID WAY
SAUGUS, CA

SHEET 1 OF 1

JOB NO. 549006_0.01

Southern California Edison Company