NOTE TO CREW:
TRANSFER:
3– #2BC 12KV
1– TEL
1– CATV

SOUTHERN CALIFORNIA
EDISON
An EDISON INTERNATIONAL Company

NOT TO SCALE

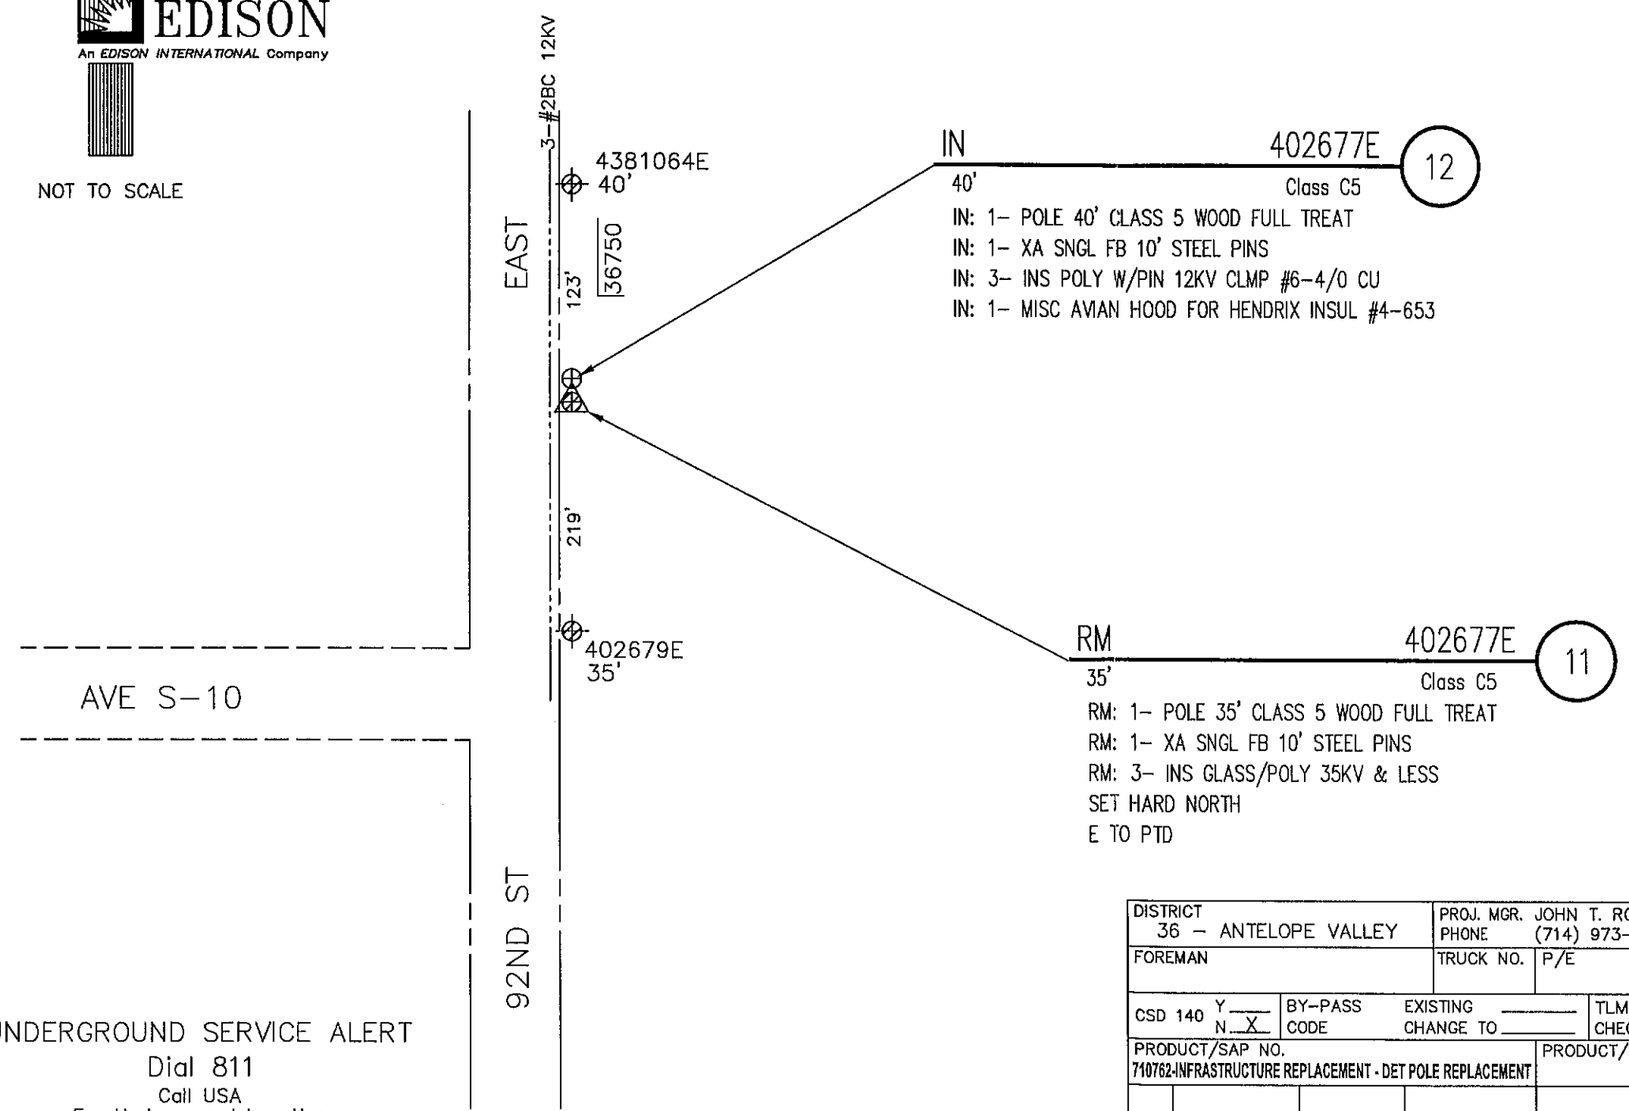

UNDERGROUND SERVICE ALERT
Dial 811
Call USA
For Underground Locating
2 Working Days Before You Dig

NOTES:
CIRCUIT: CALLI VALLI 12KV
SUB: LITTLEROCK
CIRCUIT:
SUB:
REAR PROPERTY NO
TRUCK ACCESS YES
HAND DIG NO
TRAFFIC CONTROL NO
PTC NO
ROUTE #
BULLETIN 322 NO
ENVIRONMENTAL YES
PERMIT REQ'D NO
TYPE
TREE TRIMMING NO
CONCRETE REPAIR REQ'D NO
CRANE SET NO
GPS:
LAT: 34° 32' 57.1"
LON: 117° 58' 00.9"
ELEV: 2770'

DISTRICT 36 – ANTELOPE VALLEY	PROJ. MGR. JOHN T. RODRIGUEZ PHONE (714) 973–5678		PLANNER RAND TAYLOR (HWI) PHONE (951) 826–8853		
FOREMAN	TRUCK NO.	P/E	INVENTORY MAP NO. 123–87	THOMAS GUIDE 4288 A5	GRID NO. 000	DESIGN NO. 498902_0.01
CSD 140 Y___ N_X_	BY–PASS CODE	EXISTING ___ CHANGE TO ___	TLM CHECKED ___ %LOAD	J.P.A. NO. E6036–405579205	ASSOCIATED DESIGN NO.
PRODUCT/SAP NO. 710762-INFRASTRUCTURE REPLACEMENT - DET POLE REPLACEMENT			PRODUCT/SAP NO.		PRODUCT/SAP NO.

TYPE	APPROVED BY	DATE	CHECKED BY	DRAWN BY	PAX #
				HWI/ D.M.	

Southern California Edison Company

PROPOSED CONSTRUCTION (LOCATION)
TD 710762
36750 92ND ST EAST
LITTLEROCK

SHEET ___ OF ___

JOB NO. 498902_0.01