CONCEPTUAL STREETSCAPE PLAN

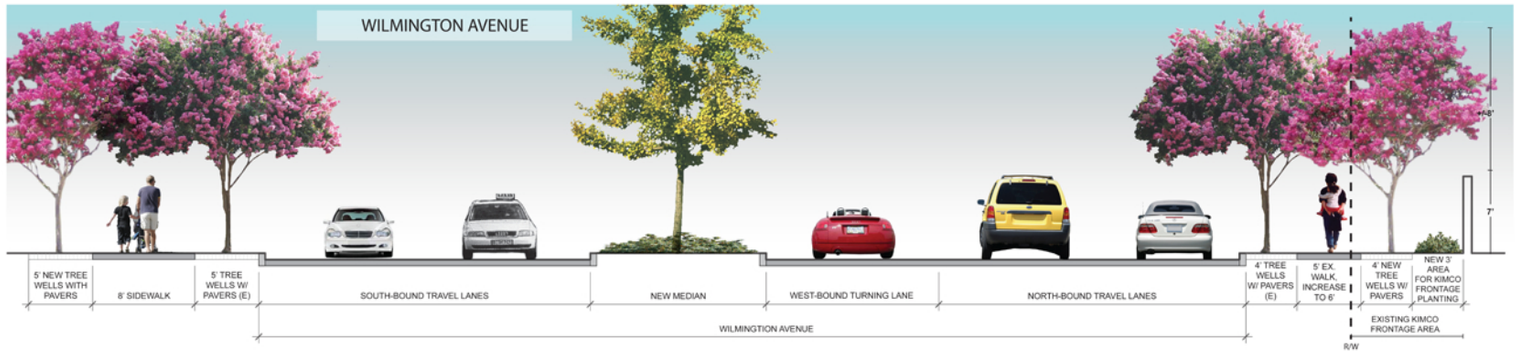

SITE AMENITITES

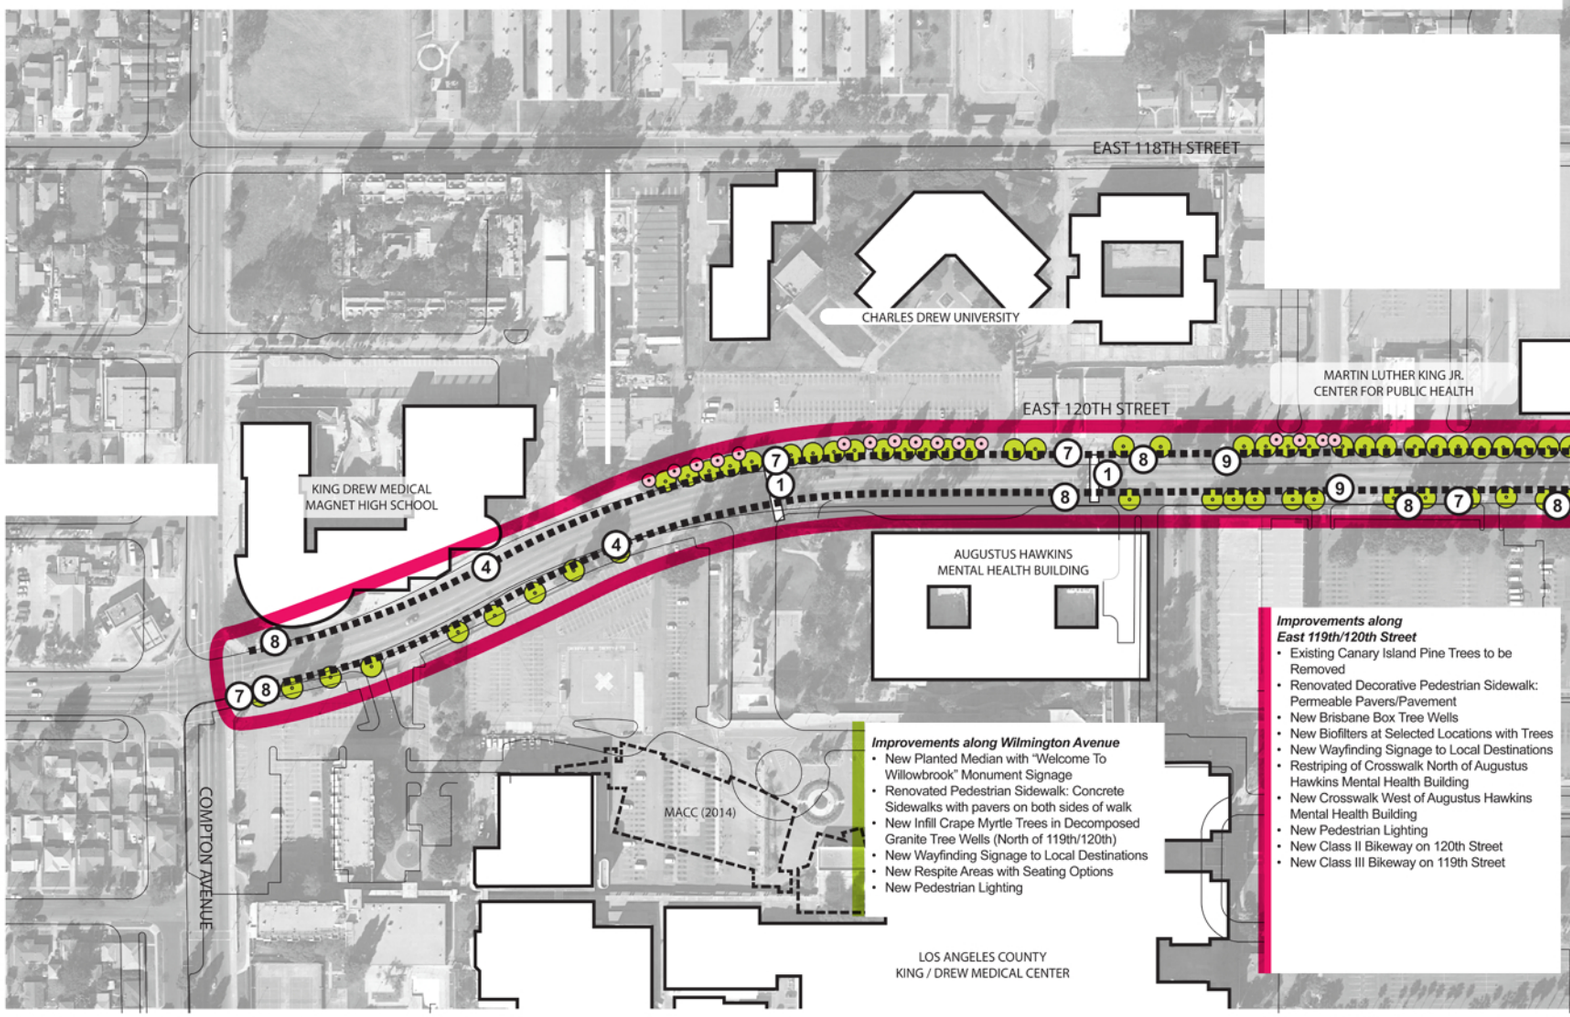

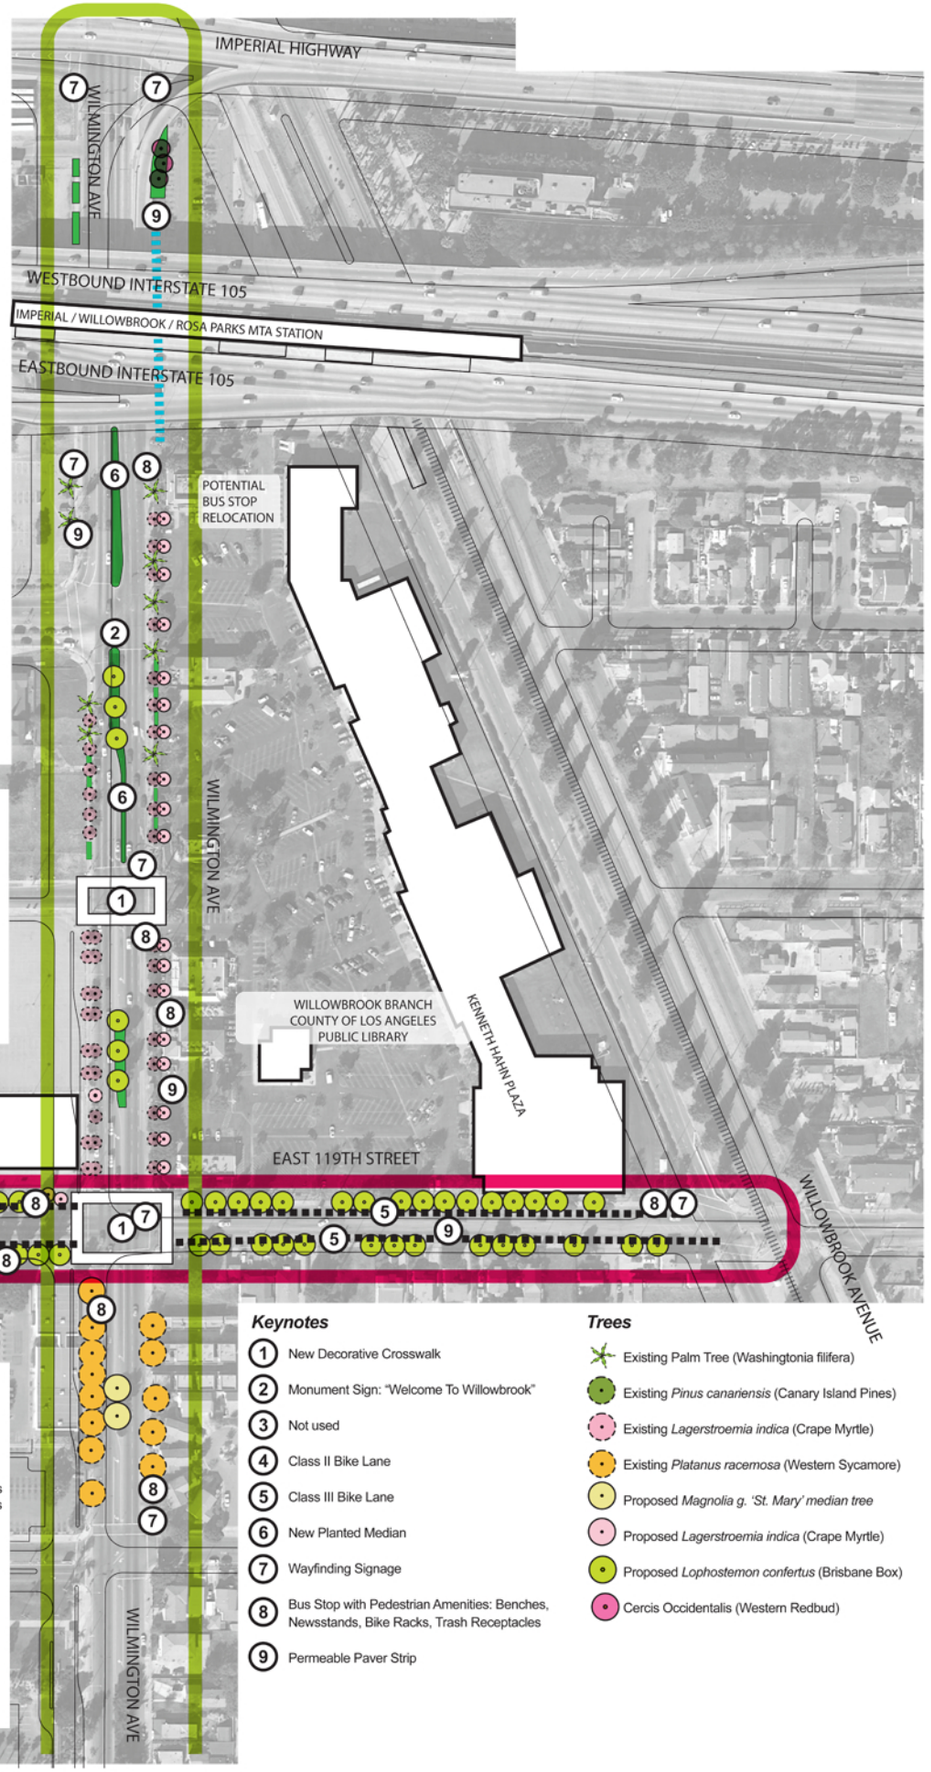

WILLOWBROOK AREA ACCESS IMPROVEMENTS TO MLK MACC

NORTH

0' 40' 80' 160' 240' 320' 400' 1/8 MILE 1/4 MILE