C-181
C-181B

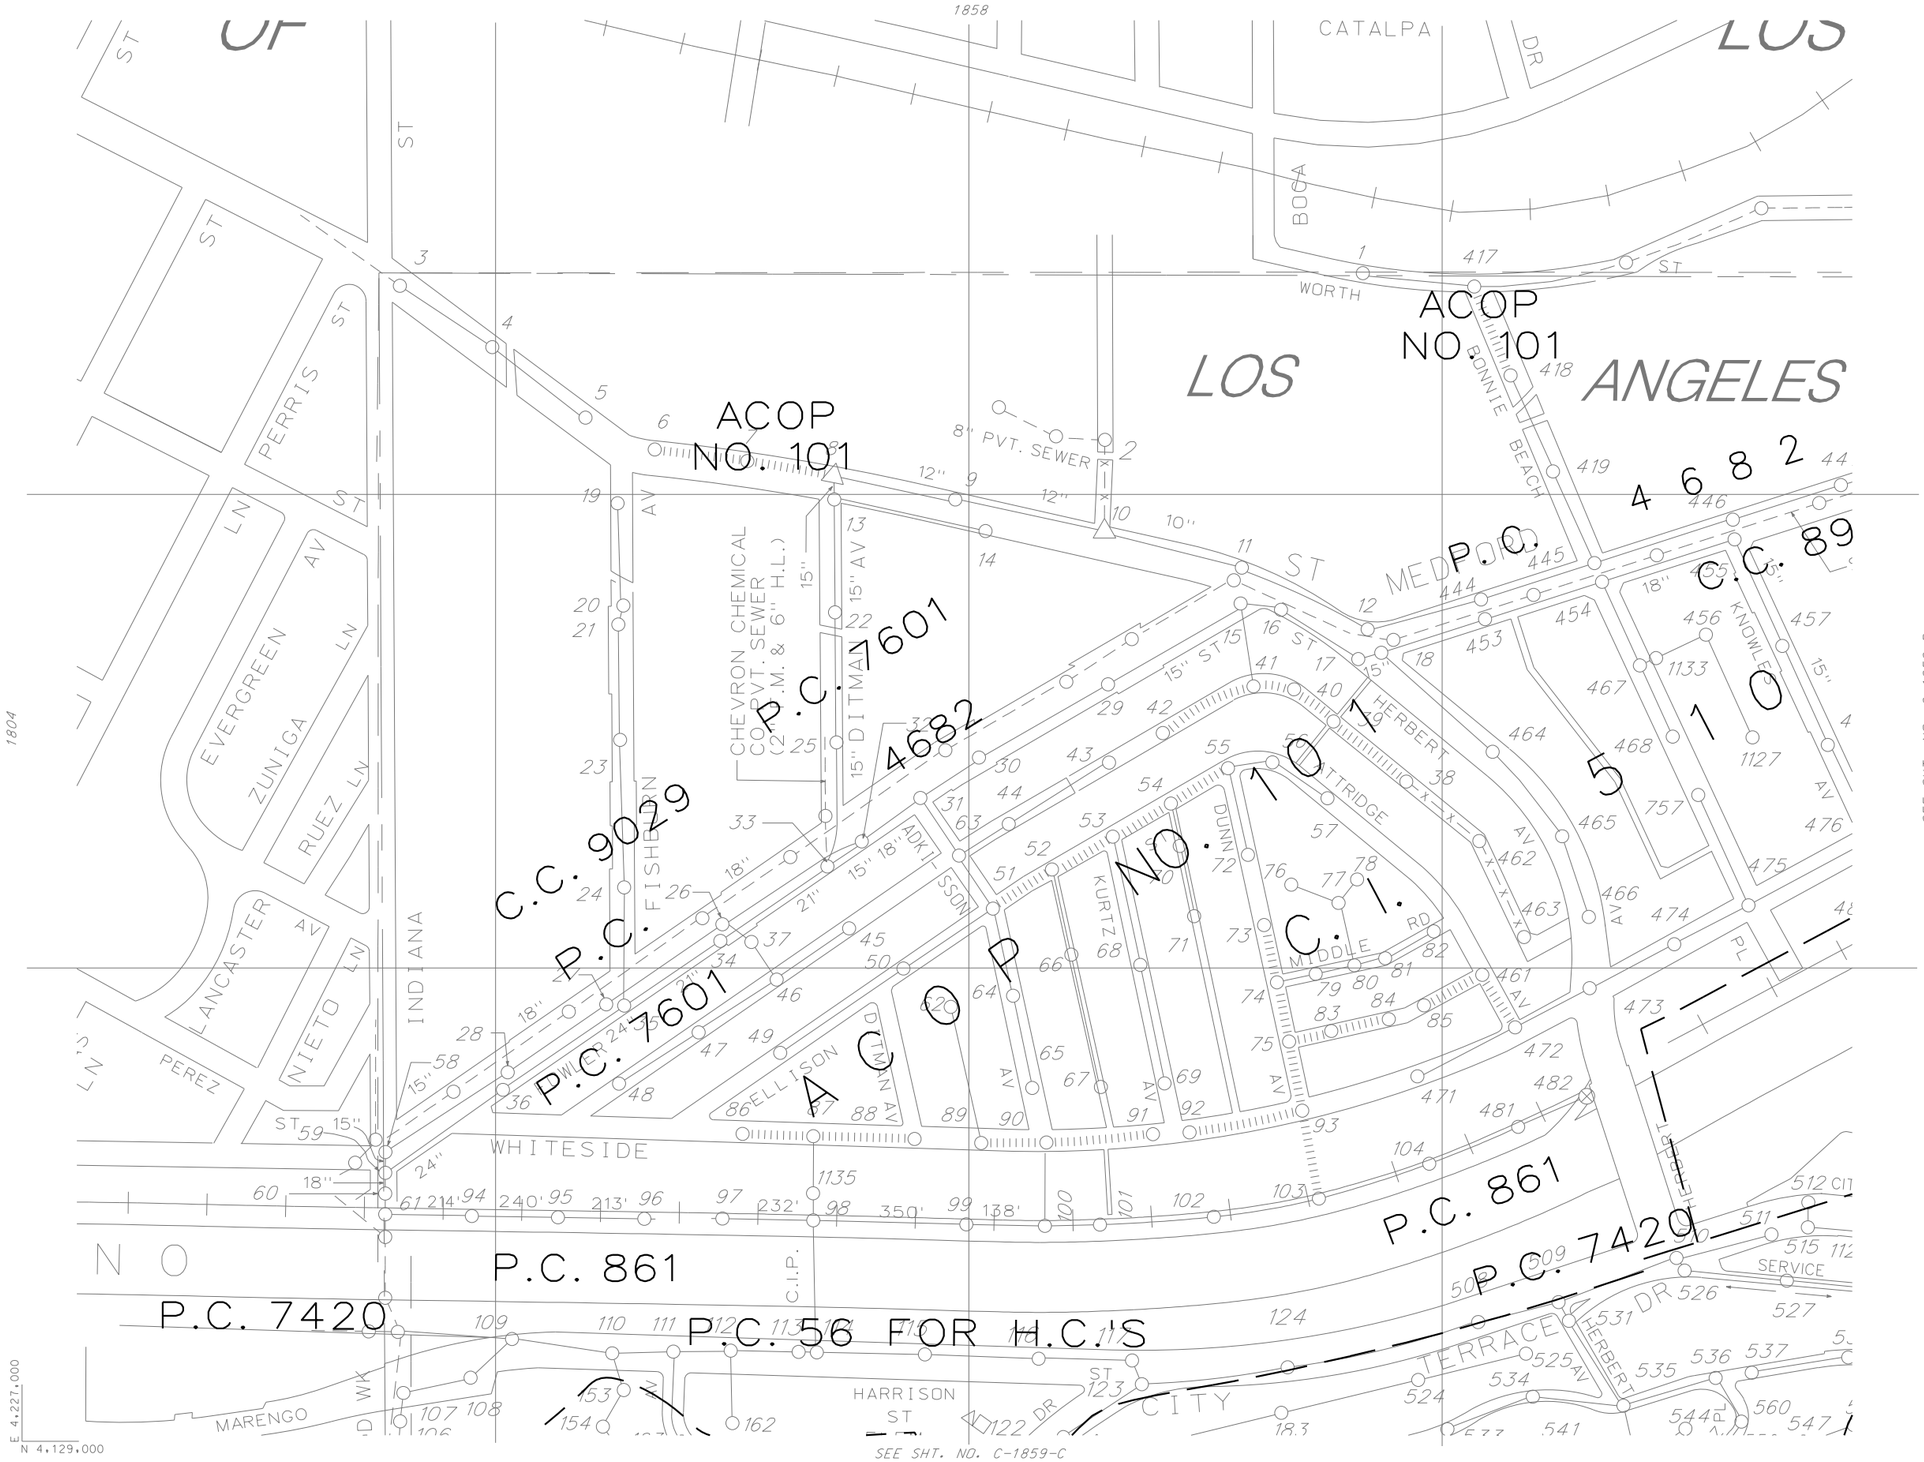

THIS MAP IS INTENDED FOR USE ONLY AS OPERATIONS MAP BY LOS ANGELES COUNTY SEWER MAINTENANCE DISTRICTS. LOS ANGELES COUNTY EXPRESSLY DISCLAIMS ANY LIABILITY FOR ANY INACCURACIES WHICH MAY BE PRESENT IN THIS MAP.

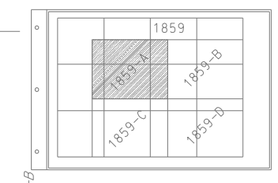

SEE SHT. NO. C-1859-B

NO SCALE!

NO SCALE!

AUTOMATED GRAPHICS

LEGEND

- CLAY SEWERS MAINTAINED BY SMD. 8" UNLESS OTHERWISE NOTED
- PLASTIC SEWERS
- CONCRETE SEWERS
- CLAY SEWERS, LINED
- CEMENT SEWERS, LINED
- SEWERS NOT MAINTAINED BY SMD
- TRUNK SEWERS
- CITY BOUNDARY
- STANDARD MANHOLE
- DROP MANHOLE
- SHALLOW MANHOLE
- TRAP MANHOLE
- WEIR MANHOLE
- COMPOSITE MANHOLE COVER
- C.O. CLEANOUT
- L.H. LAMP HOLE

MAP REV. 11-02-10

C-1859-A

MAP REV 10-21-13

DATA BASE REV 12-31-09

CONSOLIDATED S.M.D.

C-1859-A

T: 635 D-3

1119.1221.1859A