SPEED
LIMIT
25

HARDY 4KV % LENNOX SUB

TD919066
DET POLE
PTC & PERMIT
REQUIRED

PROJECT REQUIREMENTS	
EDISON EASEMENT REQUIRED	N
PWRD 88 REQUIRED	N
PERMIT REQUIRED	Y
PERMIT TYPE:	
OUTAGE REQUIRED	Y
TRAFFIC CONTROL REQUIRED	N
PED. TRAFFIC CONTROL REQ'D	Y
CONVEYANCE LETTER REQ'D	N

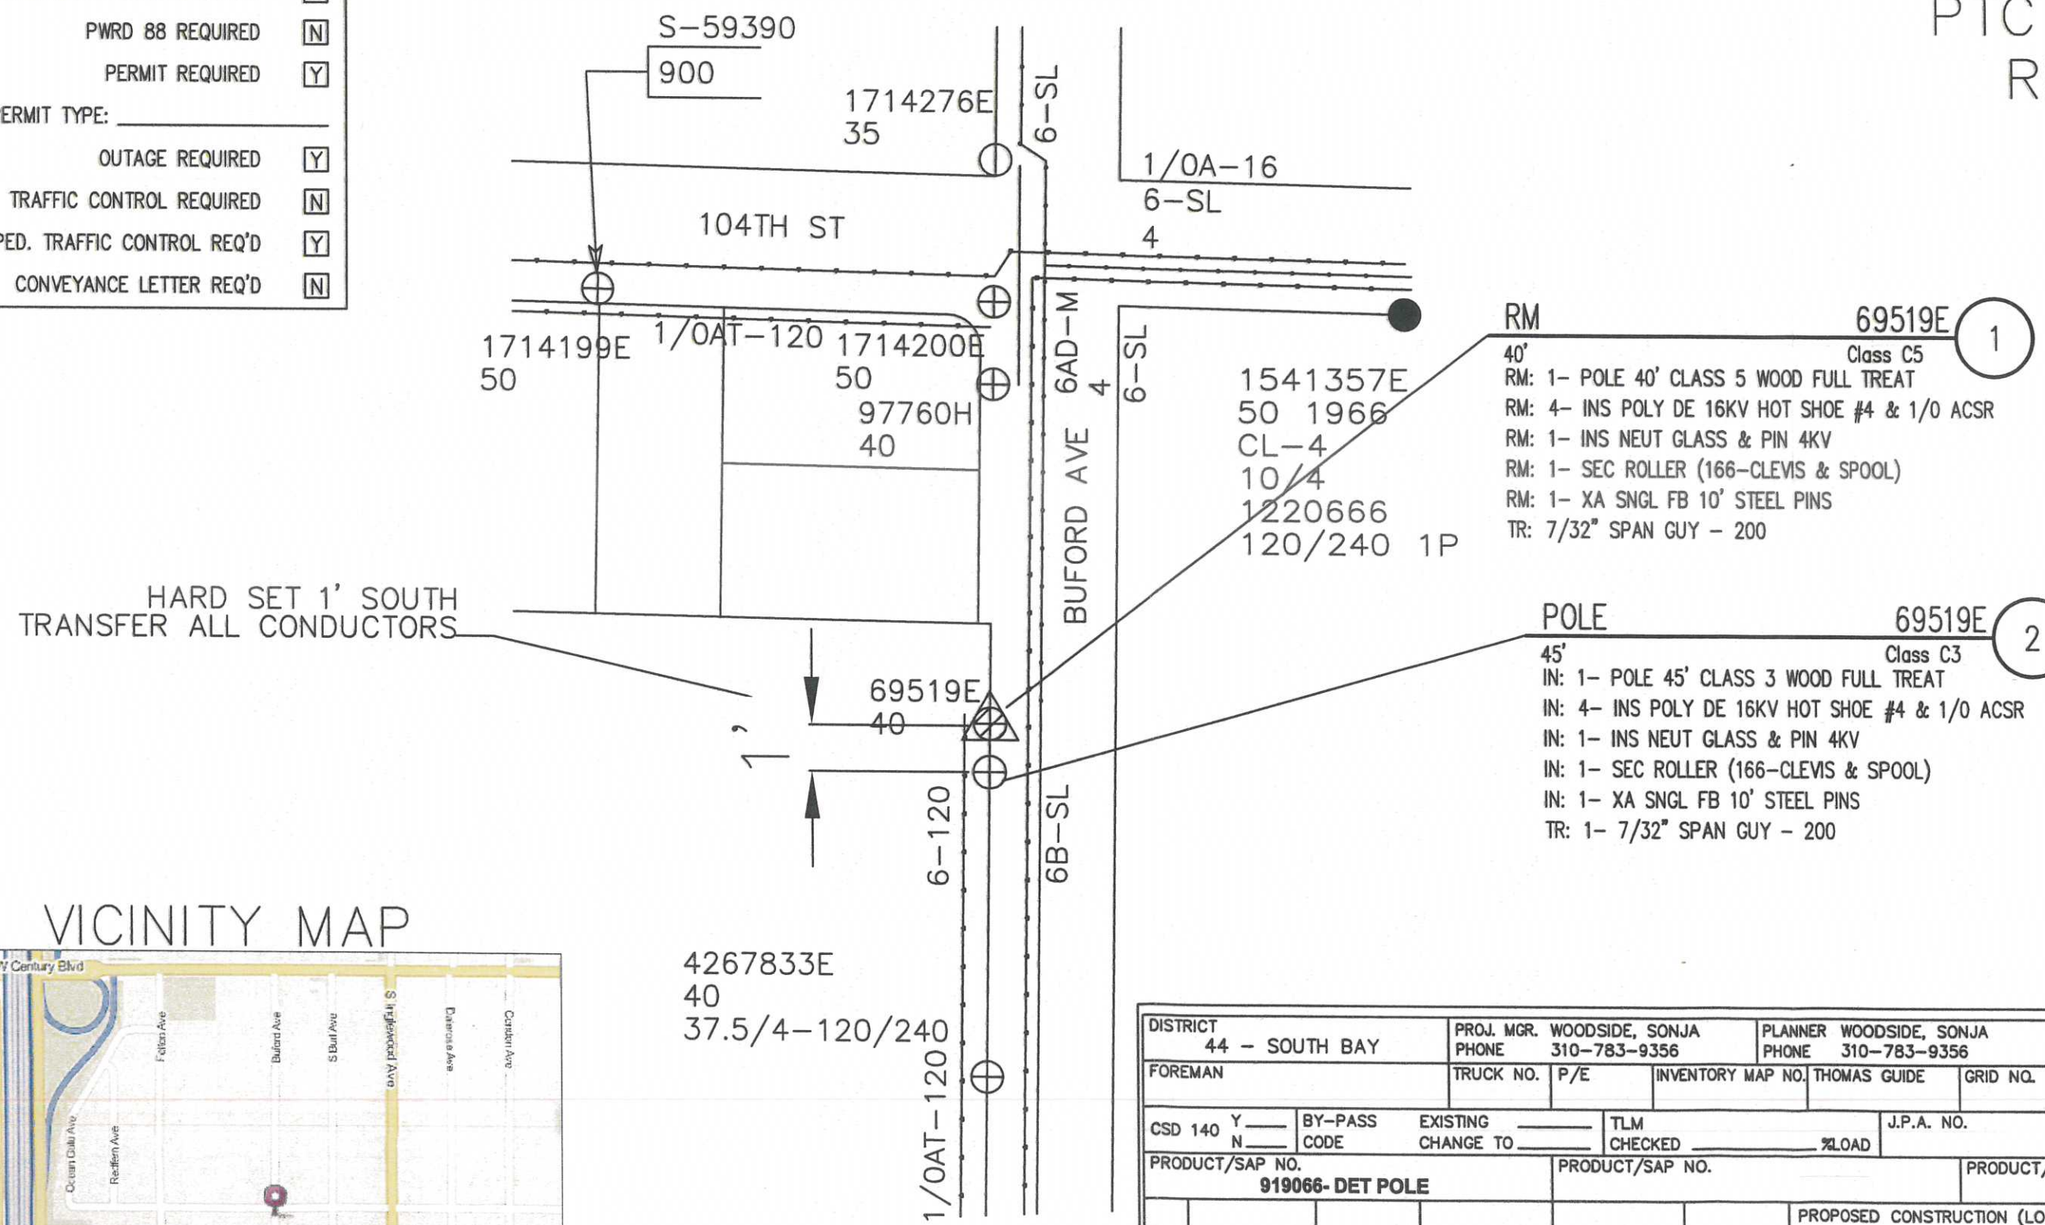

VICINITY MAP

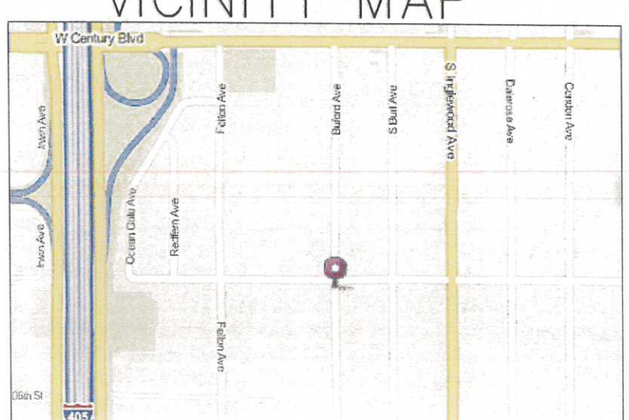

DISTRICT 44 - SOUTH BAY	PROJ. MGR. WOODSIDE, SONJA PHONE 310-783-9356		PLANNER WOODSIDE, SONJA PHONE 310-783-9356		
FOREMAN	TRUCK NO.	P/E	INVENTORY MAP NO.	THOMAS GUIDE	GRID NO.
DESIGN NO. 639294_0.01					
CSD 140 Y___ N___	BY-PASS CODE	EXISTING ___ CHANGE TO ___	TLM CHECKED ___ %LOAD	J.P.A. NO.	ASSOCIATED DESIGN NO.
PRODUCT/SAP NO. 919066- DET POLE	PRODUCT/SAP NO.		PRODUCT/SAP NO.		

F	M. FULLER		S. WOODSIDE	S. PINHEIRO	33354
TYPE	APPROVED BY	DATE	CHECKED BY	DRAWN BY	BAY #

PROPOSED CONSTRUCTION (LOCATION)

10413 S BUFORD
INGLEWOOD, CA 90304

SHEET | JOB NO.