** 4457073E TO BE REPLACED ON ASSOCIATED DET POLE TD#927423

3 EXISTING 4457073E
EX: 37/50/37 KVA 4KV
CI: 1- HH CONC 17"X30"X24"
IN: 2-1/0 1-#2 CLP (SEC) 64' (1 runs)
IN: 2-1/0 1-#2 CLP (SVC) 18' (1 runs)
IN: 1- MTR DM-900 120/240 1P 3W

CI: H073A
17"x30"x24" (CONC.)

1 RM 4431210E
35' Class C5
RM: 1- POLE 35' CLASS 5 WOOD FULL TREAT
RM: 96- CD #6 STR AL DUPLEX W/ACSR NEUTRAL
TR: 1- STREET LIGHT
TR: 168'- #4 AL TRIPLEX

2 POLE 4431210E
40' Class C3
IN: 1- POLE 40' CLASS 3 WOOD
IN: 96- CD 1/0 AL TRIPLEX
IN: 1- RSR 3" TO 2" EXTENSION

3">2"
RUN: 39
RISER: 25
TOTAL: 64

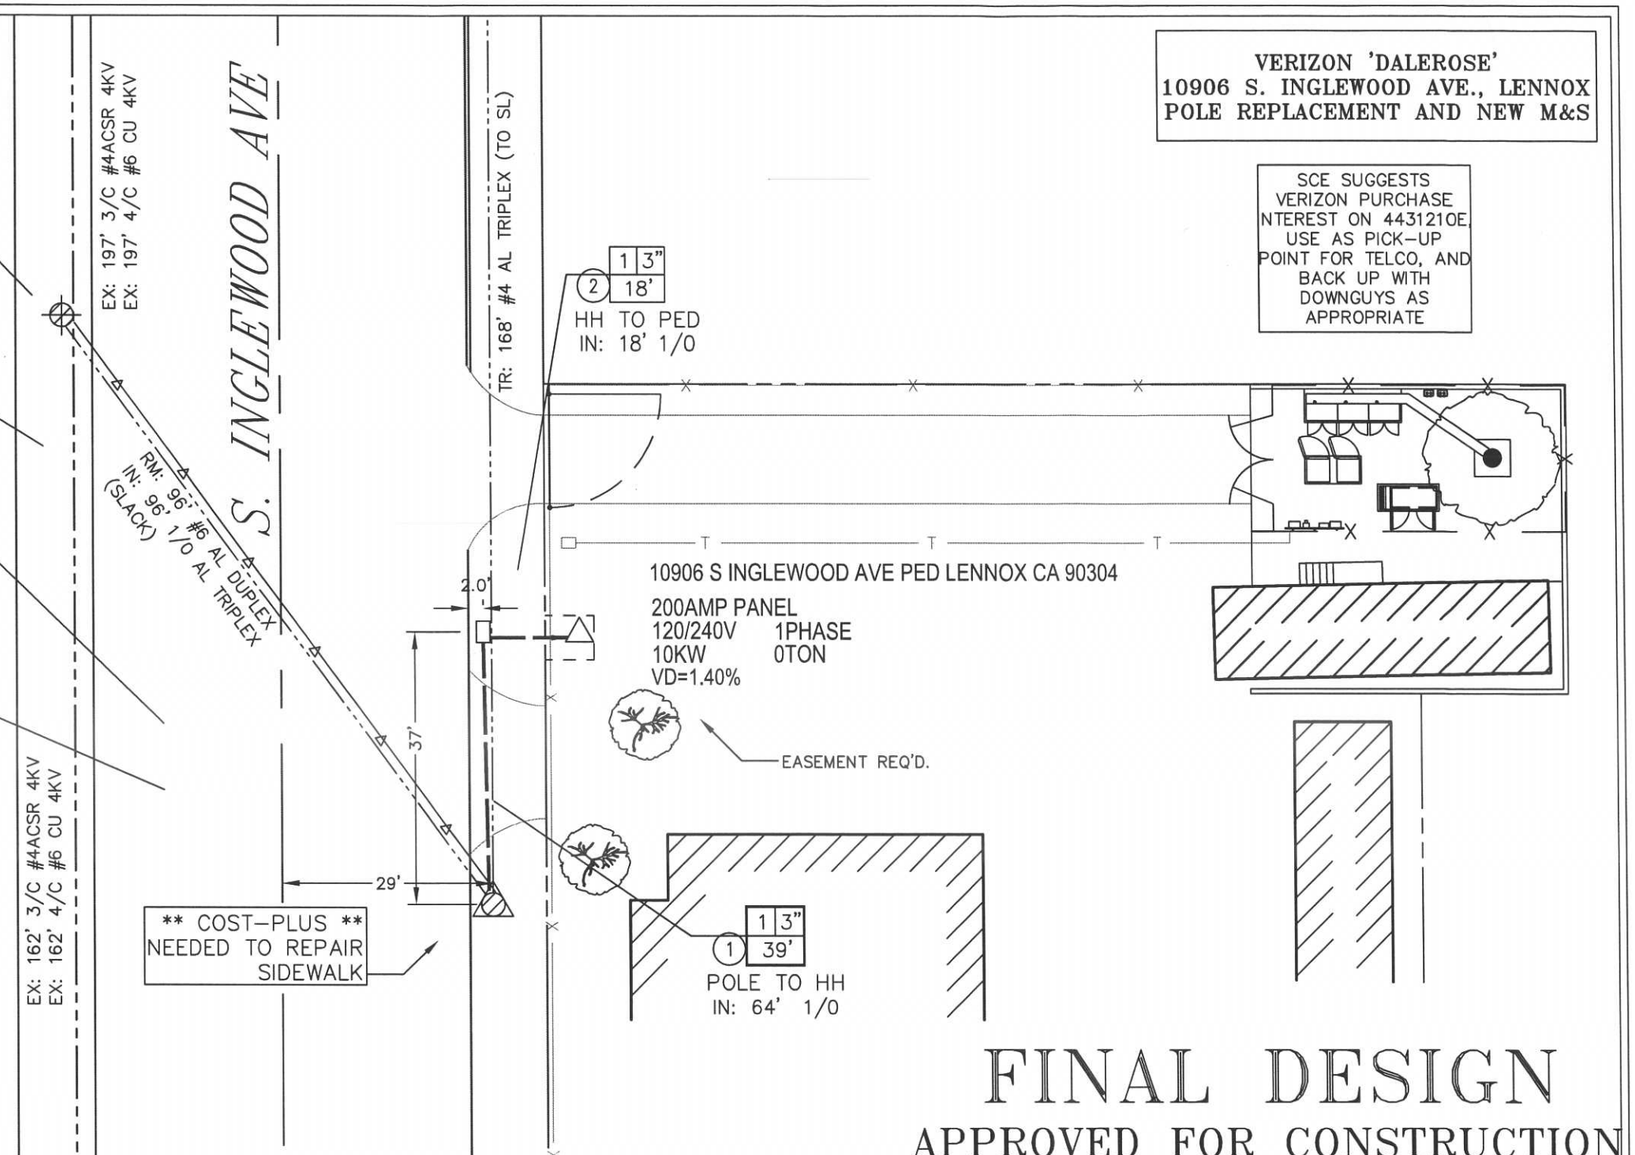

VERIZON 'DALEROSE'
10906 S. INGLEWOOD AVE., LENNOX
POLE REPLACEMENT AND NEW M&S

SCE SUGGESTS VERIZON PURCHASE NTEREST ON 4431210E, USE AS PICK-UP POINT FOR TELCO, AND BACK UP WITH DOWNGUYS AS APPROPRIATE

FINAL DESIGN
APPROVED FOR CONSTRUCTION

SOUTHERN CALIFORNIA EDISON
An EDISON INTERNATIONAL Company

SCALE: 1" = 20'
0 20 40

ANZA 4kV
LENNOX
A1

T.L.M. DATA: 4457073E

	SIZE	KVA	CUST	% LOAD
EXIST.	37.5/50/37.5	76	12	60.8%
PROP.	37.5/50/37.5	87.8	13	70 %

VOLTAGE DROP: 1.40%
FLICKER FACTOR: --
PRI. CIRCUIT: ANZA 4kV

PROJECT REQUIREMENTS

EDISON EASEMENT REQUIRED	Y
PWRD 88 REQUIRED	Y
PERMIT REQUIRED	Y
PERMIT TYPE: N/A	
OUTAGE REQUIRED	N
TRAFFIC CONTROL REQUIRED	N
PED. TRAFFIC CONTROL REQ'D	Y
CONVEYANCE LETTER REQ'D	N

F	R. GUERENA	11/17/14	RG	PGIII	19439
P		10/23/14		PGIII	19439
TYPE	APPROVED BY	DATE	CHECKED BY	DRAWN BY	PAX #

Southern California Edison Company

DISTRICT 44 – SOUTH BAY	PROJ. MGR. CARTER, LESTER PHONE 11930	PLANNER GRESHAM III, PHILLIP PHONE 951-249-8439	
FOREMAN	TRUCK NO. / P/E / INVENTORY MAP NO. 50-65C / THOMAS GUIDE / GRID NO.		DESIGN NO. 641111_0.01
CSD 140 Y ___ N ___	BY-PASS CODE / EXISTING ___ CHANGE TO ___	TLM CHECKED SEE ABOVE %LOAD	J.P.A. NO. N/A	ASSOCIATED DESIGN NO. TD927423 (DET POLE REPL)
PRODUCT/SAP NO. 921593-LINE EXTENSION	PRODUCT/SAP NO. MSR # 7413418	PRODUCT/SAP NO. N/A	

PROPOSED CONSTRUCTION (LOCATION)
VERIZON 'DALEROSE' – NEW M&S
10906 S INGLEWOOD AVE
LENNOX, CA 90304

SHEET 3 OF 3
JOB NO. 641111_0.01

de Auto
DMV
REMOVAR PLACAS
o-Titan-up