4843815E

ASPLUNDH CONSTRUCTION CORP.

SOUTHERN CALIFORNIA EDISON
An EDISON INTERNATIONAL Company

DETERIORATED POLE REPLACEMENT

CIRCUIT (S):
WAGNER 4KV o/o HOWARD SUB

STA'S
1-2

ADDRESS: 1111 W CENTURY BLVD.
LOCATION: CENTURY BLVD N/E 405' E/O BUDLONG AVE
CITY: LOS ANGELES
*** NOTES:** REPLACE (1) O/W SERVICE

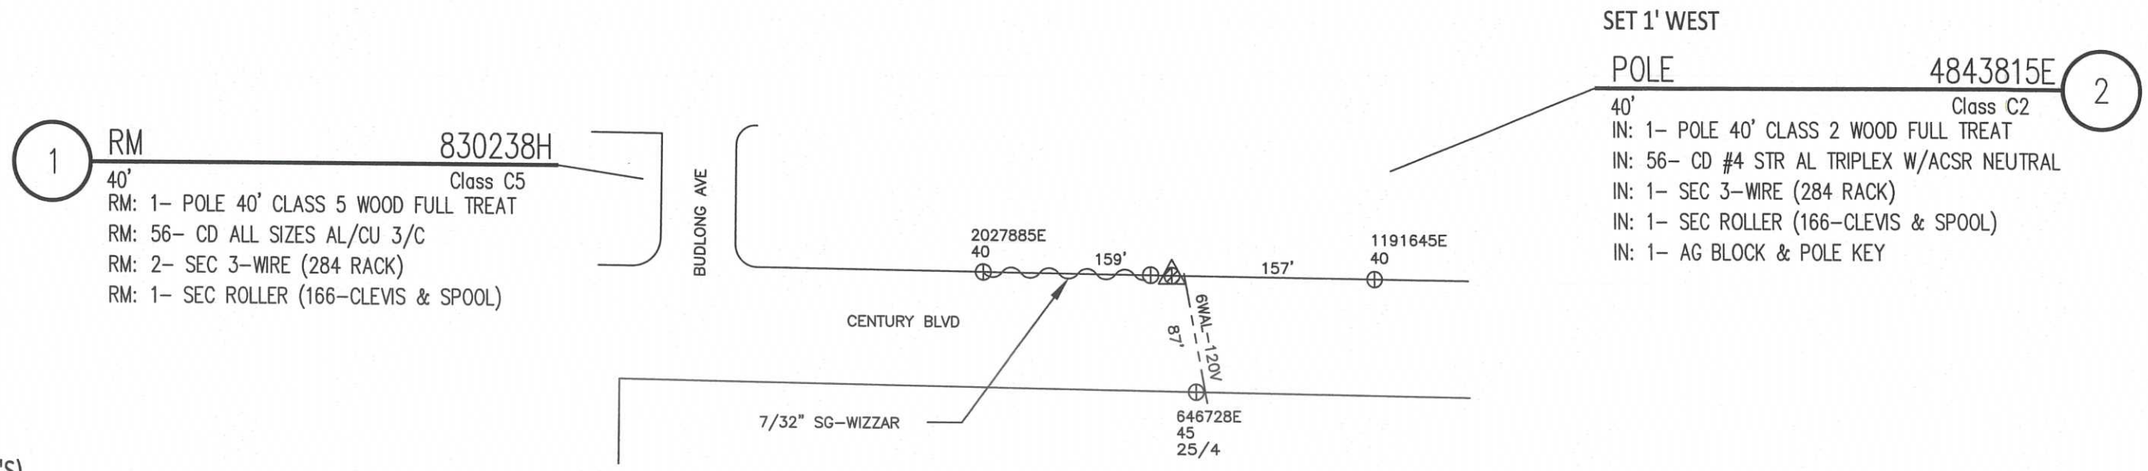

TRANSFER (S):
3/C 6WAL-120V
3-4AT-120V (SVC'S)
1-7/32" SG (WIZZAR)
1-100W SL

NOT TO SCALE

PERMIT REQ'D.	
CALTRANS:	
ENCROACHMENT:	
RAILROAD:	
HELICOPTER:	
OTHER:	

SPEED LIMIT 35

PEDESTRIAN TRAFFIC CONTROL REQUIRED
☒ YES ☐ NO

GPS: LAT: N 33° 56' 44.16"
LONG: W 118° 17' 40.16"

TLM DATA:

	SIZE	KVA	CUST.	% LOAD
EXIST				
PROP.				

VOLTAGE DROP ____ %
PRI. CIRC. ____

NOTES

JOINT POLE:	X
RENTER:	
MITC FUME:	
JOINT MEET:	
TRUCK ACCESS:	X
HAND SET:	
CONTACT CATV:	
ENVIRONMENTAL:	
REAL PROP. REVIEW:	
PAVEMENT REPAIR:	X
☒ CONCRETE ☐ ASPHALT	5' X 5'

DISTRICT 44 – SOUTH BAY	PROJ. MGR. RODRIGUEZ, JOHN T. PHONE 909-469-0219		PLANNER STURGIS, ALAN PHONE 714-893-2405		
FOREMAN	TRUCK NO.	P/E	INVENTORY MAP NO. 51-68D	THOMAS GUIDE LA 704-A4	GRID NO.
DESIGN NO. 599983_0.01					
CSD 140 Y___ N___	BY-PASS CODE	EXISTING ___ CHANGE TO ___	TLM CHECKED ___ %LOAD	J.P.A. NO. 406388734	ASSOCIATED DESIGN NO.
PRODUCT/SAP NO. 860615-INFRA REP - DET POLE RELACE		PRODUCT/SAP NO.		PRODUCT/SAP NO.	

TYPE	APPROVED BY	DATE	CHECKED BY	DRAWN BY	PAX #
				RP	

PROPOSED CONSTRUCTION (LOCATION)
DET POLE REPLACEMENT
XSTRT VARIOUS SOUTH BAY CA 00000
SOUTH BAY

SHEET ___ OF ___

JOB NO. 599983_0.01

Southern California Edison Company