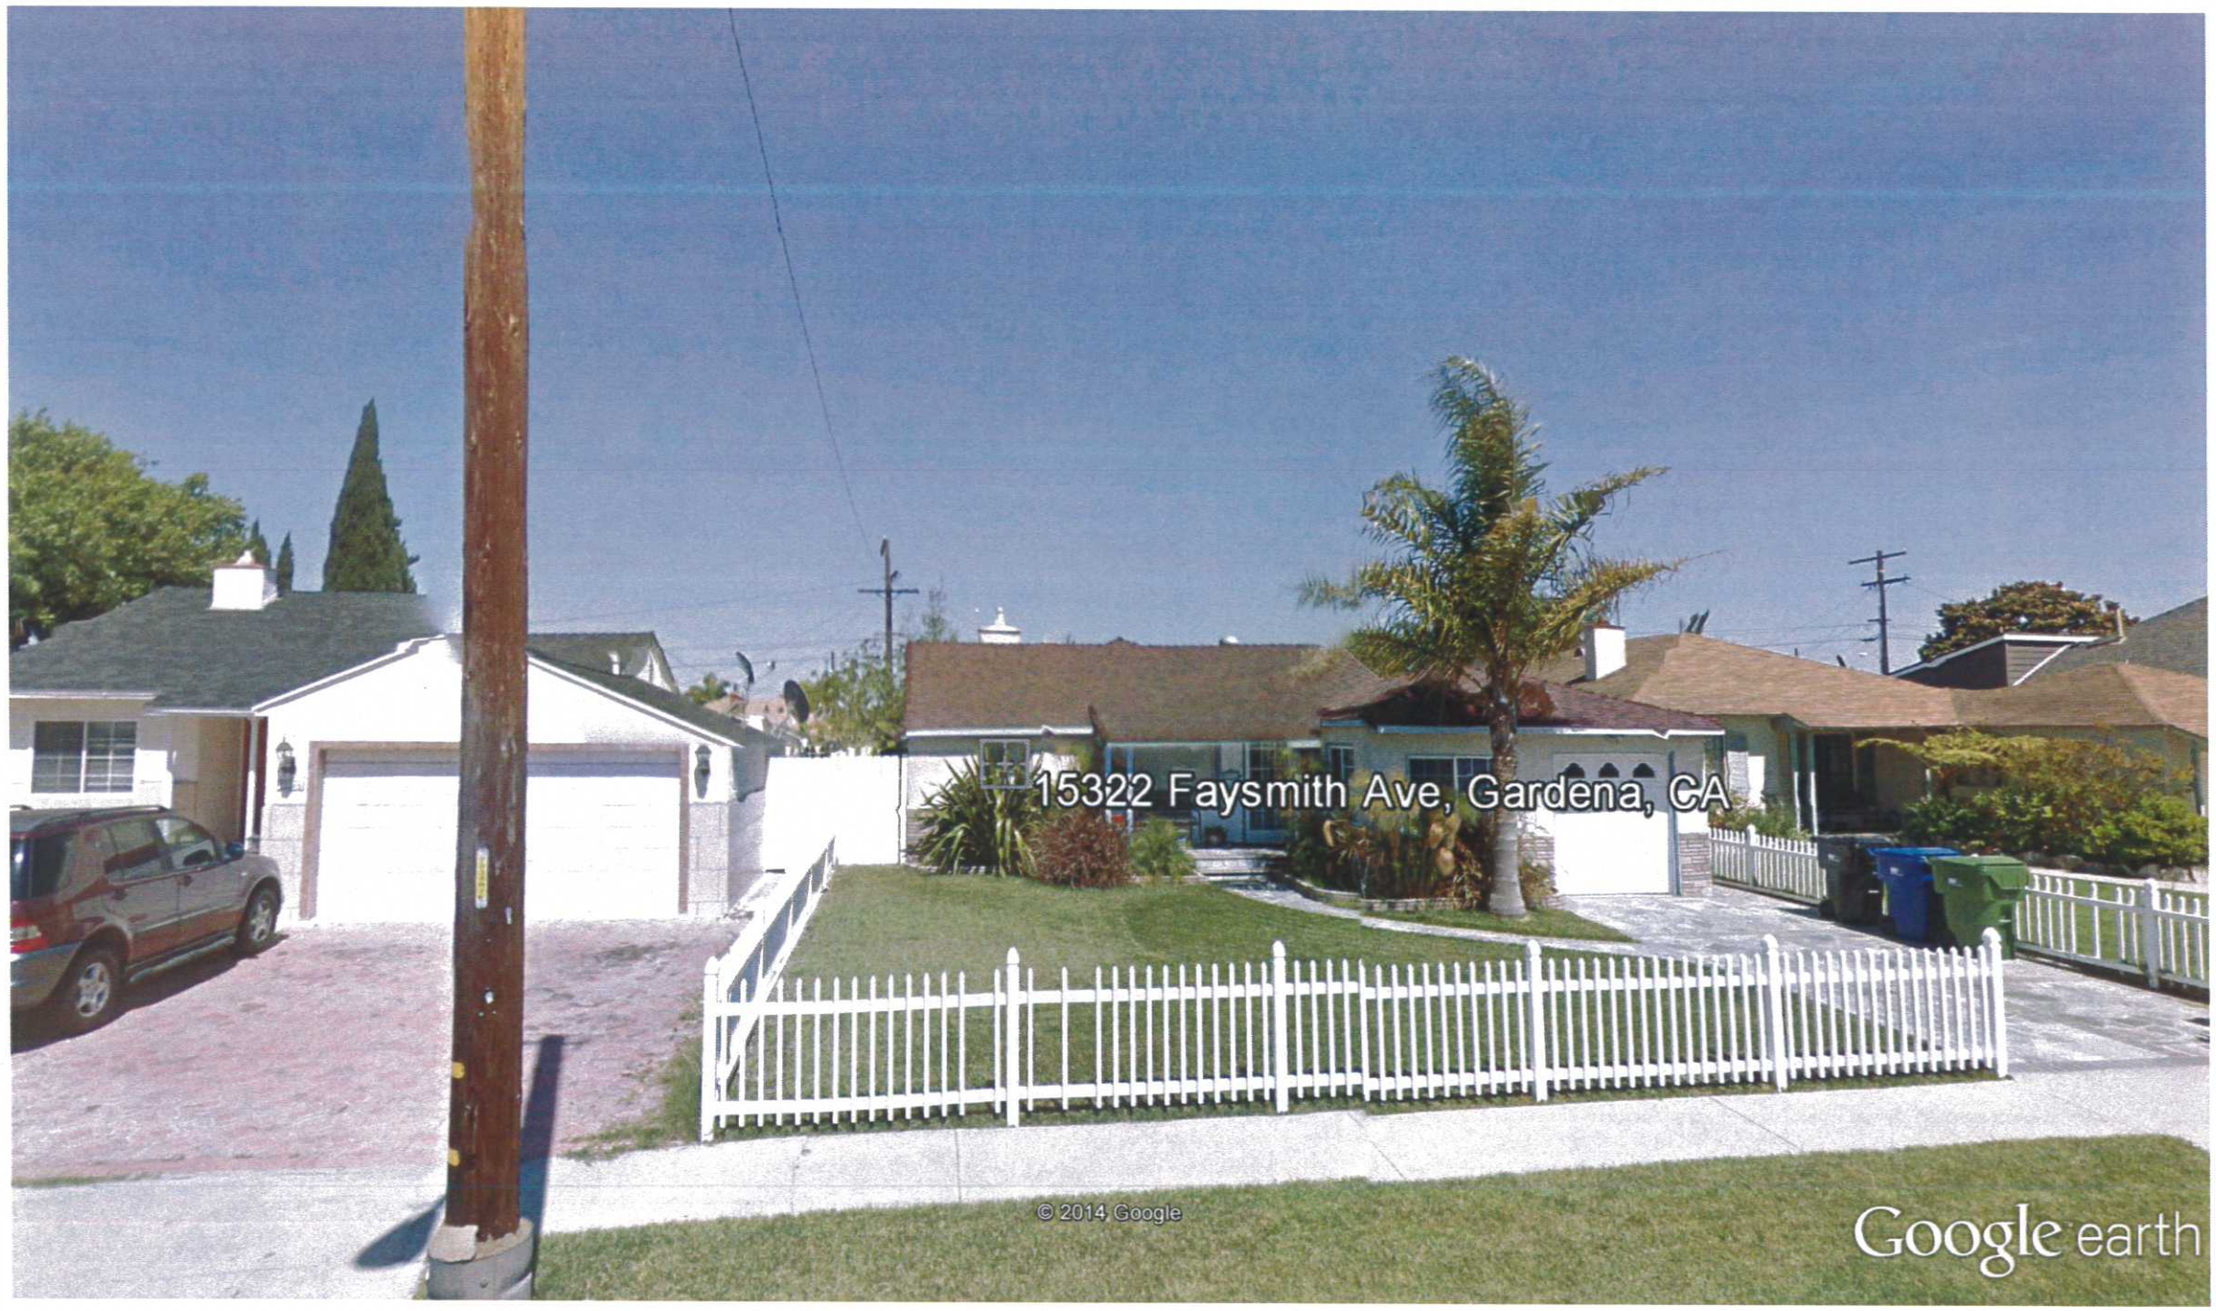

Google Earth Pro

feet 20
meters 7

ASPLUNDH CONSTRUCTION CORP.

SOUTHERN CALIFORNIA EDISON
An EDISON INTERNATIONAL Company

DETERIORATED POLE REPLACEMENT

CIRCUIT (S):
EZRA 4KV o/o BRIDGE SUB

STA'S
1-2

ADDRESS: 15322 FAYSMITH
LOCATION: FAYSMITH AV E/S 190' N/O 154TH ST

*** NOTES: E-ALL POLE**

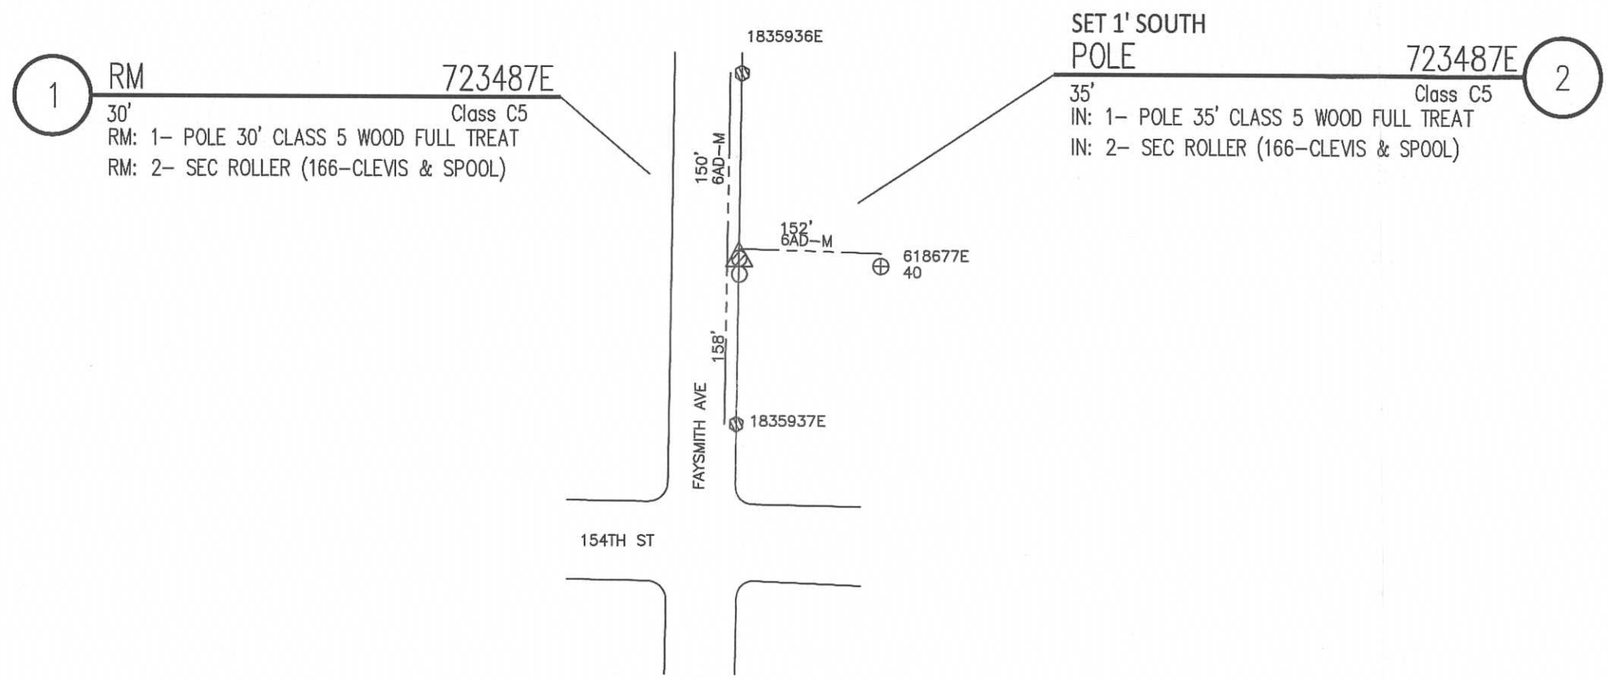

TRANSFER (S):
3-6AD-M
1-100W ST LT

NOT TO SCALE

PERMIT REQ'D.	
CALTRANS:	
ENCROACHMENT:	
RAILROAD:	
HELICOPTER:	
OTHER:	

SPEED LIMIT 35

PEDESTRIAN TRAFFIC CONTROL REQUIRED
[X] YES [ ] NO

GPS: LAT: N 33° 53' 31.4"
LONG: W 118° 19' 53.6"

TLM DATA:

	SIZE	KVA	CUST.	% LOAD
EXIST				
PROP.				

VOLTAGE DROP ____ %
PRI. CIRC. _____

NOTES	
JOINT POLE:	
RENTER:	
MITC FUME:	
JOINT MEET:	
TRUCK ACCESS:	X
HAND SET:	
CONTACT CATV:	
ENVIRONMENTAL:	
REAL PROP. REVIEW:	
PAVEMENT REPAIR:	
[ ] CONCRETE ____X____ [ ] ASPHALT	

DISTRICT 44 – SOUTH BAY	PROJ. MGR. RODRIGUEZ, JOHN T. PHONE 909–469–0219		PLANNER GUTIERREZ, BRIAN PHONE 714–893–2405		
FOREMAN	TRUCK NO.	P/E	INVENTORY MAP NO. 44–66B	THOMAS GUIDE 0SA–733–F5	GRID NO.
DESIGN NO. 578748_0.01					
CSD 140 Y____ N____	BY–PASS CODE	EXISTING _____ CHANGE TO _____	TLM CHECKED _____ %LOAD	J.P.A. NO. 4062159 09	ASSOCIATED DESIGN NO.
PRODUCT/SAP NO. 829059-INFRA REP - DET POLE RELACE			PRODUCT/SAP NO.		PRODUCT/SAP NO.

TYPE	APPROVED BY	DATE	CHECKED BY	DRAWN BY	PAX #
				BI	

PROPOSED CONSTRUCTION (LOCATION)
DETERIORATED POLE REPLACEMENT
XSTRT VARIOUS SOUTH BAY CA 00000
SOUTH BAY

SHEET ____ OF ____

JOB NO. 578748_0.01

Southern California Edison Company