TD# 696445 – CREW MAP

VTC REQUIRED

PERMIT REQUIRED

PTC & OUTAGE NOT REQUIRED

REMOVE IDLE FACILITIES
CITY OF INGLEWOOD
LOCK 4KV % LENNOX
2Q2– IDLE FAC REMOVE OH

PROJECT REQUIREMENTS	
EDISON EASEMENT REQUIRED	N
PWRD 88 REQUIRED	N
PERMIT REQUIRED	Y
PERMIT TYPE:	
OUTAGE REQUIRED	N
TRAFFIC CONTROL REQUIRED	Y
PED. TRAFFIC CONTROL REQ'D	N
CONVEYANCE LETTER REQ'D	N

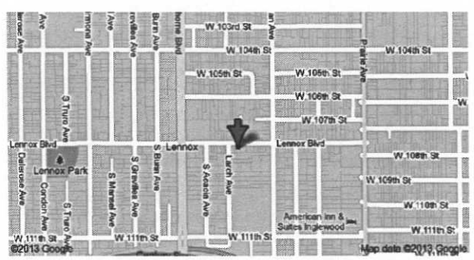

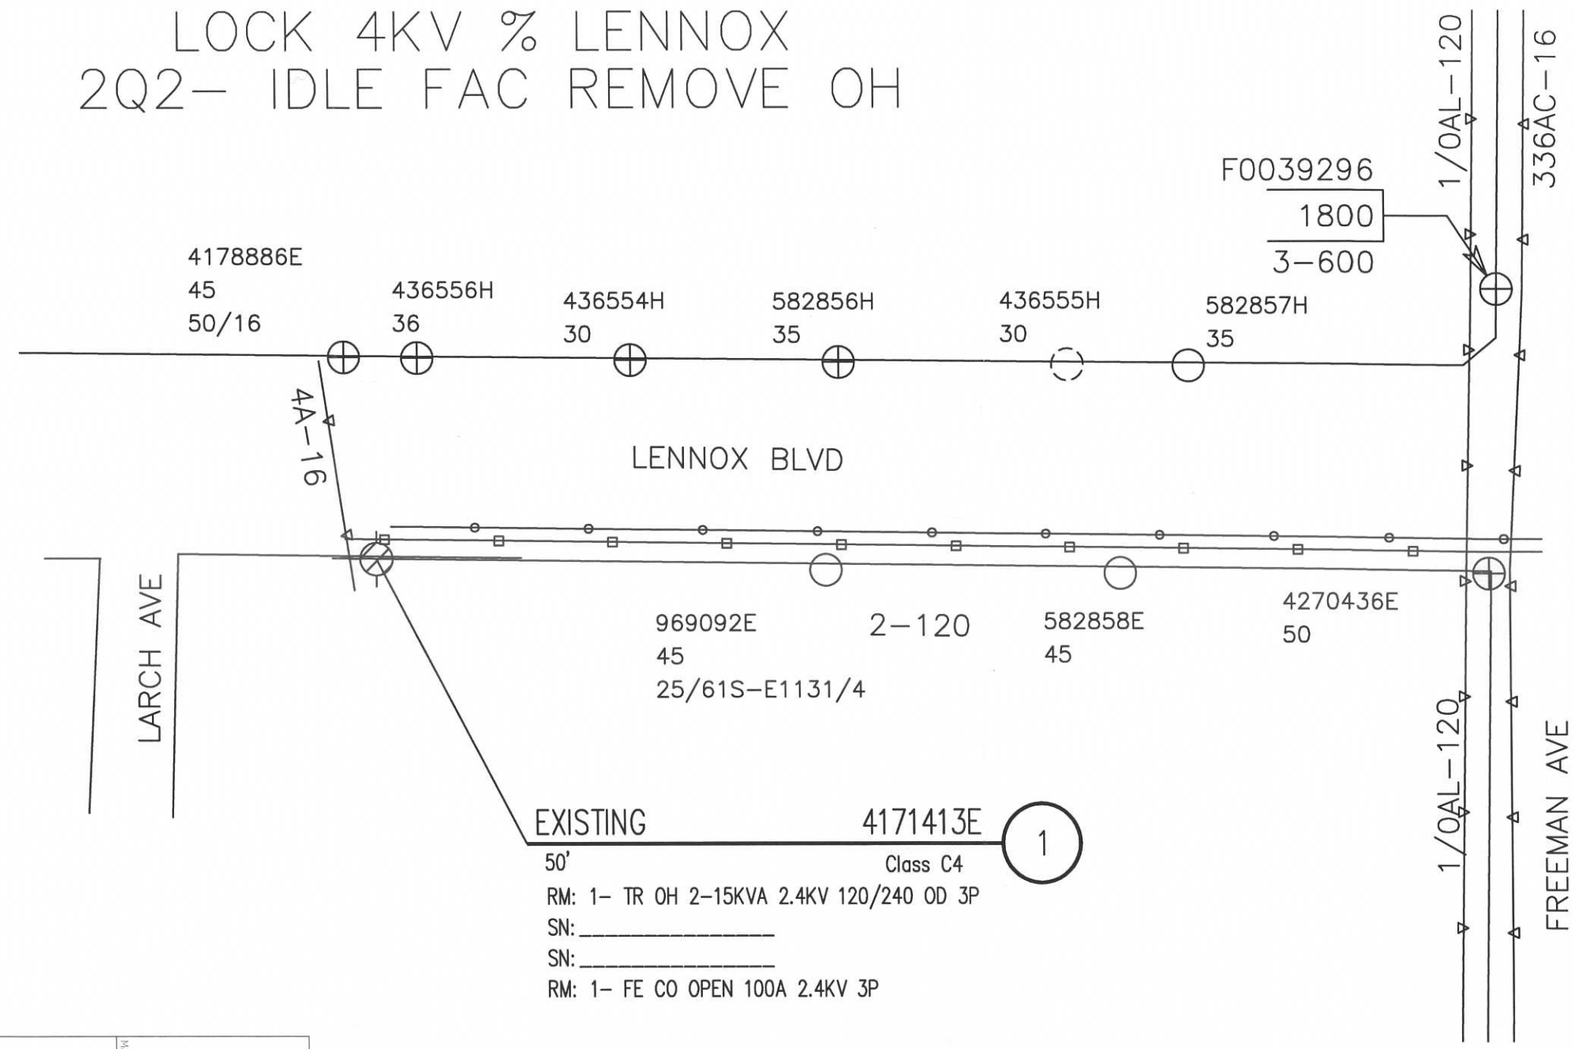

SOUTHERN CALIFORNIA EDISON
An EDISON INTERNATIONAL Company

SCALE: 1" = 60'

0 60 120

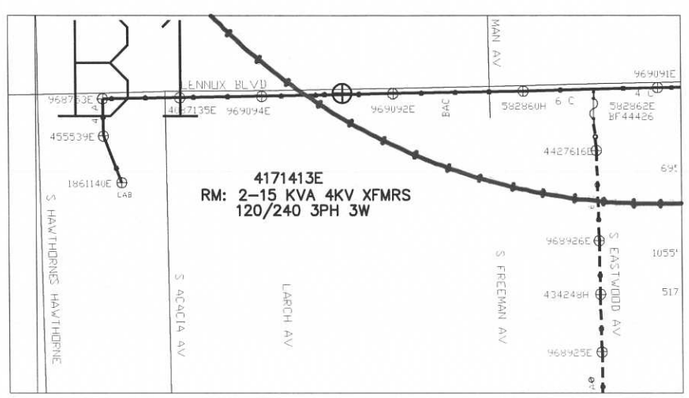

DISTRICT 44 – SOUTH BAY	PROJ. MGR. PARKER, VIVIAN R PHONE 310–783–9309	PLANNER PARKER, VIVIAN R PHONE 310 755–8587			
FOREMAN	TRUCK NO.	P/E	INVENTORY MAP NO. 050–065D	THOMAS GUIDE 703–D6	GRID NO. 088
DESIGN NO. 488726_0.01					
CSD 140 Y___ N___	BY–PASS CODE	EXISTING ___ CHANGE TO ___	TLM CHECKED ___ %LOAD	J.P.A. NO.	ASSOCIATED DESIGN NO.
PRODUCT/SAP NO. 696445-REMOVE IDLE FACILITIES	PRODUCT/SAP NO.	PRODUCT/SAP NO.			

TYPE	APPROVED BY	DATE	CHECKED BY	DRAWN BY	PAX #
F				VIVIAN PARKER	33309

PROPOSED CONSTRUCTION (LOCATION)

4248 LENNOX BLVD
INGLEWOOD CA 90304 2411

SHEET 1 OF 1

JOB NO. 488726_0.01

Southern California Edison Company

Google Earth Pro

feet 20
meters 8