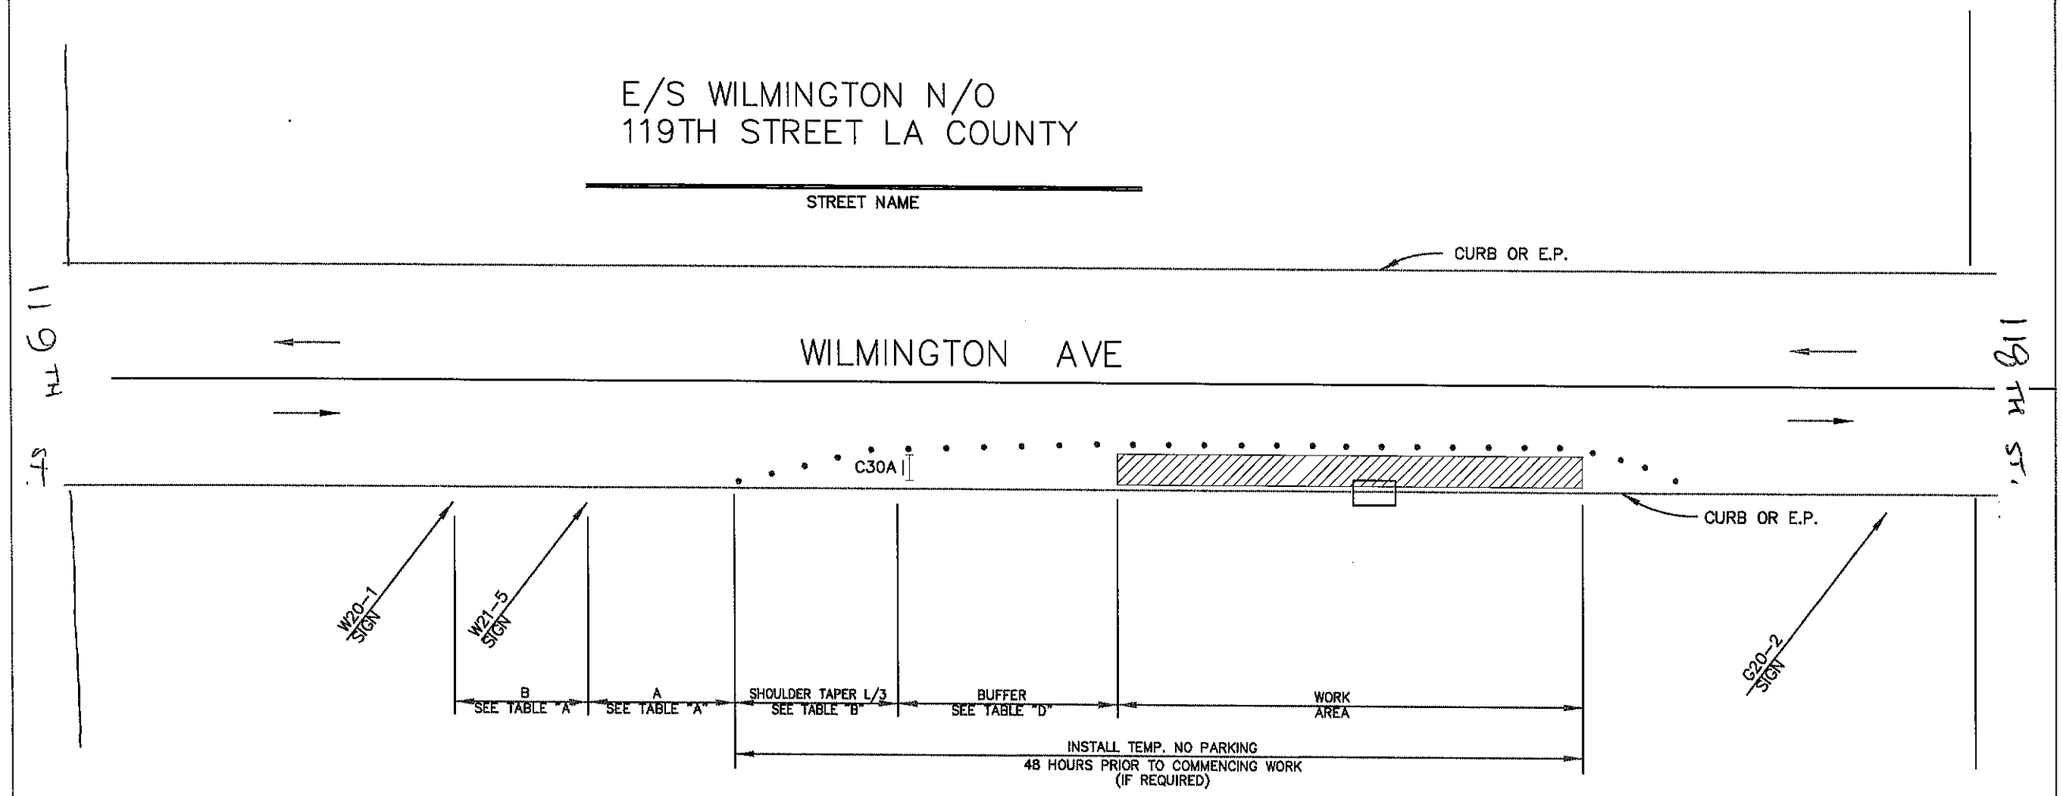

LEGEND

- TYPE III BARRICADE W/SIGN
- TYPE II BARRICADE W/O SIGN
- 28"(11cm)TRAFFIC CONES W/13"(5cm) REFLECTIVE SLEEVE FOR DAY/NIGHT USE OR DELINEATORS IF DAY USE ONLY
- TRAFFIC CONE WITH CLIP ON SIGN
- PROPOSED SIGN AND POST
- EXISTING SIGN AND POST
- (S) SIGNALIZED INTERSECTION
- FLASHING ARROW SIGN
- HIGH LEVEL WARNING DEVICE WITH SIGN
- FLAGGER
- TANS — TOW AWAY NO STOPPING ____ TO ____ (SHOW HOURS)
- TANSAT — TOW AWAY NO STOPPING ANY TIME
- WORK ZONE LIMITS
- DIRECTION OF TRAFFIC
- (A) ROADWAY DESIGNATION (A THROUGH D)

TRAFFIC CONTROL NO EXCAVATION SCE REPAIR IN VAULT 5052833
SCE CREW OR SCE CONTRACTOR: ASPLUNDH TO PERFORM WORK.
REPAIRING INSIDE OF VAULT, ONE DAY
ANY PERMIT QUESTIONS: SHIRLEY HEUER@SCE 310-608-5001

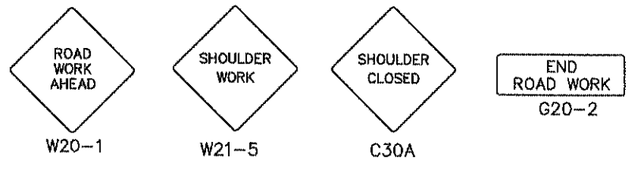

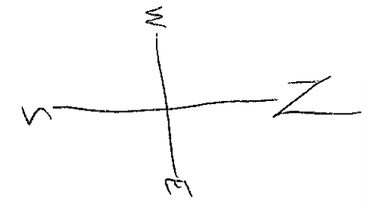

INDICATE NORTH WITH A "N" AND AN ARROW POINT

DATES OF TEMPORARY NO PARKING ZONE

900962907

WORKSITE TRAFFIC CONTROL PLAN
SHOULDER CLOSURE

DATE		SCALE	NONE
1/27/14	SCE	DRAWING NO.	10

REV. APR-2010 CJUTC34-DWG10.DWG

LOS ANGELES CO. 085-4215-0

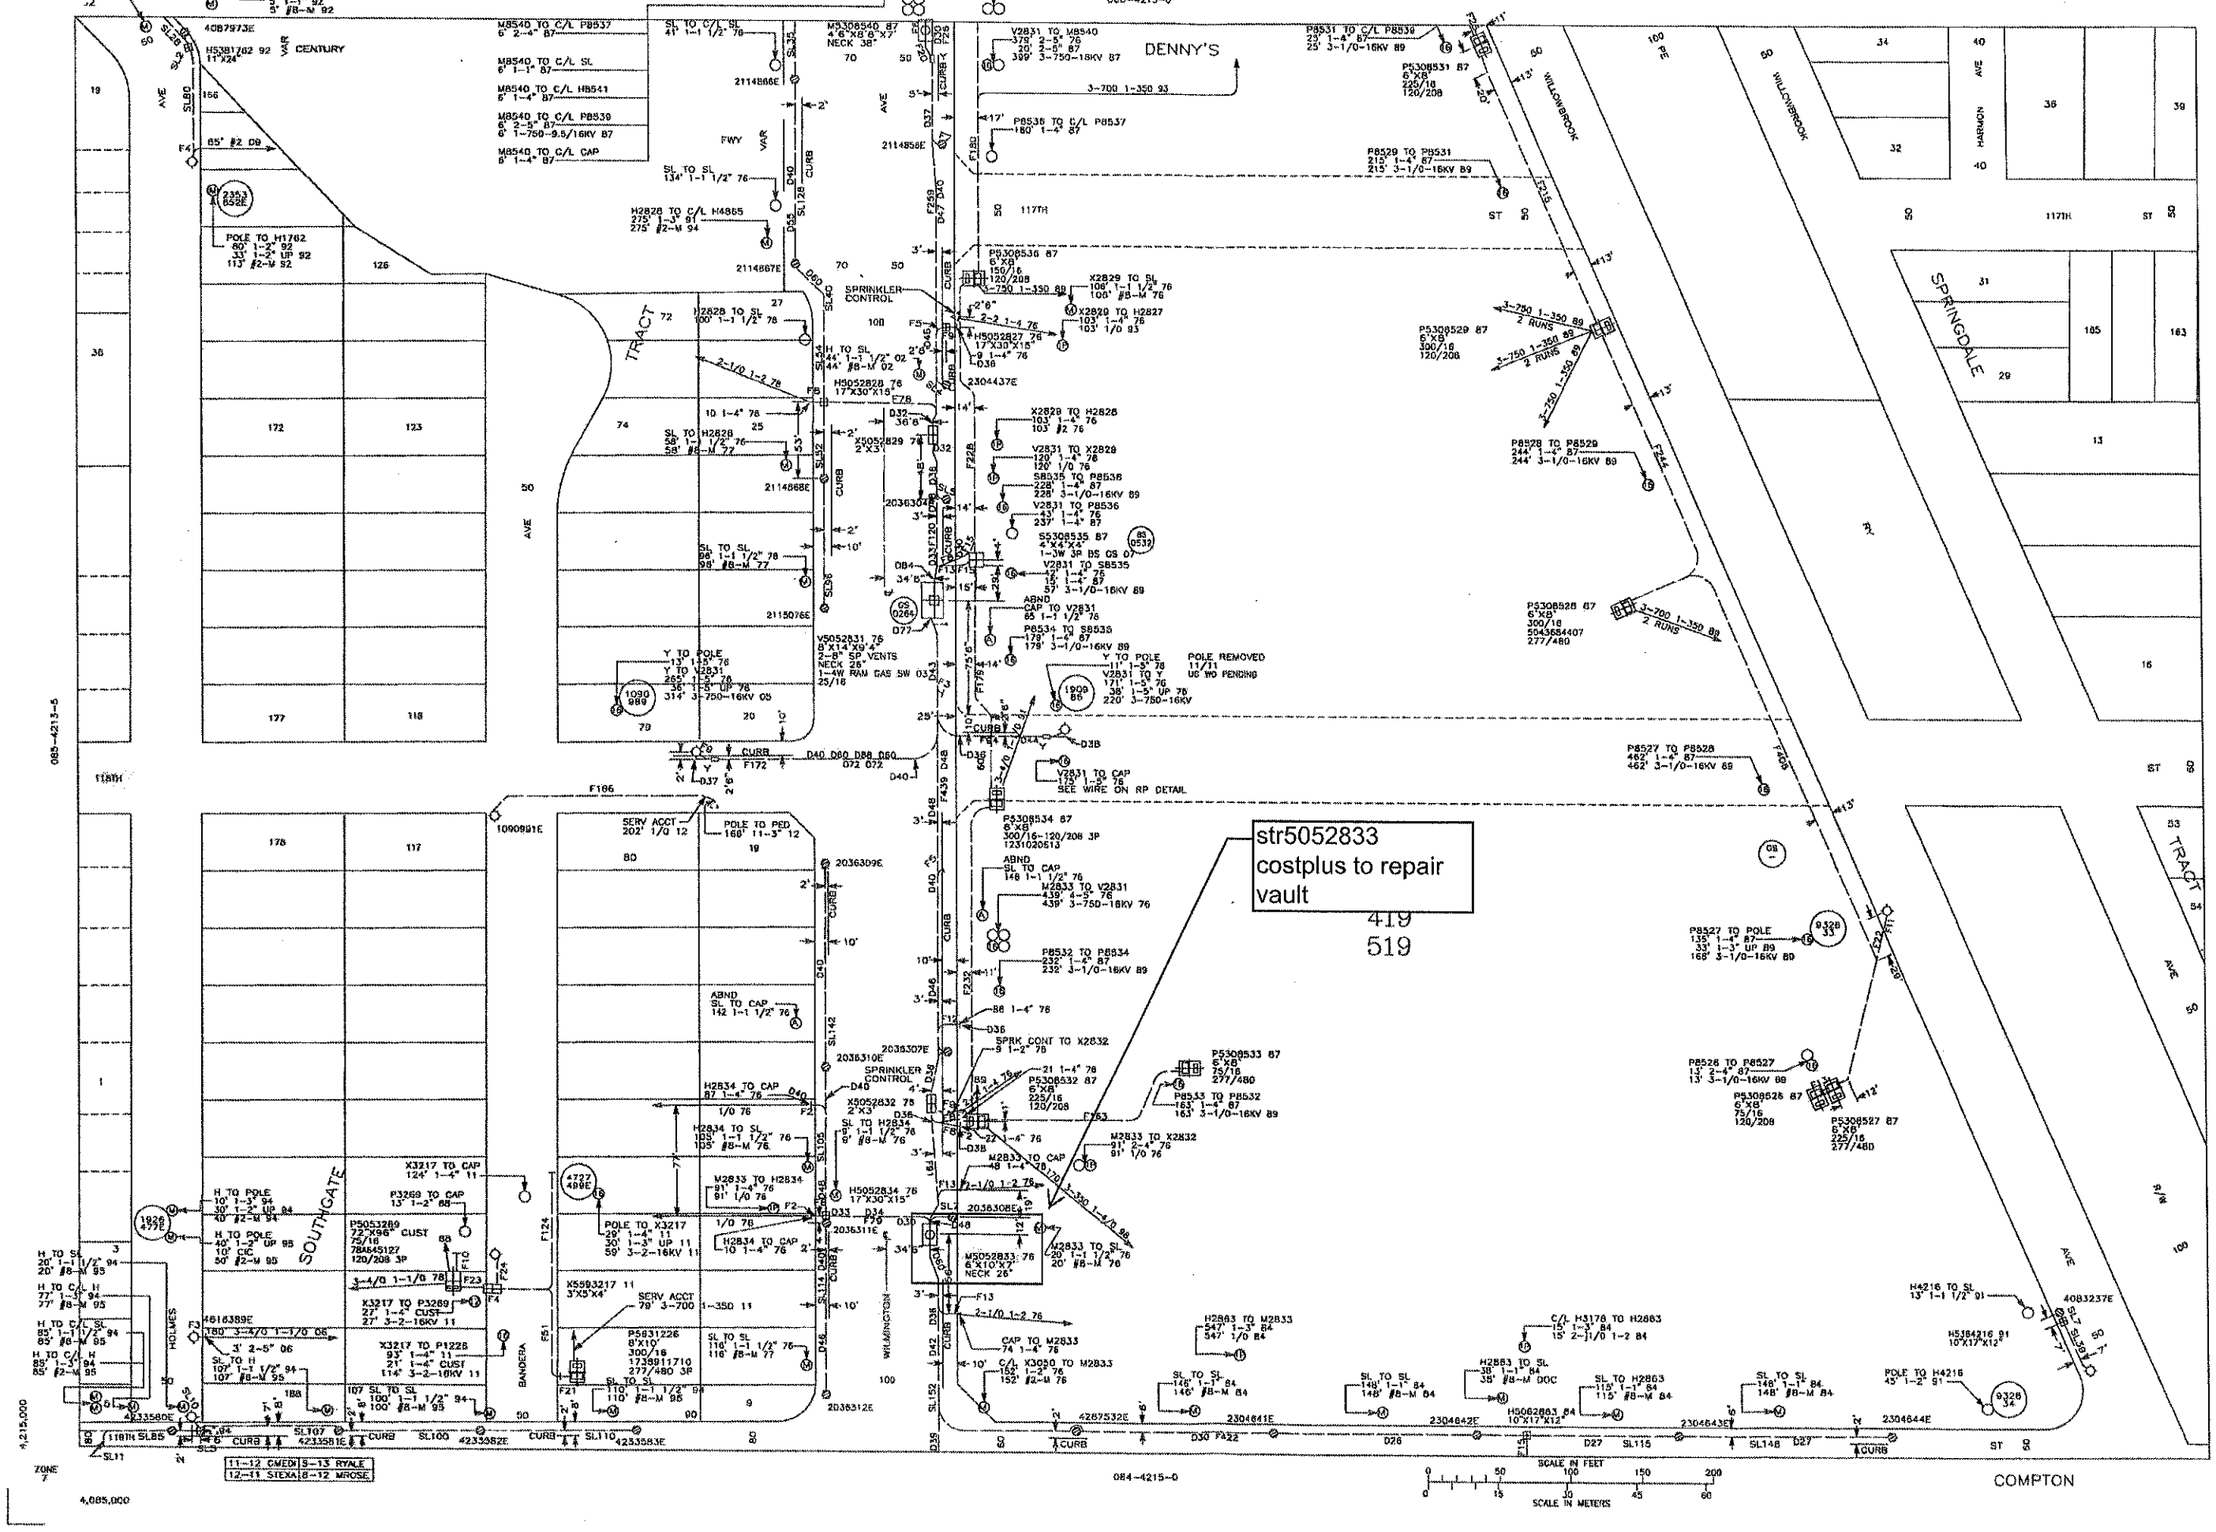

str5052833
costplus to repair
vault

419
519

900962907