LOS ANGELES CO. 084-4212-0

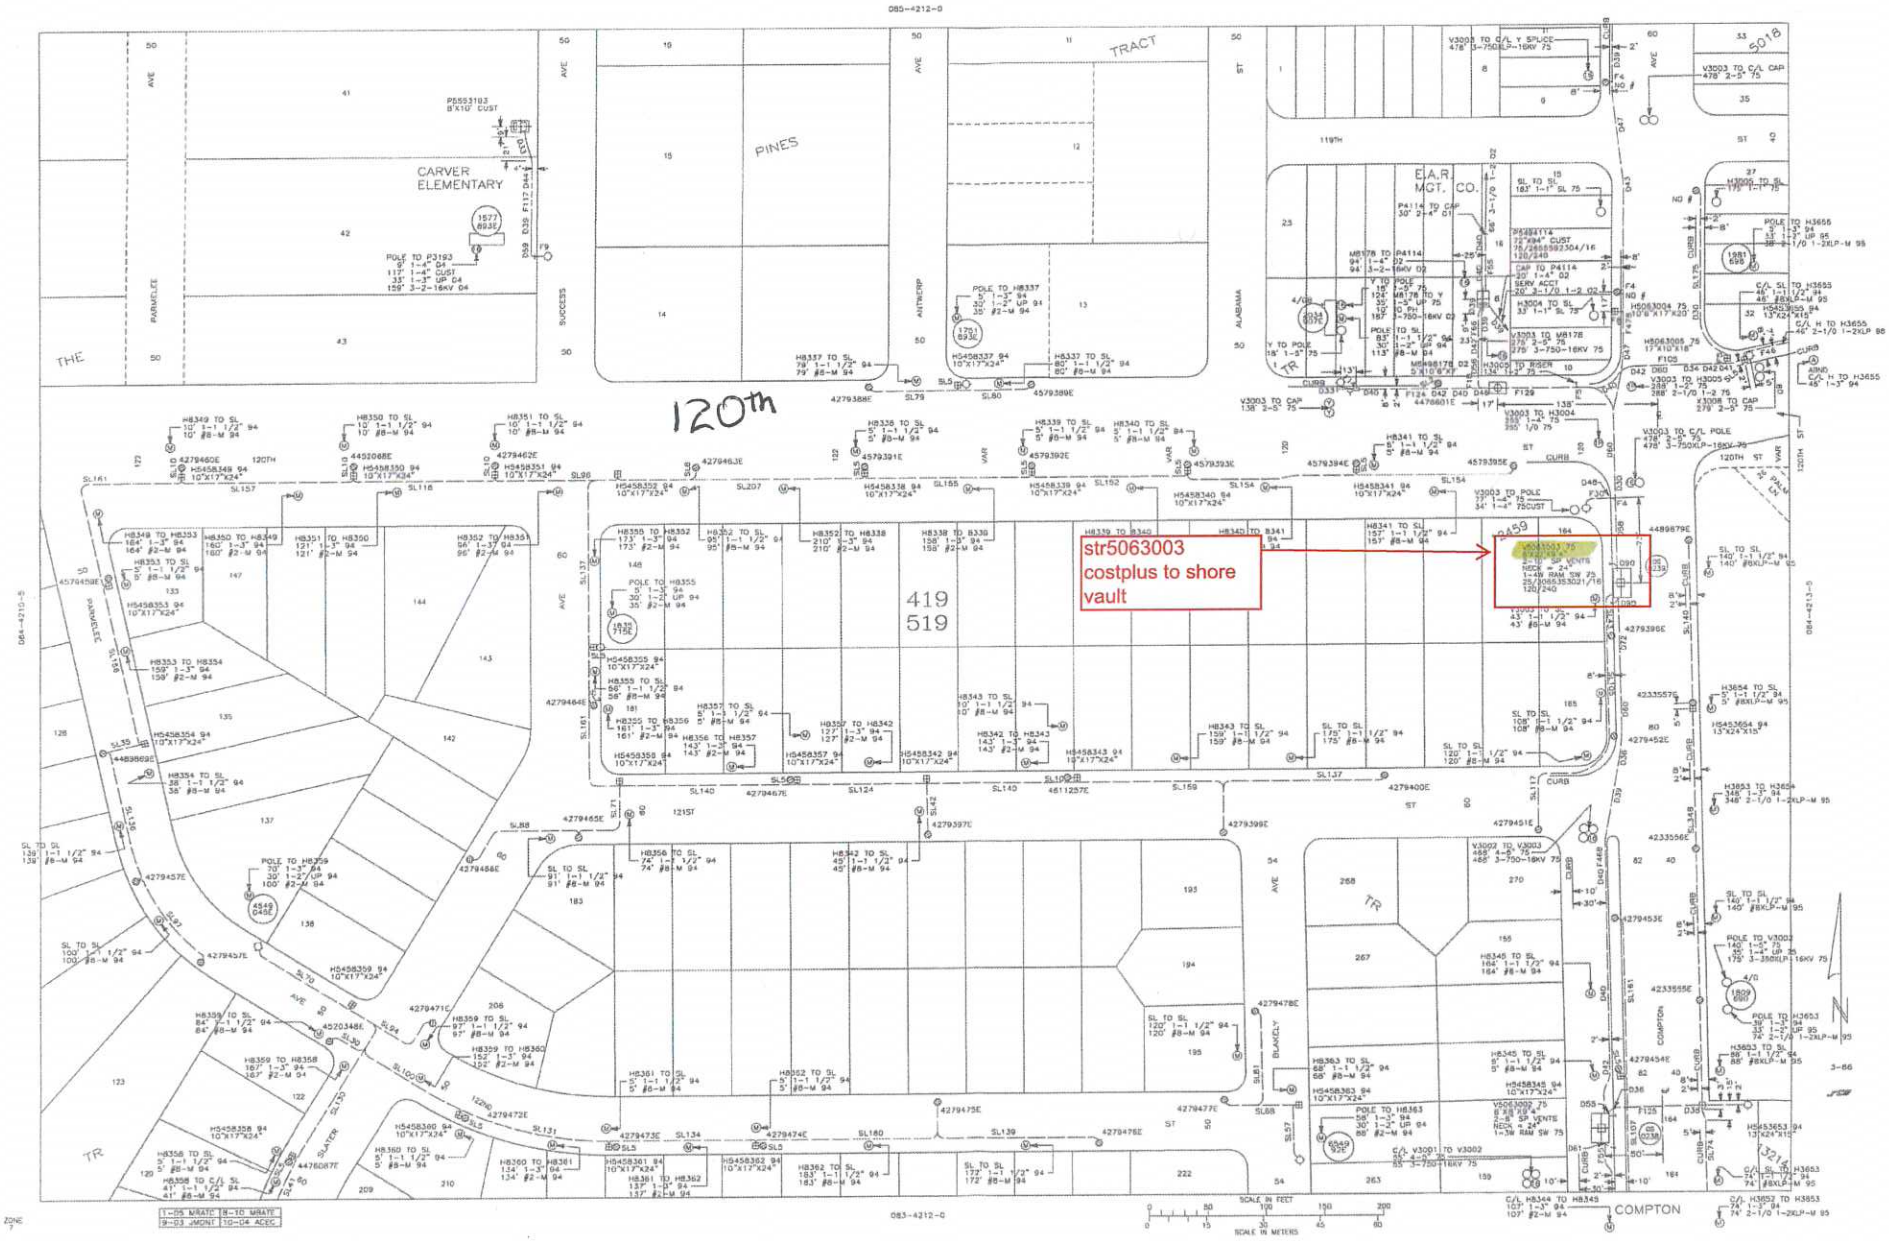

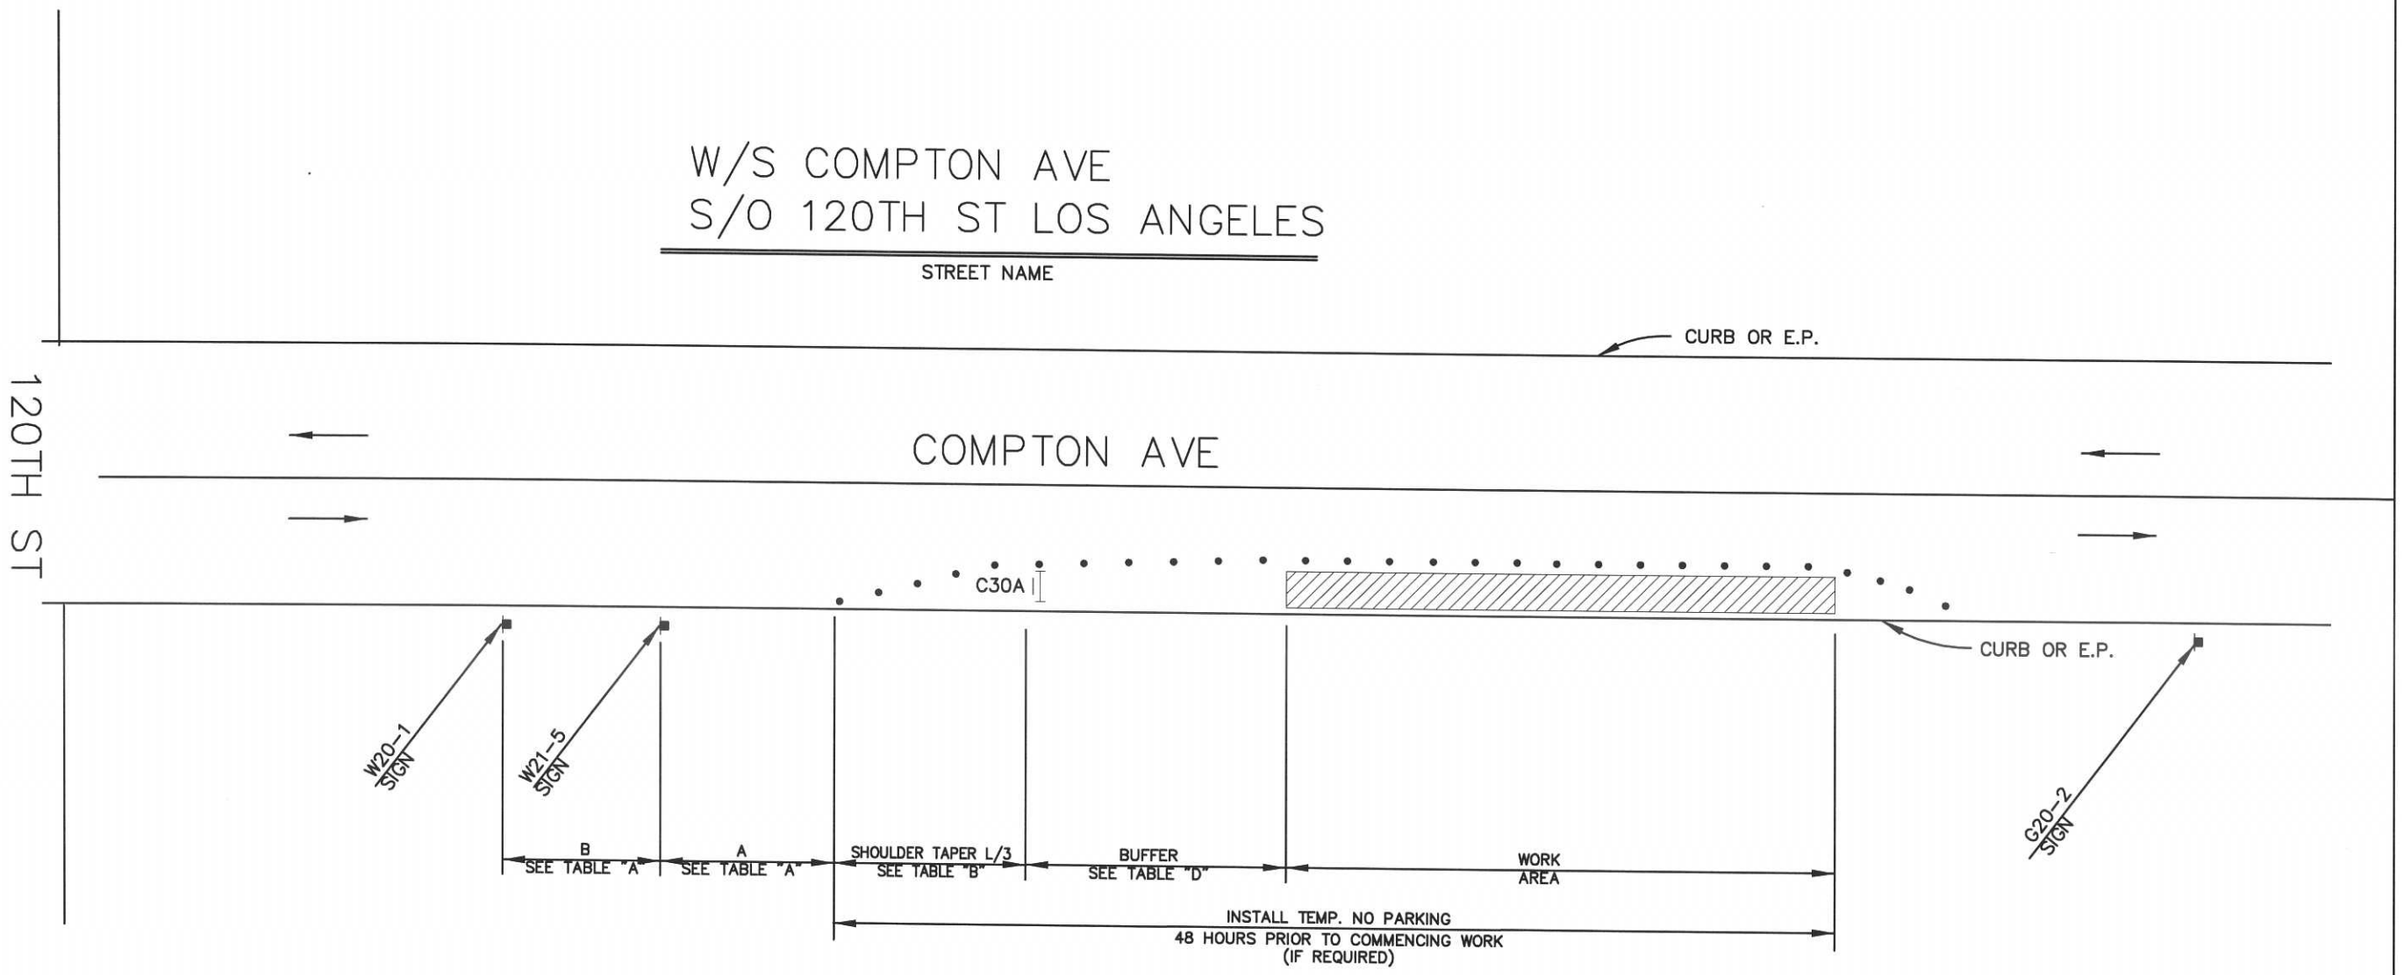

LEGEND

- TYPE III BARRICADE W/SIGN
- TYPE II BARRICADE W/O SIGN
- 28"(11cm)TRAFFIC CONES W/13"(5cm) REFLECTIVE SLEEVE FOR DAY/NIGHT USE OR DELINEATORS IF DAY USE ONLY
- TRAFFIC CONE WITH CLIP ON SIGN
- PROPOSED SIGN AND POST
- EXISTING SIGN AND POST
- (S) SIGNALIZED INTERSECTION
- FLASHING ARROW SIGN
- HIGH LEVEL WARNING DEVICE WITH SIGN
- FLAGGER
- TANS — TOW AWAY NO STOPPING ___ TO ___ (SHOW HOURS)
- TANSAT — TOW AWAY NO STOPPING ANY TIME
- WORK ZONE LIMITS
- DIRECTION OF TRAFFIC
- (A) ROADWAY DESIGNATION (A THROUGH D)

TRAFFIC CONTROL NO EXCAVATION SCE WORKING ON VAULT #5063003
SCE CREW OR SCE CONTRACTOR: ASPLUNDH TO PERFORM WORK.
SHORING IN VAULT
ANY PERMIT QUESTIONS: SHIRLEY HEUER@SCE 310-608-5001

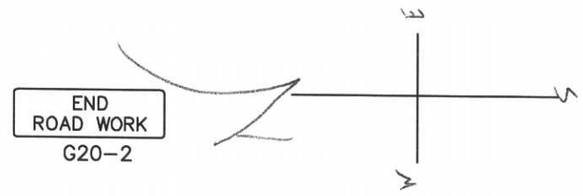

INDICATE NORTH WITH A "N" AND AN ARROW POINT

DATES OF TEMPORARY NO PARKING ZONE

900984042

WORKSITE TRAFFIC CONTROL PLAN
SHOULDER CLOSURE

DATE		SCALE NONE
2/3/14	SCE	DRAWING NO. 10

REV. APR-2010 CJUTCM-DWG10.DWG