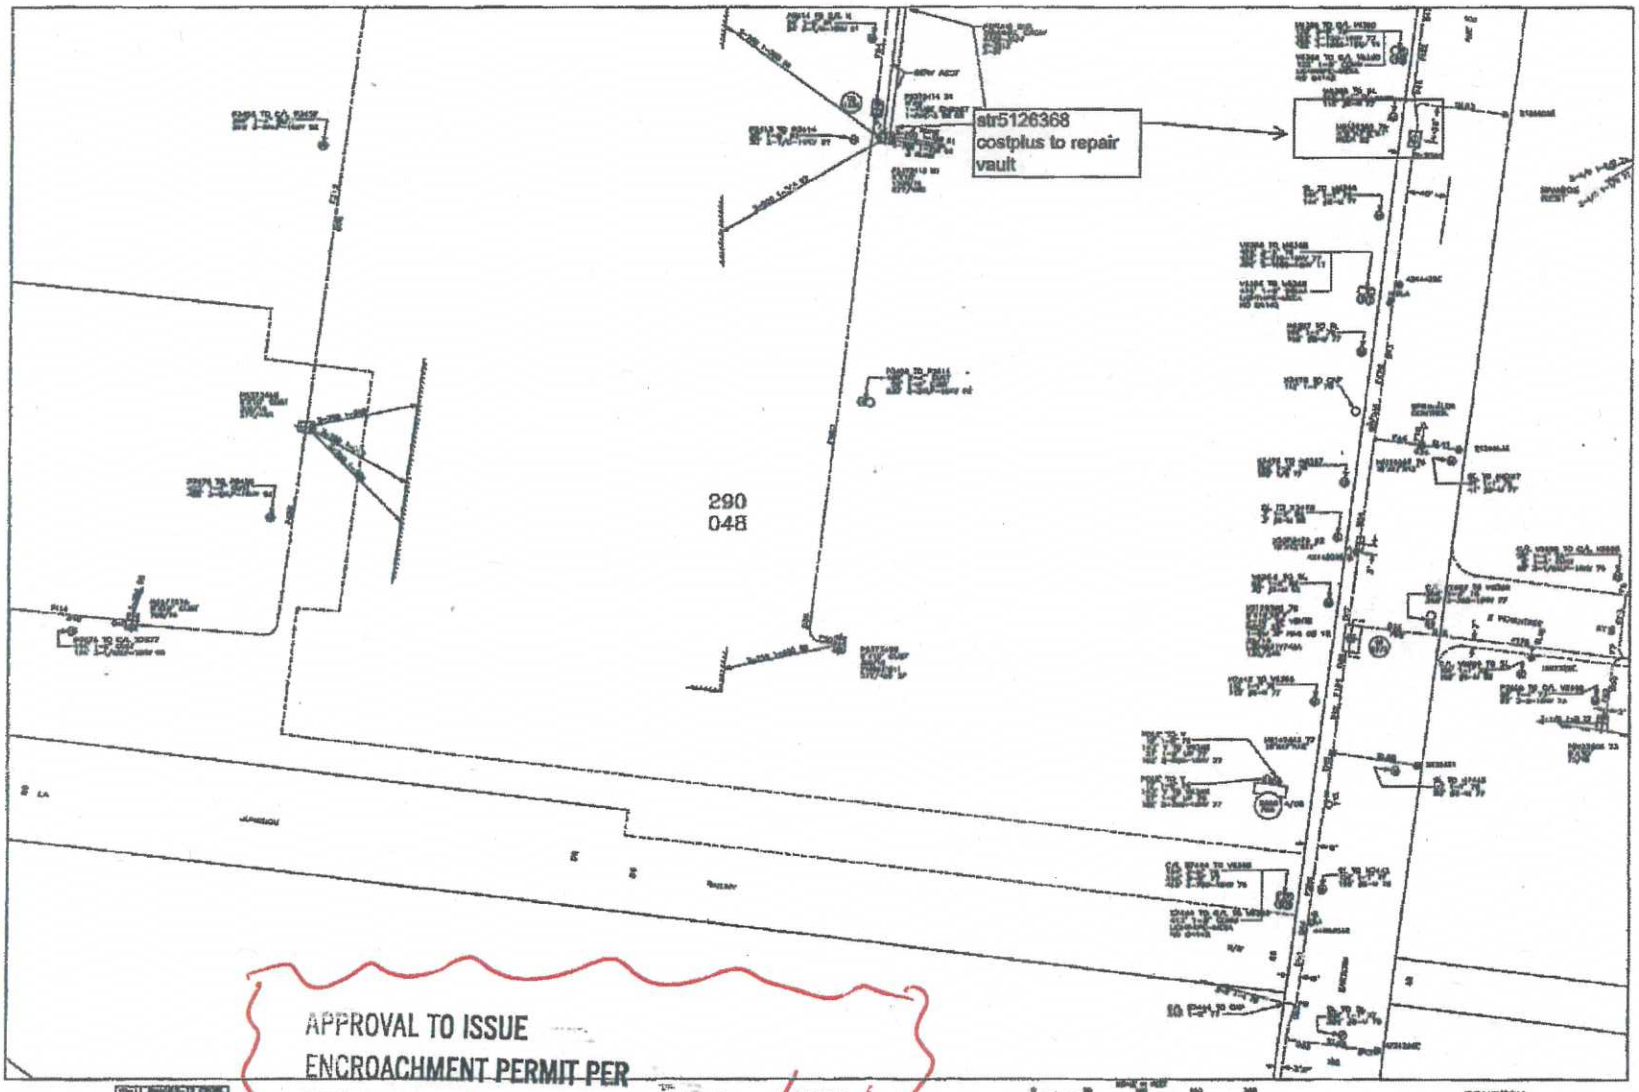

APPROVAL TO ISSUE
ENCROACHMENT PERMIT PER
CITY/ COUNTY STANDARDS
APPROVED: SW Lucas DATE: 1/27/14
CONDITIONS: TCP is required

APPROVAL TO ISSUE
ENCROACHMENT PERMIT PER
CITY / COUNTY STANDARDS
APPROVED: San Luis DATE: 1/24/14
CONDITIONS: TCP strictly enforced

5823 EASTERN AVE
COMMERCE

STREET NAME

CURB OR E.P.

RAILWAY

EASTERN AVE

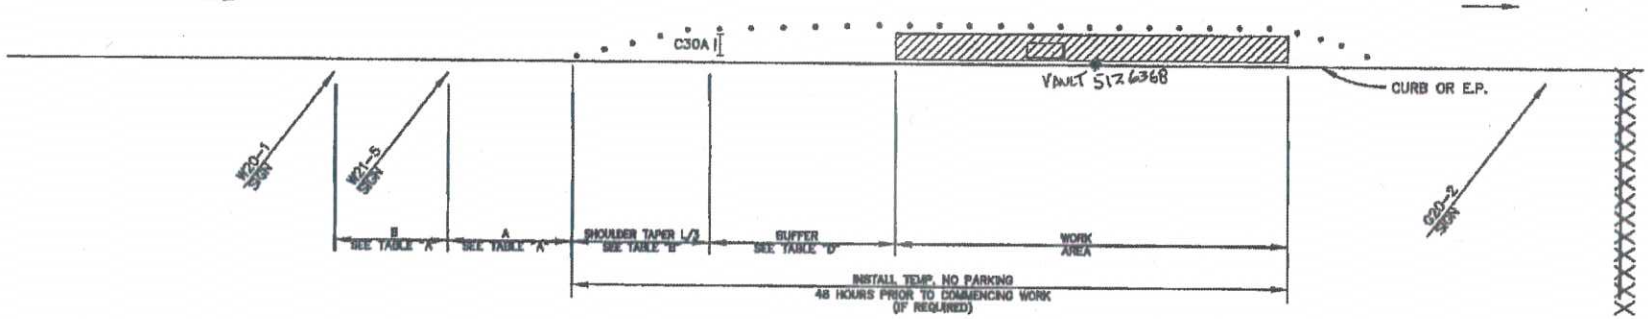

LEGEND

- TYPE III BARRICADE W/SIGN
- TYPE II BARRICADE W/O SIGN
- 28"(11cm)TRAFFIC CONES W/13"(5cm) REFLECTIVE SLEEVE FOR DAY/NIGHT USE OR DELINEATORS IF DAY USE ONLY
- TRAFFIC CONE WITH CLIP ON SIGN
- PROPOSED SIGN AND POST
- EXISTING SIGN AND POST
- (S) SIGNALIZED INTERSECTION
- FLASHING ARROW SIGN
- HIGH LEVEL WARNING DEVICE WITH SIGN
- FLAGGER
- TANS TOW AWAY NO STOPPING ____ TO ____ (SHOW HOURS)
- TANSAT TOW AWAY NO STOPPING ANY TIME
- WORK ZONE LIMITS
- DIRECTION OF TRAFFIC
- (A) ROADWAY DESIGNATION (A THROUGH D)

VICINITY MAP

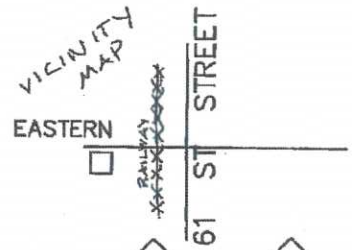

TRAFFIC CONTROL NO EXCAVATION SCE WORKING IN VAULT # 5126368
SCE CREW OR SCE CONTRACTOR: ASPLUNDH TO PERFORM WORK.
REPAIRING INSIDE OF VAULT, ONE DAY
ANY PERMIT QUESTIONS: SHIRLEY HEUER@SCE 310-608-5001

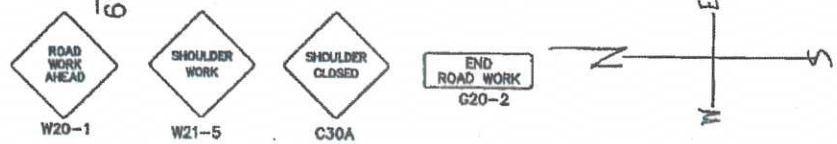

INDICATE NORTH WITH A "N" AND AN ARROW POINT

DATES OF TEMPORARY NO PARKING ZONE

901014508

WORKSITE TRAFFIC CONTROL PLAN
SHOULDER CLOSURE

DATE		SCALE
1/24/14	SCE	NONE
		DRAWING NO. 10