LOS ANGELES CO. 080-4218-1
COMPTON
082-4218-1
078-4218-1
080-4215-1
080-4221-1
EL SEGUNDO
WILLOWBROOK
WEST RICHLAND
EAST RICHLAND
LYNWOOD PARK
BELLE VERNON
CITY OF COMPTON
ALAMEDA
CARLIN
EUCLID
AVE
PINE
STOCKWELL
VZW WILLOWBROOK CELL SITE
NO 04104
419
519
218
050
8-13 MDAMA
2-13 MDAMA
3-13 BSHEF
6-13 CPOBL
SCALE IN FEET
SCALE IN METERS
ZONE 7
4,080,000
4,218,000
5-85

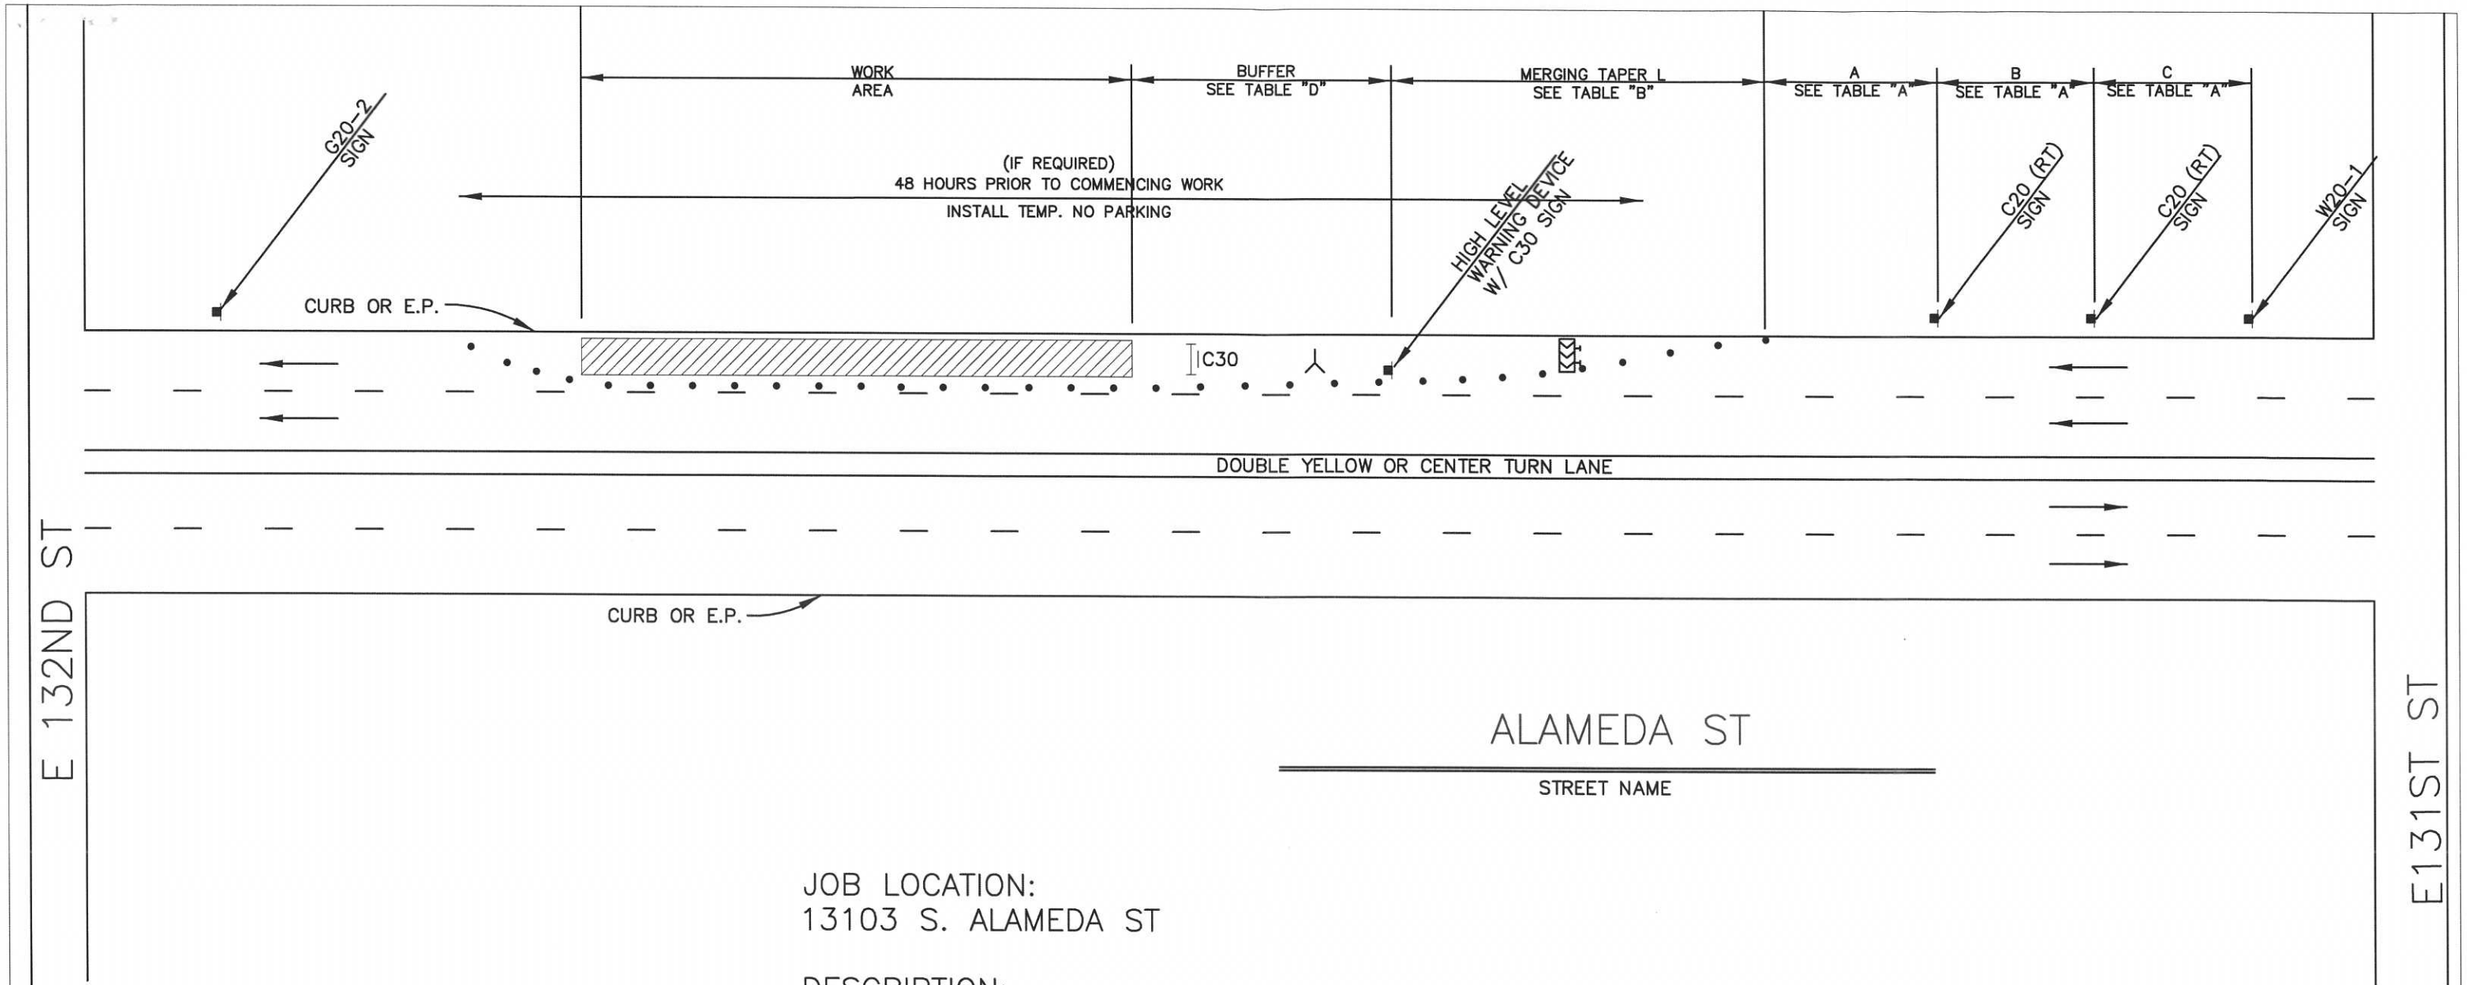

JOB LOCATION:
13103 S. ALAMEDA ST

DESCRIPTION:
CONCRETE STREETLIGHT POLE BASE REPAIR DUE TO CAR HIT POLE.
DUE TO PUBLIC SAFETY WOULD LIKE TO REPLACE ASAP
TRUCKS WILL BE PARKED ON W/S OF S ALAMEDA ST
EXCAVATION 2X2
STRUCTURE: 2304368E

LEGEND

- TYPE III BARRICADE W/SIGN
- TYPE II BARRICADE W/O SIGN
- 28"(11cm)TRAFFIC CONES W/13"(5cm) REFLECTIVE SLEEVE FOR DAY/NIGHT USE OR DELINEATORS IF DAY USE ONLY
- TRAFFIC CONE WITH CLIP ON SIGN
- PROPOSED SIGN AND POST
- EXISTING SIGN AND POST
- (S) SIGNALIZED INTERSECTION
- FLASHING ARROW SIGN
- HIGH LEVEL WARNING DEVICE WITH SIGN
- FLAGGER
- TANS TOW AWAY NO STOPPING ___ TO ___ (SHOW HOURS)
- TANSAT TOW AWAY NO STOPPING ANY TIME
- WORK ZONE LIMITS
- DIRECTION OF TRAFFIC
- (A) ROADWAY DESIGNATION (A THROUGH D)

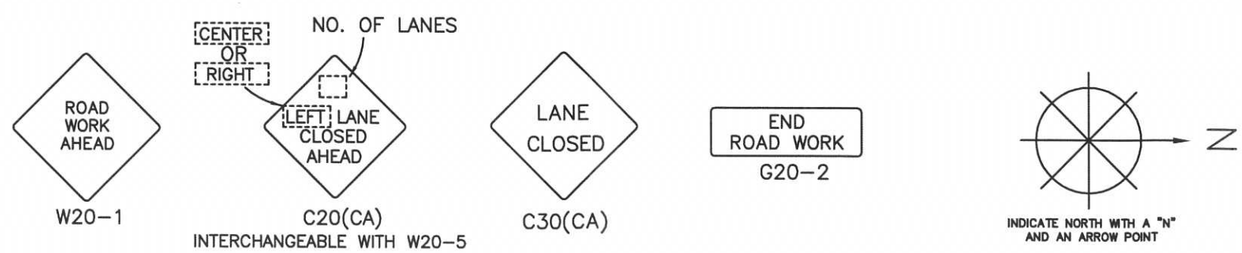

DATES OF TEMPORARY NO PARKING ZONE

SAP: 901030347

WORKSITE TRAFFIC CONTROL PLAN
SINGLE LANE CLOSURE
(RIGHT LANE)

DATE		SCALE
10-23-12	SCE	NONE
		DRAWING NO. 9

REV. APR-2010 CJUTCM-DWG09.DWG