106-4210-5

SEC 21
T 2 S R 13 W
SBM

THE MC CARTHY CO'S

GAGE VILLAGE SHOPPING CTR
FRUIT ACRES TR

BLK A

LOT A

TR

8816

THOMAS A EDISON
JUNIOR HIGH SCHOOL

HOOPER

64TH ST

65TH ST

66TH ST

GAGE AVE

104-4210-5

105-4209-0

105-4212-0

11-08 DZEN 9-09 SCEJO
9-12 MHERN 11-04 BCOST

ZONE 7

4,210,500

4,105,000

SCALE IN FEET
0 50 100 150 200

SCALE IN METERS
0 15 30 45 60

6-85

COMPTON

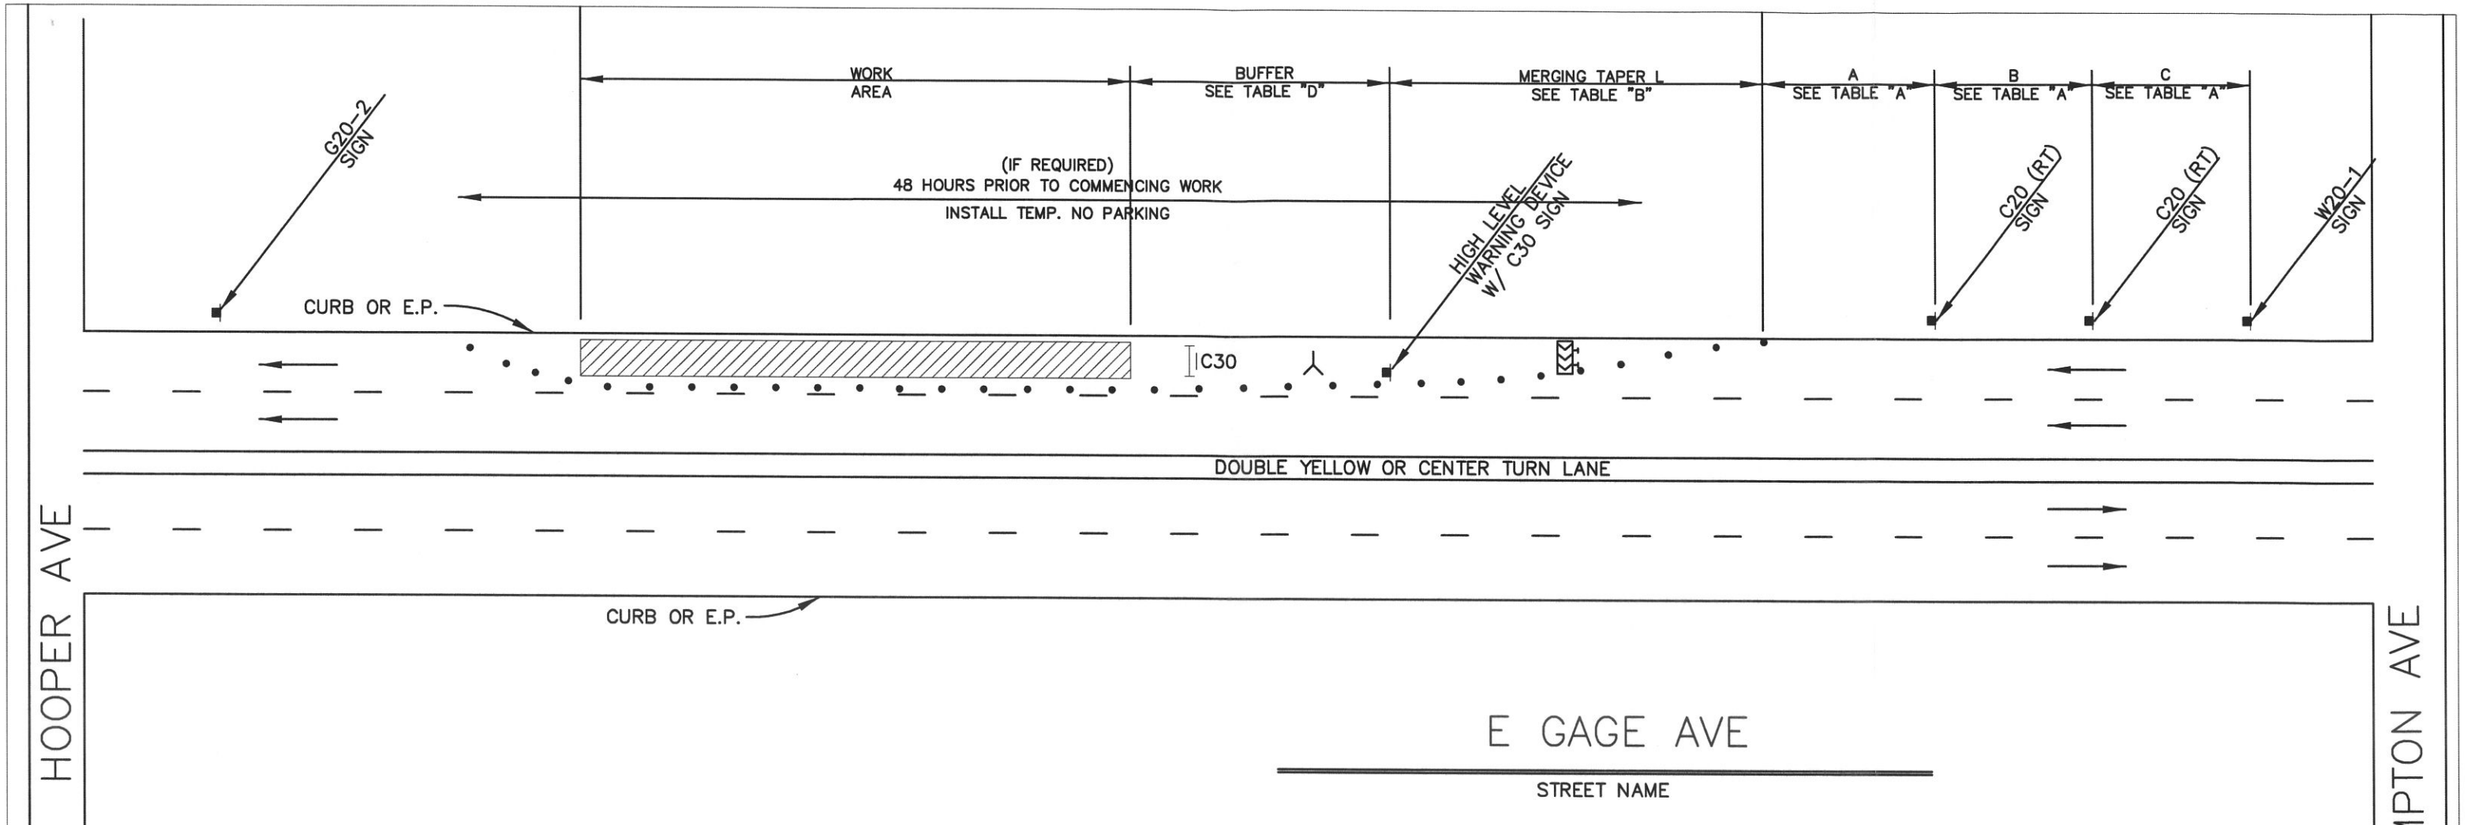

JOB LOCATION:
1301 E GAGE AVE (E/O HOOPER)

DESCRIPTION:
DUE TO CAR HIT POLE NEED TO REPLACE CONCRETE STREETLIGHT POLE
WOULD LIKE TO REPLACE ASAP FOR PUBLIC SAFETY
EXCAVATION 2X2
TRUCKS WILL BE PARKED ON N/S OF E GAGE AVE
STRUCTURE: 4499206E

LEGEND

- TYPE III BARRICADE W/SIGN
- TYPE II BARRICADE W/O SIGN
- 28"(11cm)TRAFFIC CONES W/13"(5cm) REFLECTIVE SLEEVE FOR DAY/NIGHT USE OR DELINEATORS IF DAY USE ONLY
- TRAFFIC CONE WITH CLIP ON SIGN
- PROPOSED SIGN AND POST
- EXISTING SIGN AND POST
- (S) SIGNALIZED INTERSECTION
- FLASHING ARROW SIGN
- HIGH LEVEL WARNING DEVICE WITH SIGN
- FLAGGER
- TANS TOW AWAY NO STOPPING ____ TO ____ (SHOW HOURS)
- TANSAT TOW AWAY NO STOPPING ANY TIME
- WORK ZONE LIMITS
- DIRECTION OF TRAFFIC
- (A) ROADWAY DESIGNATION (A THROUGH D)

W20-1

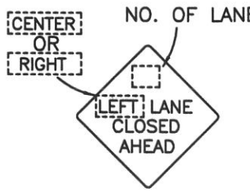

C20(CA)
INTERCHANGEABLE WITH W20-5

C30(CA)

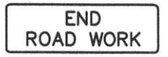

G20-2

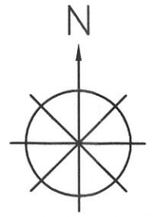

INDICATE NORTH WITH A "N" AND AN ARROW POINT

DATES OF TEMPORARY NO PARKING ZONE

901117491

WORKSITE TRAFFIC CONTROL PLAN
SINGLE LANE CLOSURE
(RIGHT LANE)

DATE 11-13-13 | SCE | SCALE NONE | DRAWING NO. 9

REV. APR-2010 CAJTCM-DWG09.DWG