PACIFIC BELL TELEPHONE COMPANY, DBA AT&T CALIFORNIA

APPLICATION FOR PERMISSION TO EXCAVATE

2-25-14

CITY OF COMMERCE
2535 COMMERCE WAY
COMMERCE, CA 90040
ATTN: VICTOR SAN LUCAS

DEAR SIR,

PERMISSION IS HEREBY REQUESTED TO EXCAVATE IN THE FOLLOWING STREET, TO WIT:
(1) Eastern Ave from Telegraph Rd to Union Pacific Ave
(2) Laverne & Triggs

FOR THE PURPOSE OF Rod Ducts, Place & Splice Fiber. (These locations also require a caltrans permit, caltrans TCP's are still pending).

SAID EXCAVATION TO BE N/A, MAKING N/A SQUARE FEET TO BE EXCAVATED IN N/A.

WOULD YOU KINDLY REVIEW THE ATTACHED JOB FOR YOUR APPROVAL? ONCE THE DRAWING HAS BEEN APPROVED, PLEASE MAIL THE STAMPED APPROVED DRAWING BACK TO ME. AT THAT TIME I CAN APPLY FOR A PERMIT AT THE COUNTY OF LOS ANGELES WITH THE PRE-APPROVED DRAWING.

TWO COPIES OF PLANS ARE ENCLOSED.

AUTHORITY: SECTION 7901 PUBLIC UTILITIES CODES

PLEASE MAIL TO: PACIFIC BELL TELEPHONE COMPANY, DBA AT&T CALIFORNIA
14709 VANOWEN ST., RM. 105
VAN NUYS, CA 91405
ATTN: Nola Day
CBR 818-997-5825

THANK YOU,

Nola Day
STAFF ASSOCIATE

ENGINEER: Mari Jo Lopez
TELEPHONE: (805) 434-3617
JOB NUMBER: E3-10-9228312
R/C: 85C DWG: 5

APPROVED TO ISSUE
ENGR...
CITY/C...
APPROV... San Lucas 3/18/14
CONDITI...

MH 3527 TO MH 7809

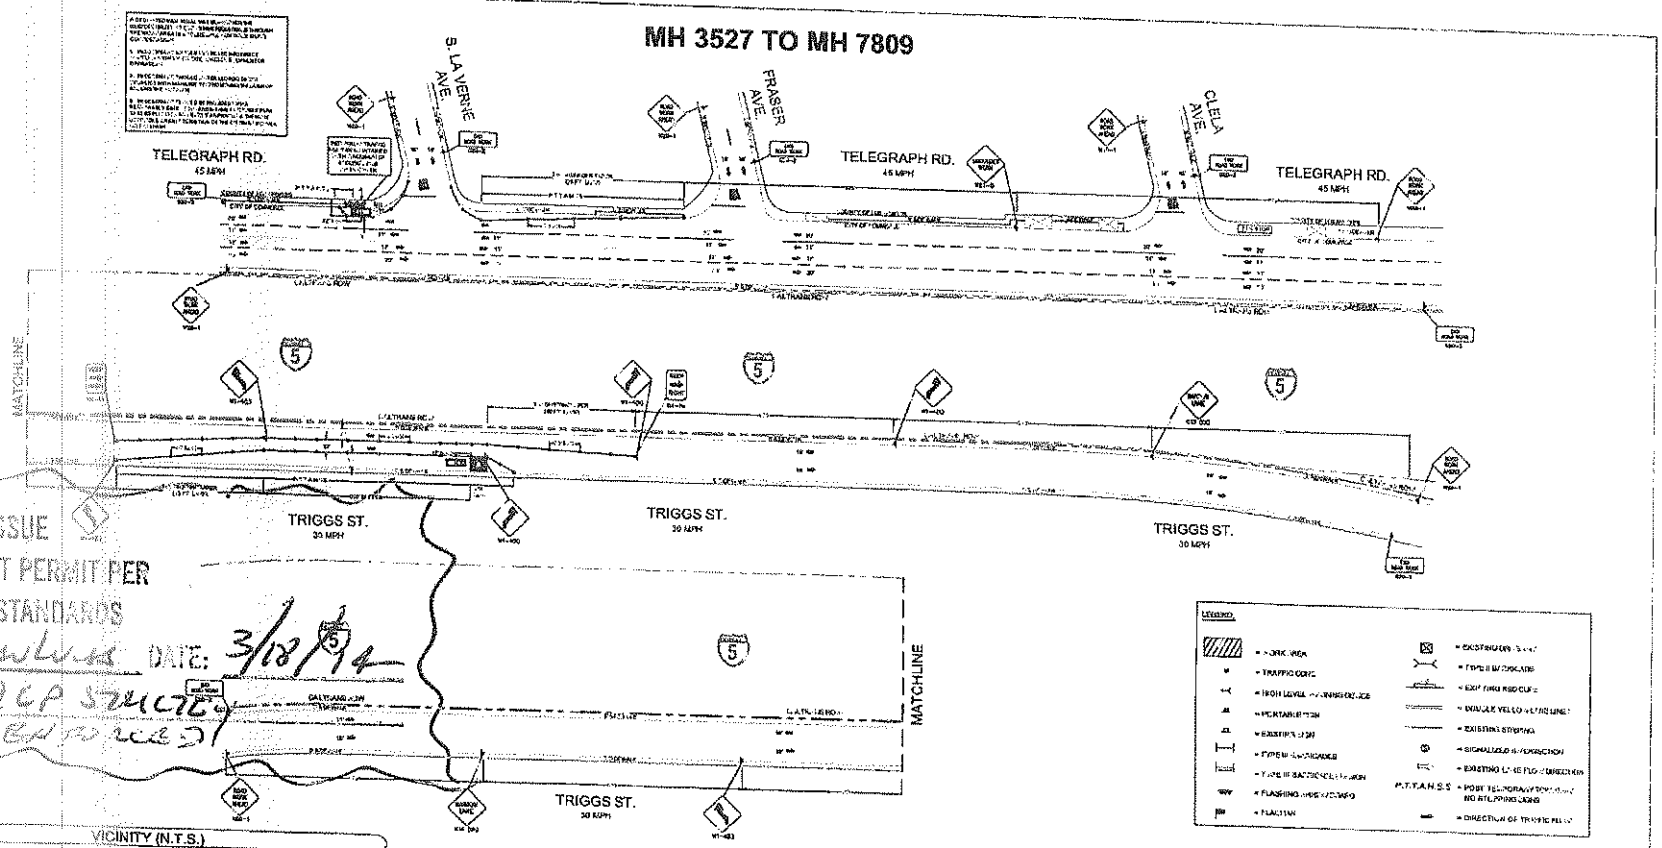

VICINITY (N.T.S.)

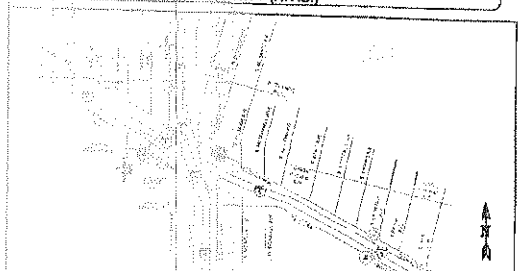

TRAFFIC CONTROL PLANS GENERAL NOTES

1. ALL WORK AND MATERIALS MUST COMPLY WITH THE CALIFORNIA MUTCD ON TRAFFIC CONTROL DEVICES (MUTCD) LATEST EDITION.
2. ALL TYPE III BARRICADES GUARDING THE WORK AREA SHALL BE 8' HIGH.
   ALL STRIPING AND MARKINGS DONE CONFORM TO THE STATE OF CALIFORNIA STANDARD PLANS AND SPECIFICATIONS, INCLUDING BY-PASS PLAN A-30, DETAIL 2.
3. THE CONTRACTOR SHALL MAINTAIN ACCESS TO ALL ADJACENT PROPERTIES AND DRIVEWAYS AT ALL TIME.
4. FLASHING YELLOW BEACONS, TYPE VI, SHALL BE USED ON ALL WORK SIGNS AND ON ALL TYPE III BARRICADES GUARDING THE WORK AREA DURING NIGHT.
5. ALL SIGNS SHALL BE REFLECTORIZED AND STANDARD SIZE.
6. ALL TUBULAR DELINEATORS AND CONES SHALL BE 28" MINIMUM HEIGHT, REFLECTORIZED AND MAINTAINED ERECT IN THE ROADWAY FOR THAT ALL TIMES, AND SHALL BE REPAIRED, REPLACED, OR CLEANED WHENEVER THEY BECOME DIRTY, TARNISHED OR DAMAGED, AND CONTINUITY, AND SHALL INCLUDE A 12" HIGH INTENSITY REFLECTORIZED LENS IF USED DURING NIGHT-TIME HOURS.
7. THE CONTRACTOR SHALL MAINTAIN, ON A CONTINUOUS BASIS, ALL SIGNS, DELINEATORS, BARRICADES, ETC. TO ENSURE PROPER FLOW AND SAFETY OF TRAFFIC DURING CONSTRUCTION.
8. THE CONTRACTOR SHALL REMOVE ALL WORK, DELINEATORS, BARRICADES, ETC. PROPERLY INSTALLED PRIOR TO COMMENCING CONSTRUCTION.
9. CONSTRUCTION OPERATIONS SHALL BE CONDUCTED IN SUCH A MANNER AS TO CAUSE AS LITTLE INCONVENIENCE AS POSSIBLE TO ADJOINING PROPERTY OWNERS.
10. ADDITIONAL TRAFFIC CONTROLS, TRAFFIC SIGNS, DELINEATORS, CONES MAY BE REQUIRED IN THE FIELD. THE CONTRACTOR SHALL BE RESPONSIBLE FOR THE PLACEMENT OF ANY ADDITIONAL DEVICES REQUIRED TO ENSURE SAFETY TO THE PUBLIC AT ALL TIMES.
11. EXACT LOCATION AND TYPE OF CONSTRUCTION SIGNS SHALL BE DETECTED BY THE ENGINEER BASED UPON CONSTRUCTION CONDITIONS.
12. HOLD DELINEATORS AND/OR CONES TO DELINEATE DURING NON-WORKING HOURS. REMOVE BARRICADES ETC. FROM THE LANE.
13. REMOVE OR TURN OFF SIGNS DURING NON-WORKING HOURS.
14. ALL CONFLICTING LINES, EXISTING LANE LINES AND PAVEMENT SHALL BE REMOVED BY WET SANDBLASTING OR OTHER APPROVED METHOD PRIOR TO INSTALLATION OF NEW TEMPORARY STRIPING. ALL CONFLICTING PAVED PAVEMENT MARKING SHALL BE REMOVED. PAVEMENT THAT IS DAMAGED DUE TO REMOVAL OF MARKING SHALL BE REPAIRED TO THE SATISFACTION OF THE CITY ENGINEER UNDER STATE INSPECTOR.

WORK HOURS: 9:00 A.M. TO 3:30 P.M.
MONDAY TO FRIDAY

DATE	REVISIONS

CHEC Consulting, LLC

DATE: 3/18/94

1/5

APPROVAL TO ISSUE
ATTACHMENT PERMIT PER
CITY/COUNTY STANDARDS
APPROVED: [illegible] DATE: 3/18/94
CONDITIONS: TCP STANDARD
BY PROJECT

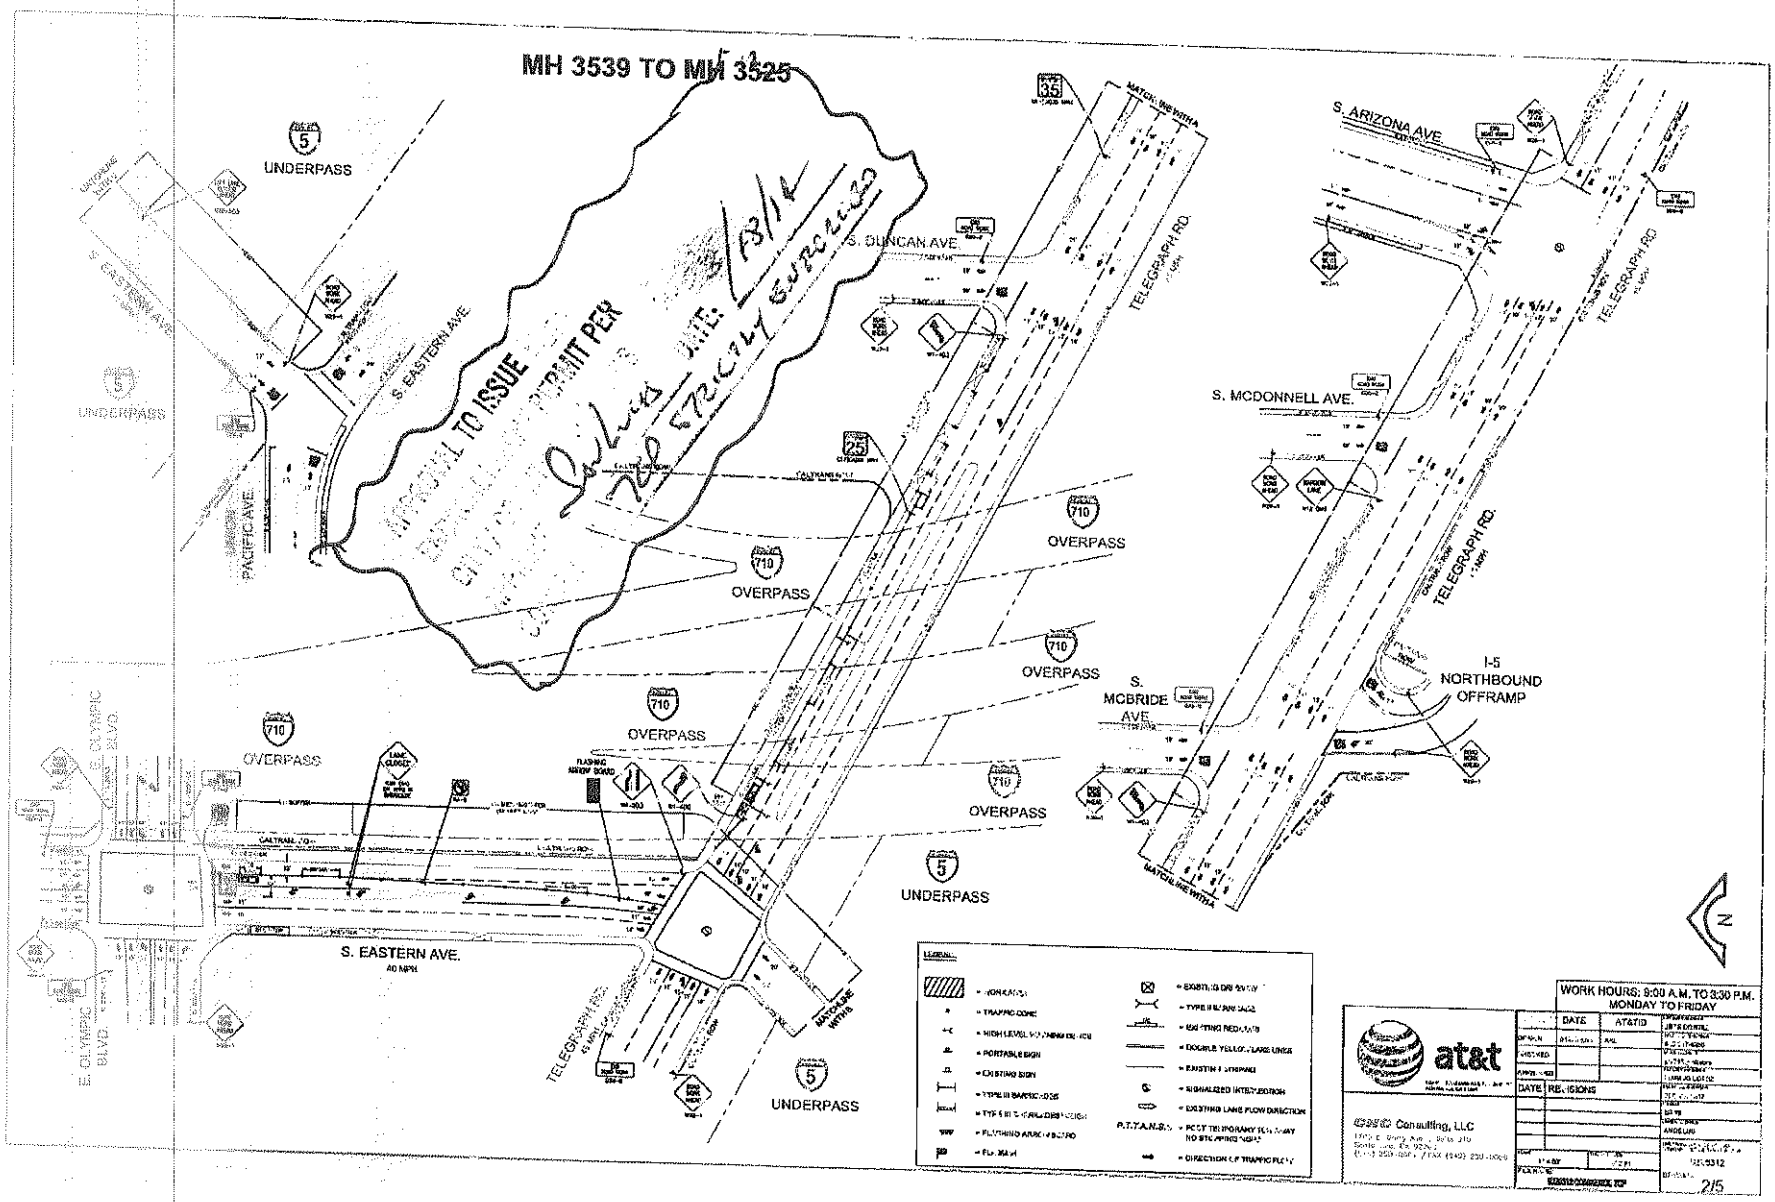
MH 3539 TO MH 3525
APPROVAL TO ISSUE
PERMIT PER
DATE: 8/18/14
S. EASTERN AVE.
S. DUNCAN AVE.
S. ARIZONA AVE.
S. MCDONNELL AVE.
S. MCBRIDE AVE.
TELEGRAPH RD.
PACIFIC AVE.
UNDERPASS
OVERPASS
I-5 NORTHBOUND OFFRAMP
MATCHLINE WITH A
MATCHLINE WITH B
S. EASTERN AVE.
40 MPH
LEGEND
WORK HOURS: 9:00 A.M. TO 3:30 P.M. MONDAY TO FRIDAY
at&t
Consulting, LLC
DATE
AT&TID
REVISIONS
2/5

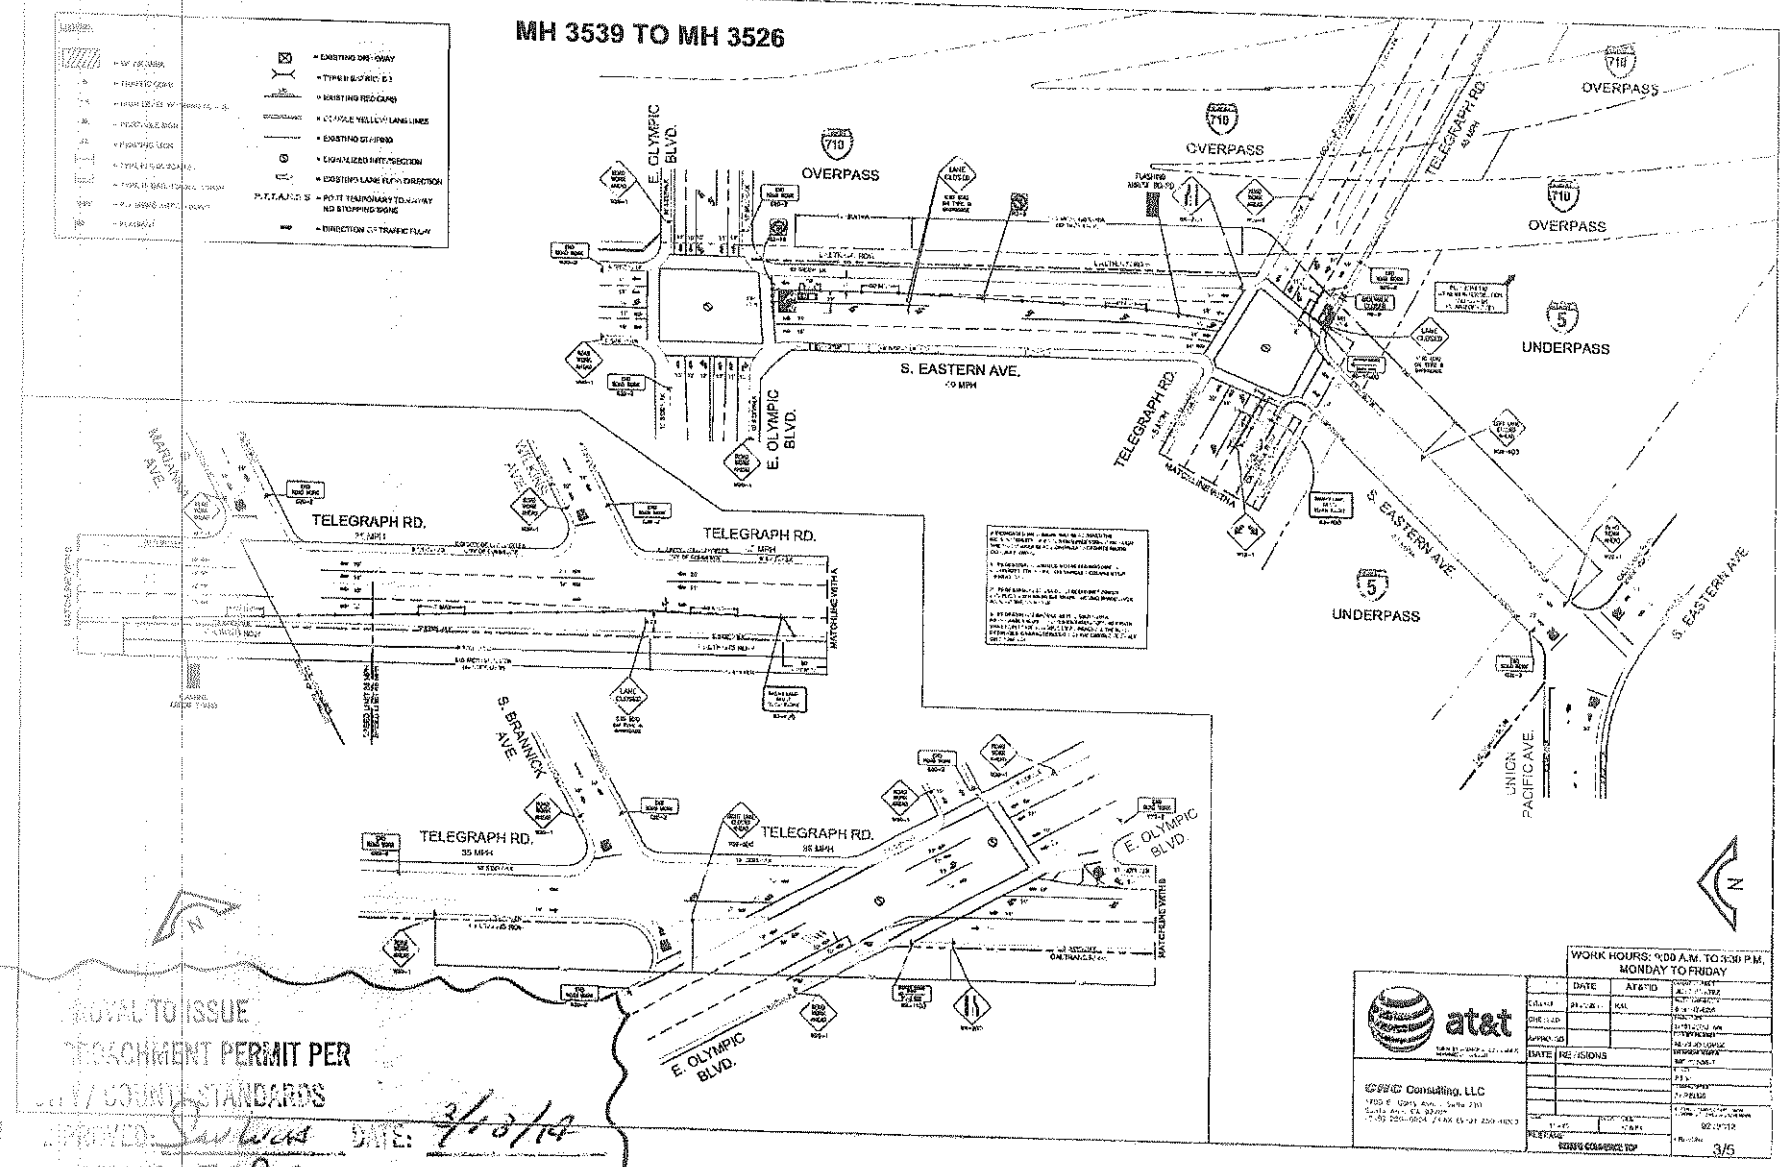

ROYAL TO ISSUE
ENCROACHMENT PERMIT PER
CITY / COUNTY STANDARDS
APPROVED: [signature] DATE: 3/13/14
CONDITIONS: TCP SAFELY ENROLLED

MH 3526 TO MH 8521

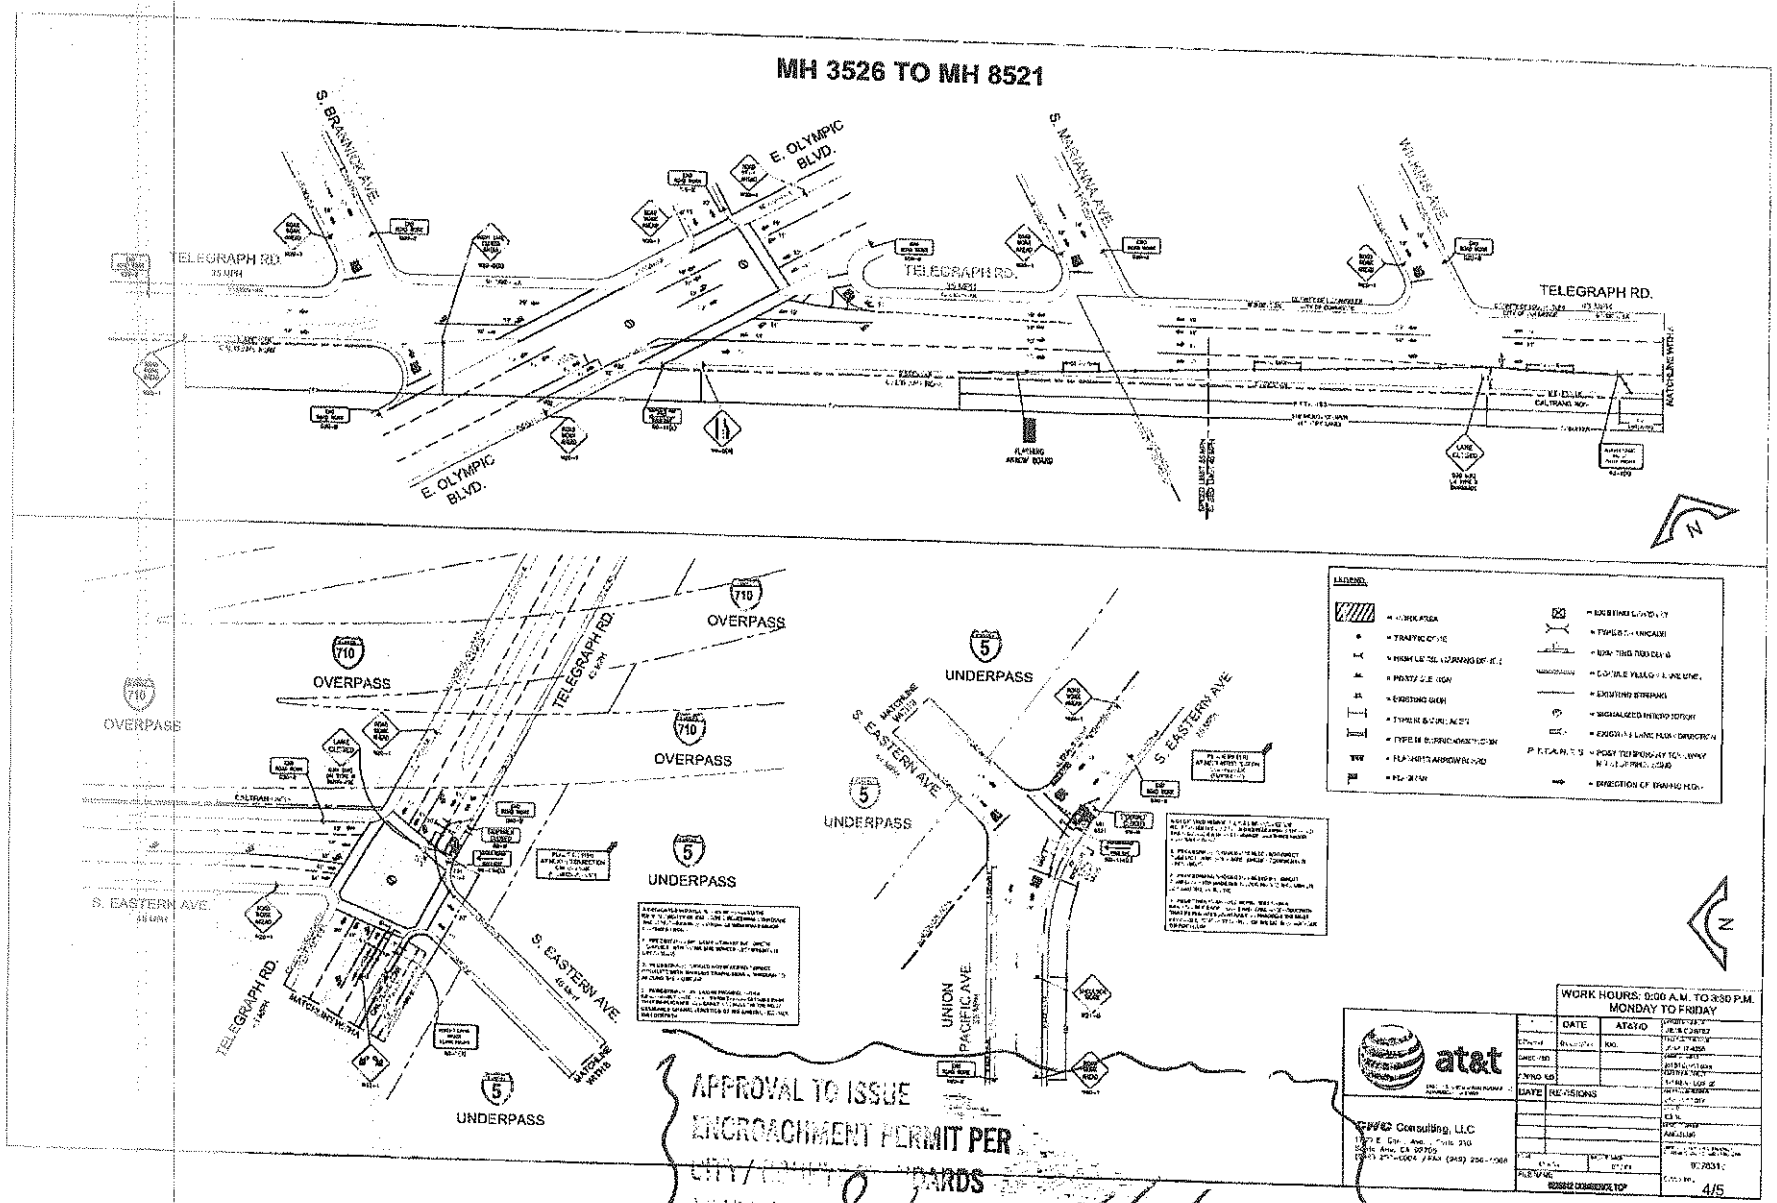

APPROVAL TO ISSUE
ENCROACHMENT PERMIT PER
CITY / COUNTY STANDARDS
APPROVED: San Luck DATE: 3/18/14
TCP STRICTLY ENFORCED

MH 3525 TO MH 3524

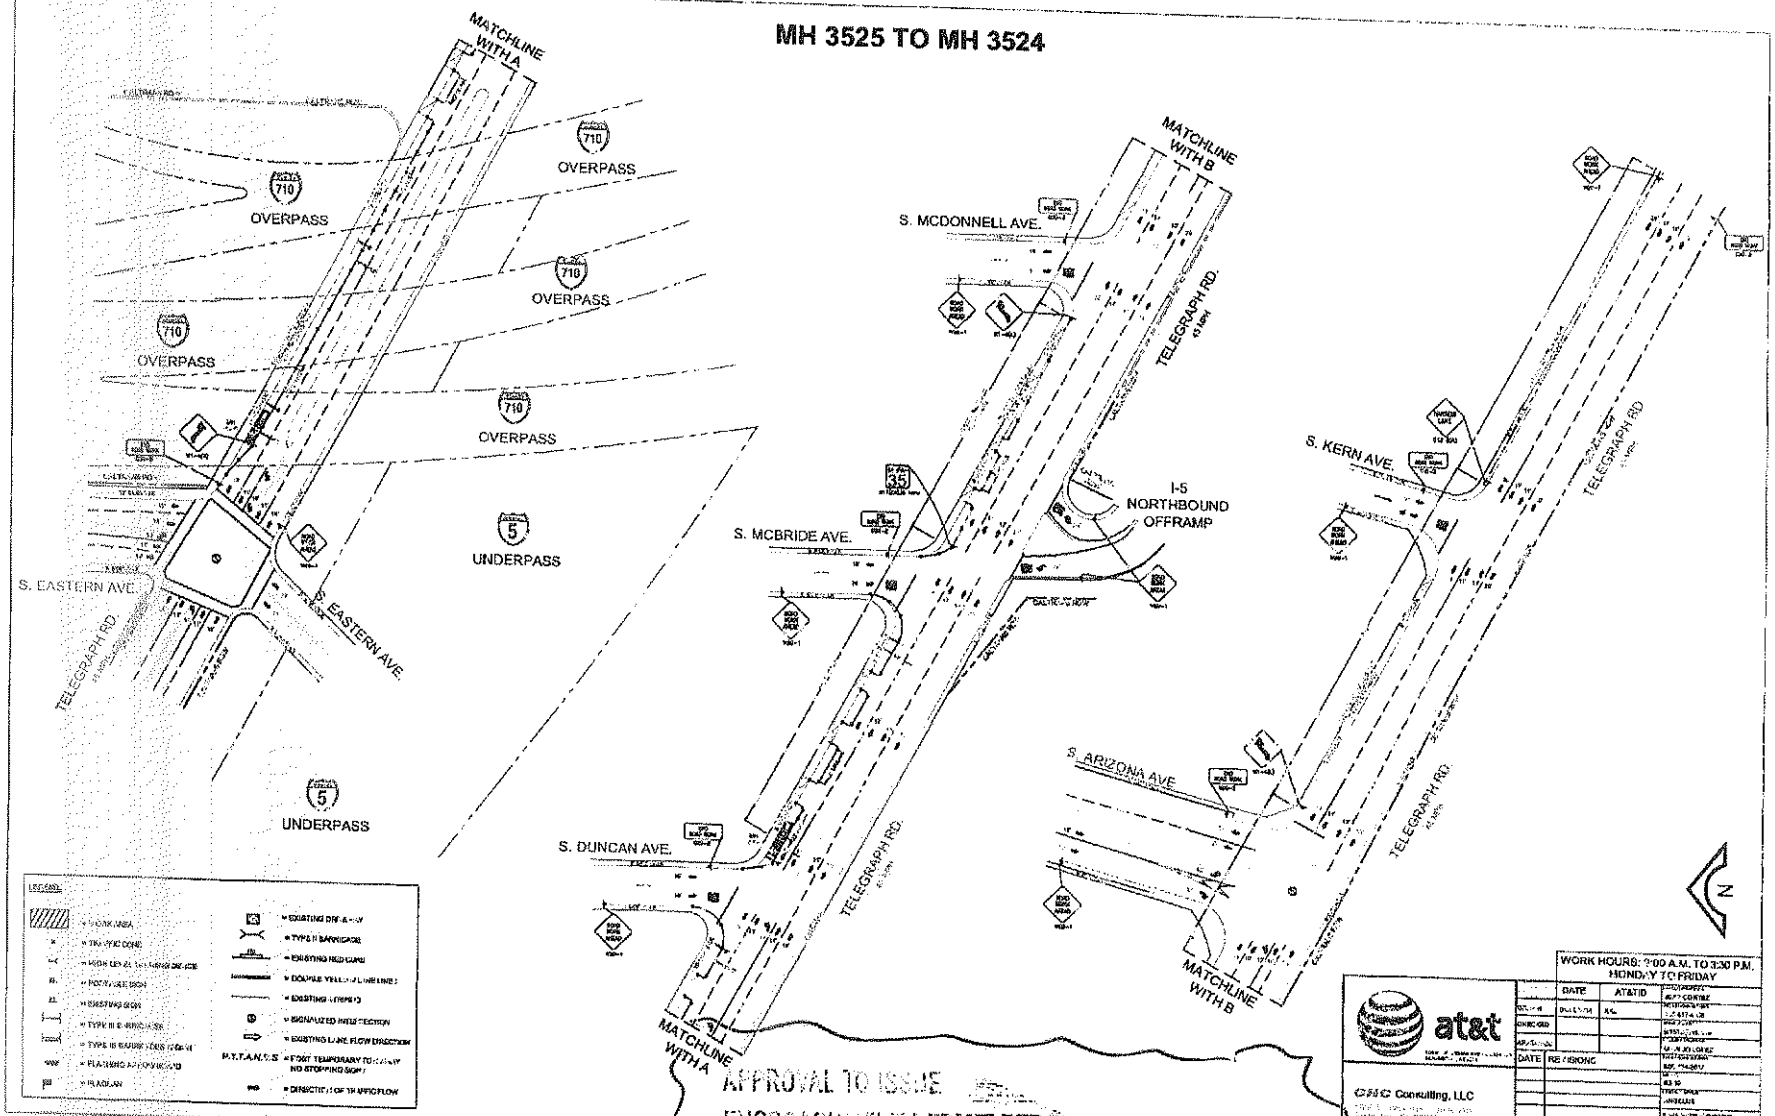

APPROVAL TO ISSUE
ENCROACHMENT PERMIT PER
CITY / CO... ...DARDS
APPROVED: San Luis DATE: 3/18/16
CO... TCP strictly enforced