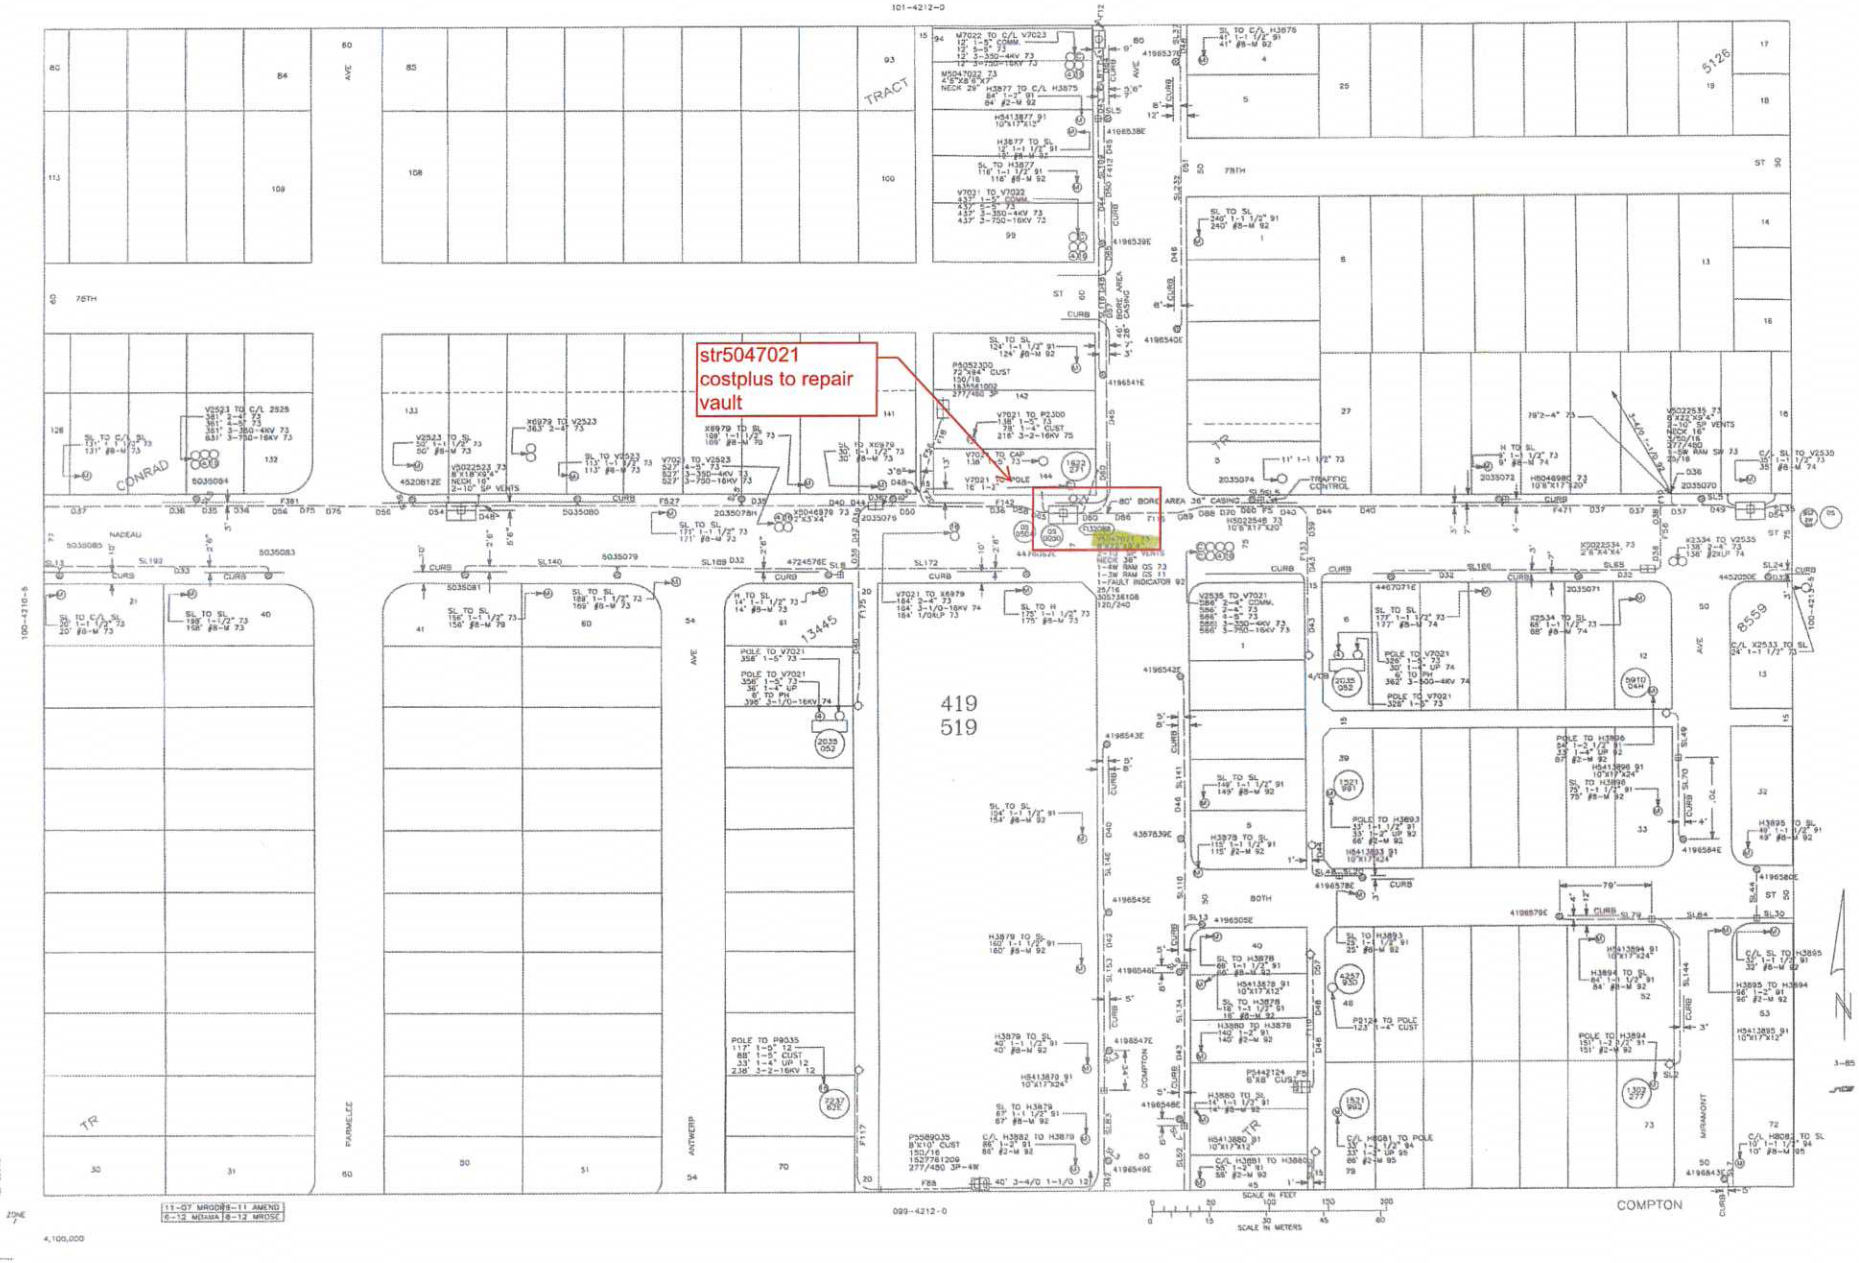
str5047021
costplus to repair
vault
419
519
TRACT
CONRAD
COMPTON
SCALE IN FEET
SCALE IN METERS

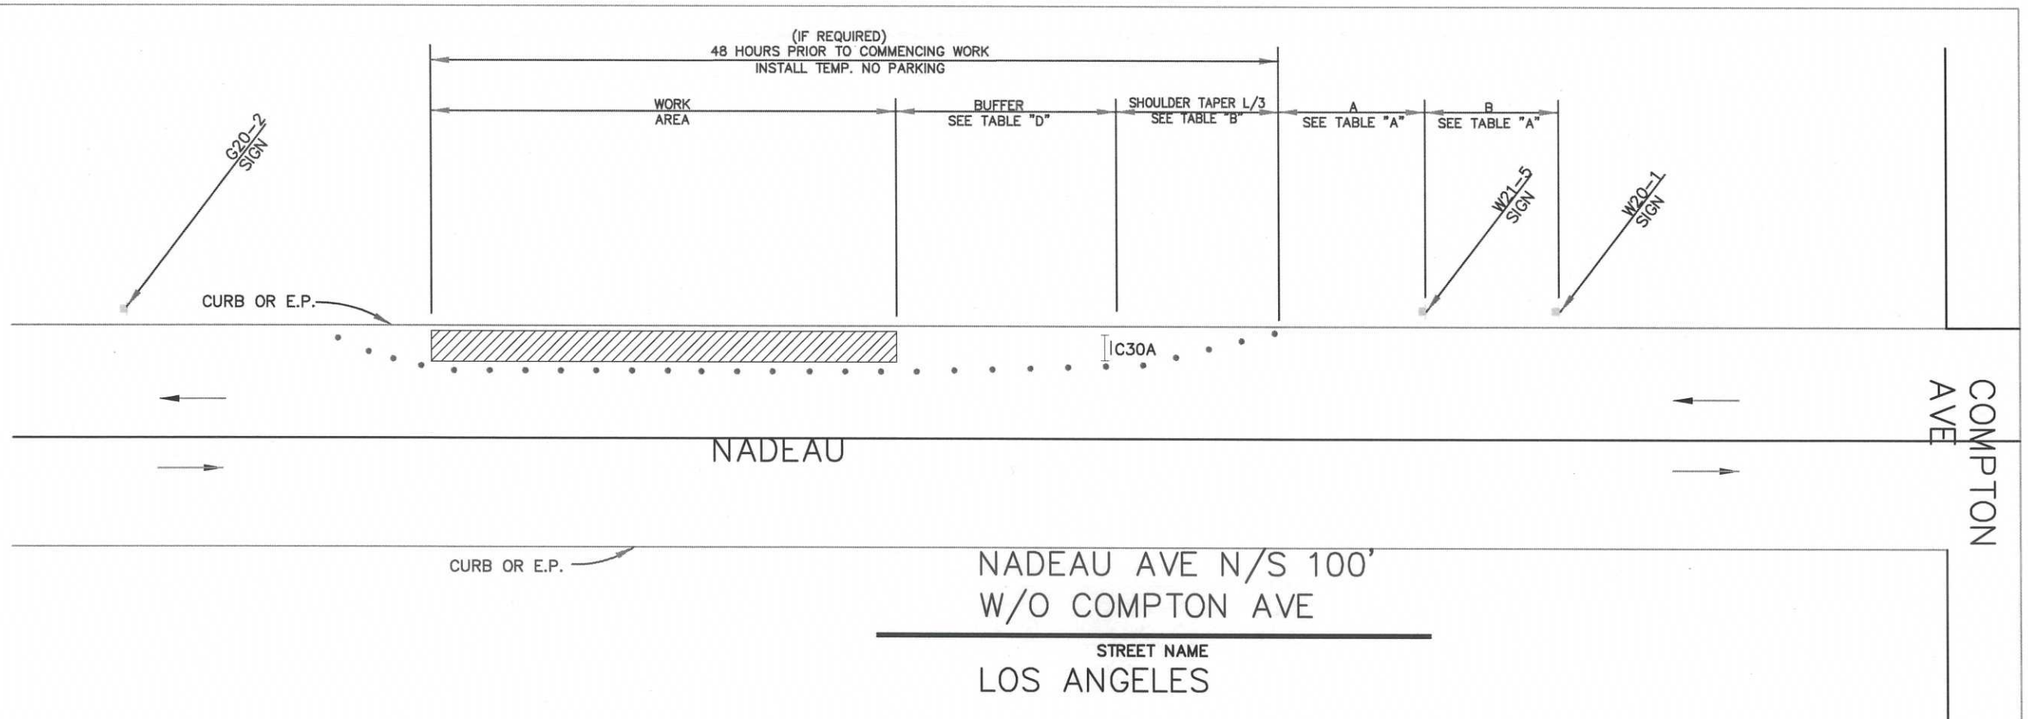

NADEAU AVE N/S 100'
W/O COMPTON AVE

STREET NAME

LOS ANGELES

JOBSCOPE: TRAFFIC CONTROL ONLY NO EXCAVATION.VAULT REPAIR STRUCTURE 5047021

SCE OR SCE CONTRACTOR ASPLUNDH TO DO WORK. ONE DAY JOB
PERMIT CONTACT SCE SHIRLEY HEUER
310-608-5001.

LEGEND

- TYPE III BARRICADE W/SIGN
- TYPE II BARRICADE W/O SIGN
- 28"(11cm)TRAFFIC CONES W/13"(5cm) REFLECTIVE SLEEVE FOR DAY/NIGHT USE OR DELINEATORS IF DAY USE ONLY
- TRAFFIC CONE WITH CLIP ON SIGN
- PROPOSED SIGN AND POST
- EXISTING SIGN AND POST
- (S) SIGNALIZED INTERSECTION
- FLASHING ARROW SIGN
- HIGH LEVEL WARNING DEVICE WITH SIGN
- FLAGGER
- TANS TOW AWAY NO STOPPING ___ TO ___ (SHOW HOURS)
- TANSAT TOW AWAY NO STOPPING ANY TIME
- WORK ZONE LIMITS
- DIRECTION OF TRAFFIC
- (A) ROADWAY DESIGNATION (A THROUGH D)

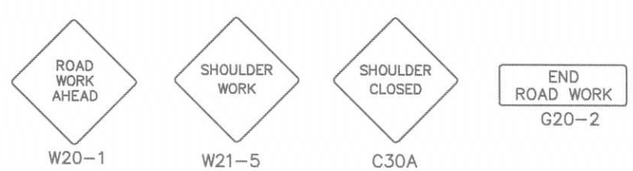

INDICATE NORTH WITH A "N" AND AN ARROW POINT

DATES OF TEMPORARY NO PARKING ZONE

901072658

WORKSITE TRAFFIC CONTROL PLAN
SHOULDER CLOSURE

DATE		SCALE
3/26/14	SCE	NONE
		DRAWING NO. 10

REV. APR-2010 CJUT2M-DWG10.DWG