SINGLE LINE (PROPOSED)
CERVEZA 16 KV 0/0
MESA

B1

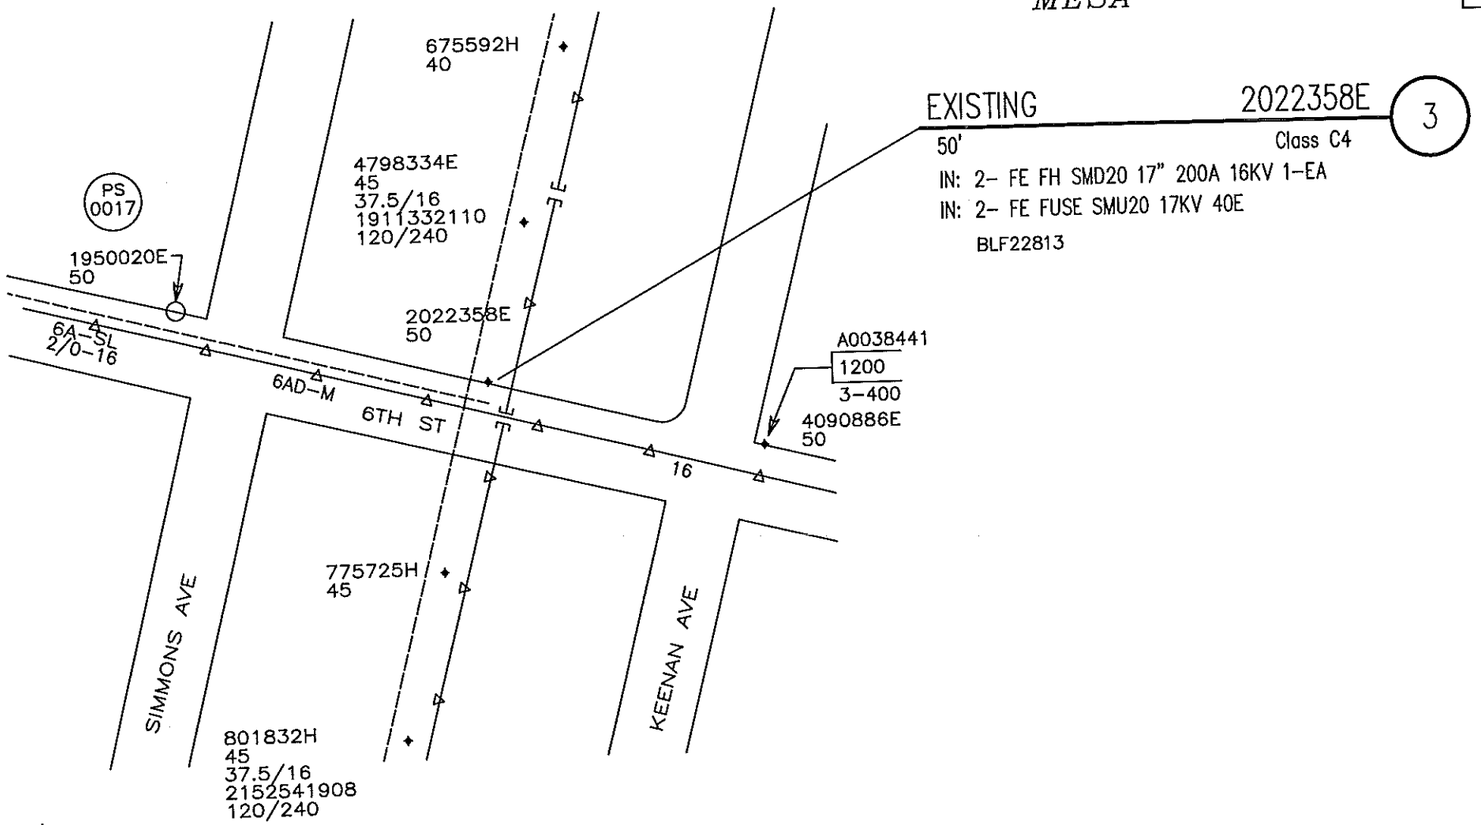

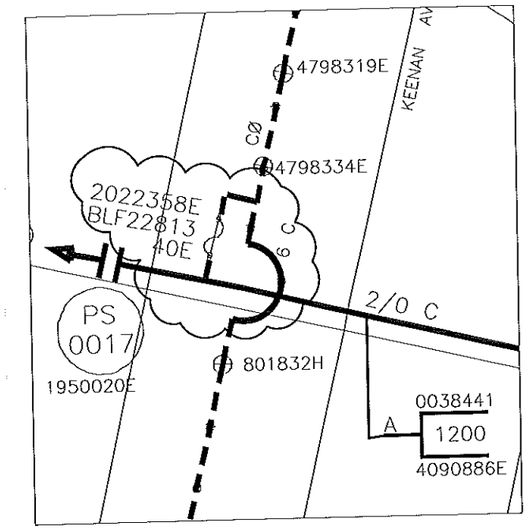

SCALE: 1" = 100'

0 100 200

SOUTHERN CALIFORNIA EDISON
An EDISON INTERNATIONAL Company

RELATED WCR W/O: TD#: 697896

CREW NOTES:

CREW TO FUSE BOTH 6C RADIALS, NORTH AND SOUTH DIRECTION. INSTALL BLFs ON BUCK ARM.

DISTRICT 22 – MONTEBELLO	PROJ. MGR. BACH, STEPHEN PHONE 714-222-8078		PLANNER ALATORRE, ELDA PHONE 323-720-5214		SR#: 1616373
FOREMAN	TRUCK NO.	P/E	INVENTORY MAP NO. 124-4248-1	THOMAS GUIDE LA 635-J7 / GRID NO.	DESIGN NO. 489799_1.01
CSD 140 Y___ N___	BY-PASS CODE	EXISTING ___ CHANGE TO ___	TLM CHECKED ___ %LOAD	J.P.A. NO.	ASSOCIATED DESIGN NO.
PRODUCT/SAP NO. 697892-INFRA REPLACE (WORST CIRCUIT)		PRODUCT/SAP NO.			PRODUCT/SAP NO.

TYPE	APPROVED BY	DATE	CHECKED BY	DRAWN BY	PAX #
F	E. BERMUDEZ	9/26/13	E. HOWLAND	E. ALATORRE	45214

Southern California Edison Company

PROPOSED CONSTRUCTION (LOCATION)
MAT 27F – CIRCUIT (WCR) OH IR REPL
6TH ST E/O SIMMONS AVE
MONTEBELLO

SHEET 3 OF 3

JOB NO. 489799_1.01