4 IN 462177E
40' Class C1
IN: 1- POLE 40' CLASS 1 WOOD FULL TREAT
IN: 1- XA SNGL FB 10' STEEL PINS
IN: 3- INS POLY W/PIN 12KV CLMP #6-4/0 CU
IN: 1- XA SNGL FB 10' STEEL PINS SECONDARY
IN: 2- SEC STEEL PIN & INS - PHASE
IN: 1- SEC STEEL PIN & INS - NEUTRAL
IN: 2- SEC ROLLER (166-CLEVIS & SPOOL)
IN: 1- SEC 2" PVC FOR UNDER ARM W/#2 TW
IN: 132- CD #4 STR AL TRIPLEX W/ACSR NEUTRAL
IN: 1- MISC AVIAN HOOD FOR HENDRIX INSUL #4-653

12647
12654
12632

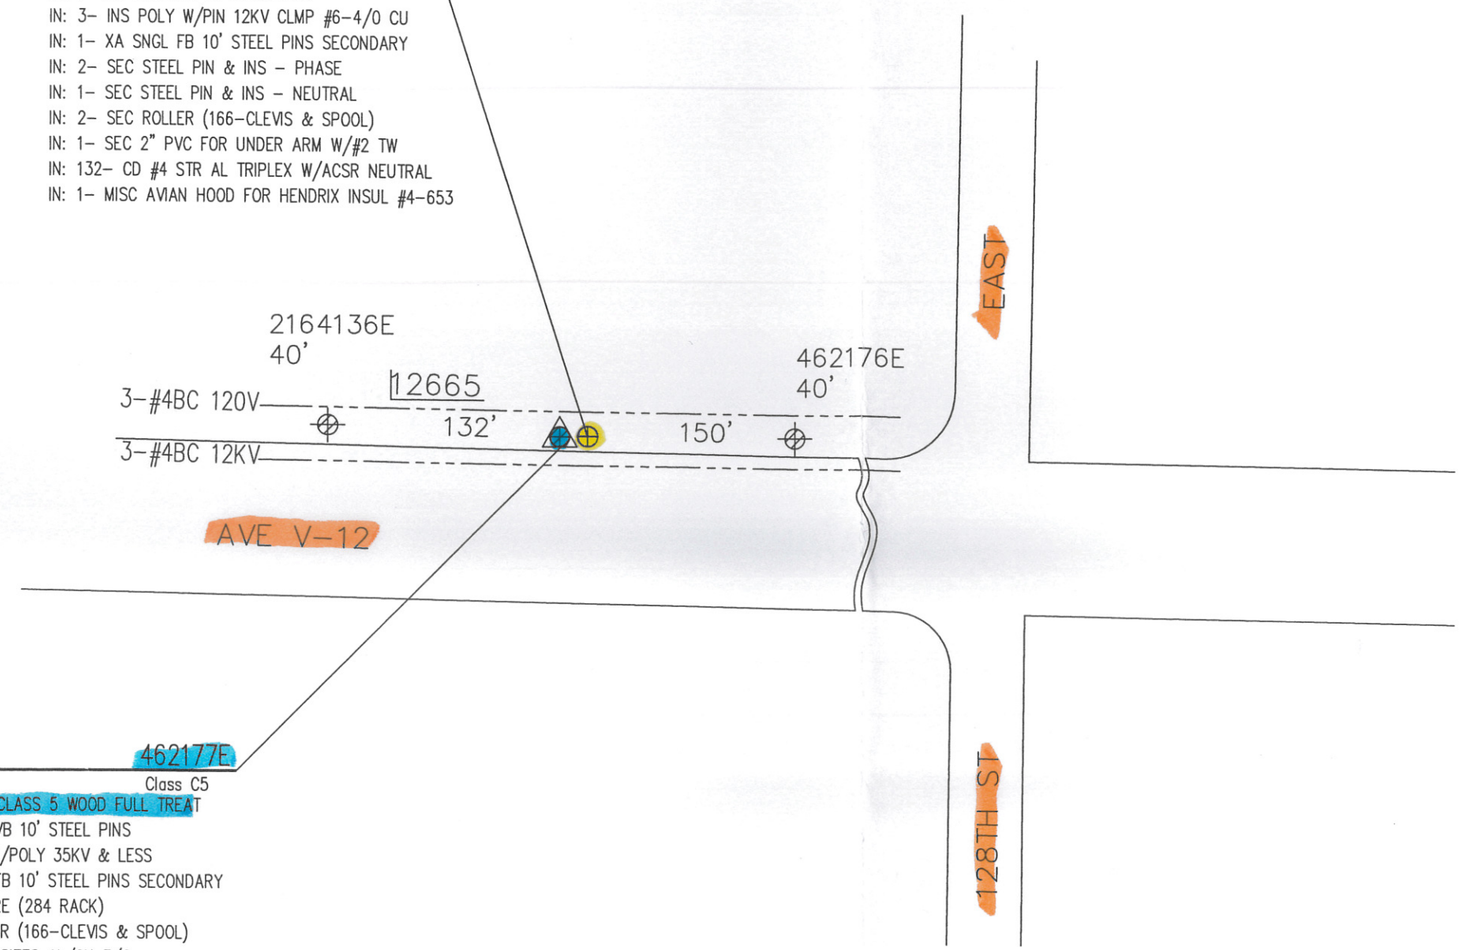


3 RM 462177E
40' Class C5
RM: 1- POLE 40' CLASS 5 WOOD FULL TREAT
RM: 1- XA SNGL VB 10' STEEL PINS
RM: 6- INS GLASS/POLY 35KV & LESS
RM: 1- XA SNGL FB 10' STEEL PINS SECONDARY
RM: 1- SEC 3-WIRE (284 RACK)
RM: 1- SEC ROLLER (166-CLEVIS & SPOOL)
RM: 132- CD ALL SIZES AL/CU 3/C
NOTE:

SET HARD EAST
E TO PTD

NOTE TO CREW

TRANSFER
3-#4BC 12KV
3-#4BC 120V
2-#4AT SVC'S
1-TEL
1-CATV

NOTES:

CIRCUIT: TITAN 12KV
SUB: LITTLEROCK
CIRCUIT:
SUB:
REAR PROPERTY NO
TRUCK ACCESS YES
HAND DIG NO
TRAFFIC CONTROL NO
PTC NO
ROUTE #
BULLETIN 322 YES
ENVIRONMENTAL NO
PERMIT REQ'D NO
TYPE
TREE TRIMMING NO
CONCRETE REPAIR REQ'D NO
CRANE SET NO
GPS:
LAT: 34° 30' 10.3"
LON: 117° 54' 11.2"
ELEV: 3115'

SOUTHERN CALIFORNIA EDISON
An EDISON INTERNATIONAL Company

UNDERGROUND SERVICE ALERT
Dial 811
Call USA
For Underground Locating
2 Working Days Before You Dig

NOT TO SCALE

| | | | | | |
|---|---|---|---|---|---|
| DISTRICT 36 – ANTELOPE VALLEY | PROJ. MGR. RODRIGUEZ, JOHN THEODORE PHONE 714 973-5678 | | PLANNER TAYLOR, RAND/HWI PHONE 951 826-8853 | | |
| FOREMAN | TRUCK NO. | P/E | INVENTORY MAP NO. 118-90D | THOMAS GUIDE 4378 H-4 | GRID NO. | DESIGN NO. 496631_0.01 |
| CSD 140 Y ___ N X | BY-PASS CODE | EXISTING ___ CHANGE TO ___ | TLM CHECKED ___ %LOAD | J.P.A. NO. E6036405528665 | ASSOCIATED DESIGN NO. |
| PRODUCT/SAP NO. 707653-INFRASTRUCTURE REPLACEMENT - DET POLE REPLACEMENT | | | PRODUCT/SAP NO. SR# 1628159 | | PRODUCT/SAP NO. PROJECT# 699273 |

| TYPE | APPROVED BY | DATE | CHECKED BY | DRAWN BY | PAX # |
|---|---|---|---|---|---|
| | | | | HWI/CC | |

PROPOSED CONSTRUCTION (LOCATION)
TD707653
12655 AVE V-12
PEARBLOSSOM

SHEET ___ OF ___

JOB NO. 496631_0.01

Southern California Edison Company