NOTE TO CREW:
- RMV OPEN WIRE W/SEC 1/O TRI
- WORK W/TD720003

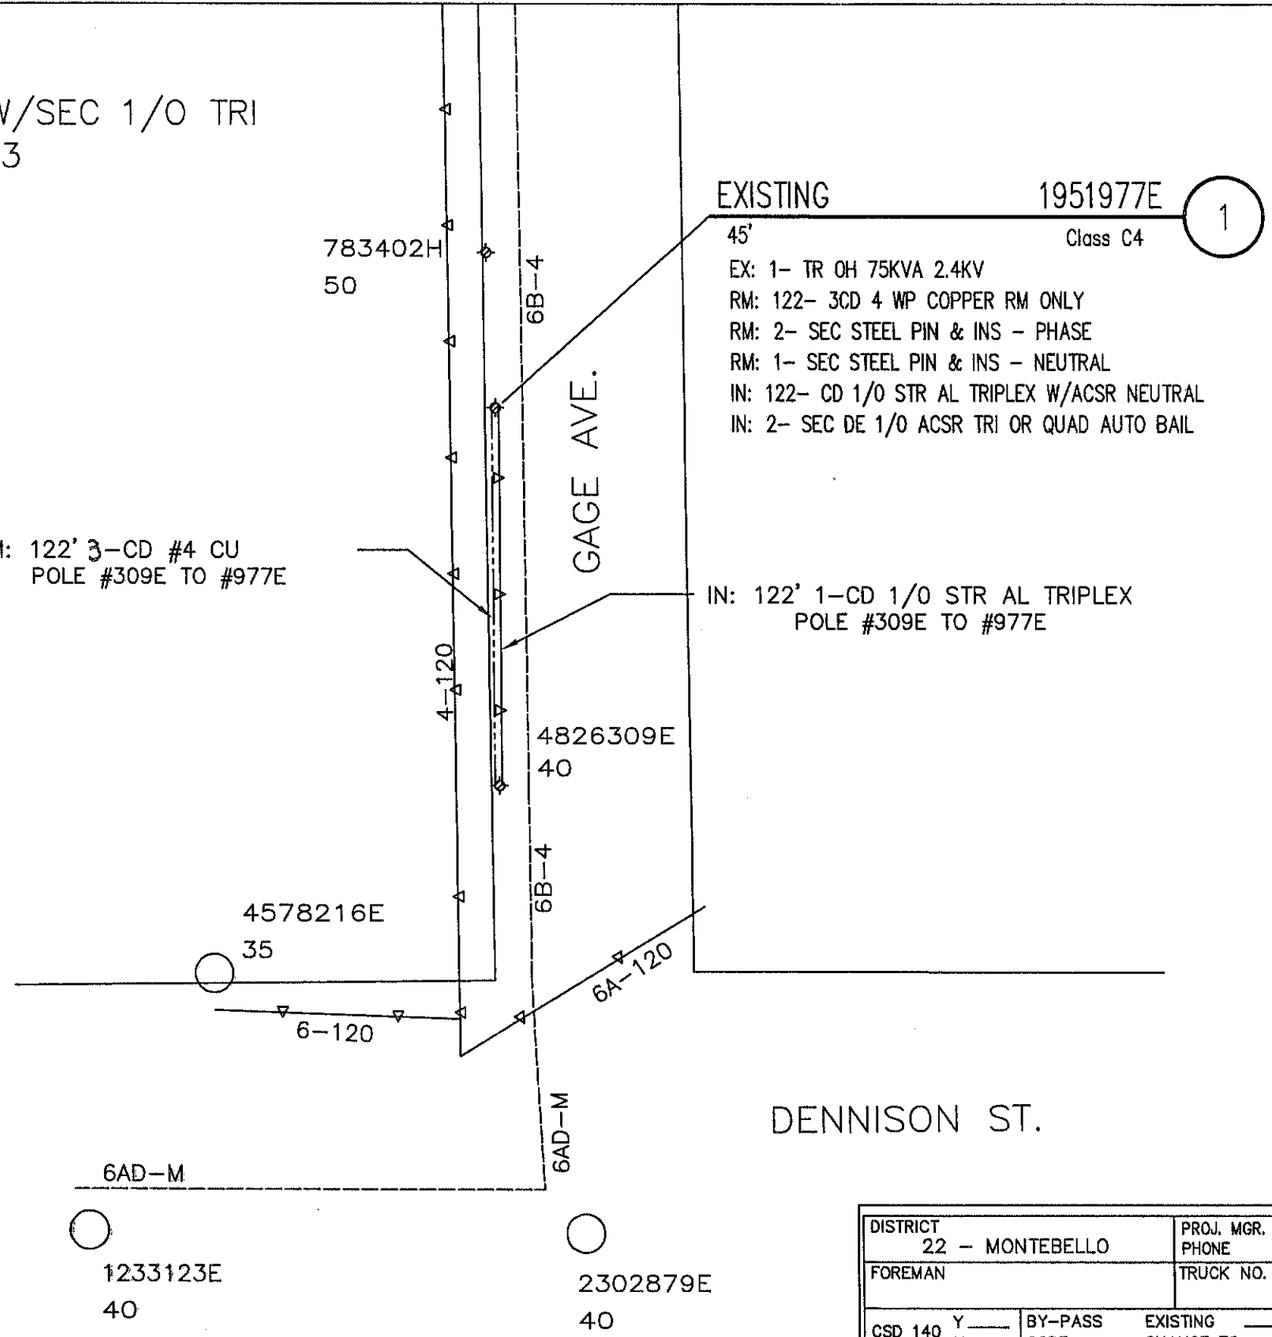

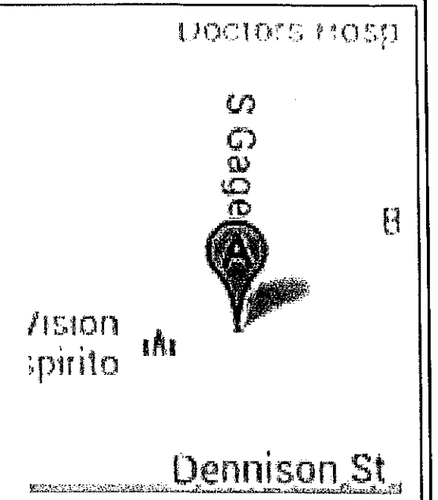

HERBERT 4KV
O/O BELVEDERE

SOUTHERN CALIFORNIA EDISON
An EDISON INTERNATIONAL Company

SCALE: 1" = 50'
0 50 100

DISTRICT 22 - MONTEBELLO	PROJ. MGR. PHONE		PLANNER ALATORRE, ELDA M PHONE 323-720-5214		
FOREMAN	TRUCK NO.	P/E	INVENTORY MAP NO. 120-4230-1	THOMAS GUIDE LA CO 675-D1	GRID NO.	DESIGN NO. **500504_0.01**
CSD 140 Y___ N___	BY-PASS CODE	EXISTING ___ CHANGE TO ___	TLM CHECKED ___ %LOAD	J.P.A. NO.	ASSOCIATED DESIGN NO.
PRODUCT/SAP NO. **713053-PREVENTIVE MAINT (INSP DRIVEN)**	PRODUCT/SAP NO.	PRODUCT/SAP NO.

TYPE	APPROVED BY	DATE	CHECKED BY	DRAWN BY	PAX #

Southern California Edison Company

PROPOSED CONSTRUCTION (LOCATION)

1059 S. GAGE AVE.
EAST LOS ANGELES, CA 90063

SHEET 1 OF 1

JOB NO. 500504_0.01