PERMIT NEEDED

Pole CS on Gallatin Rd N/S @ intersection w/ Rosemead Blvd

Pico Rivera

4126178E L/NW

4126178E L/W

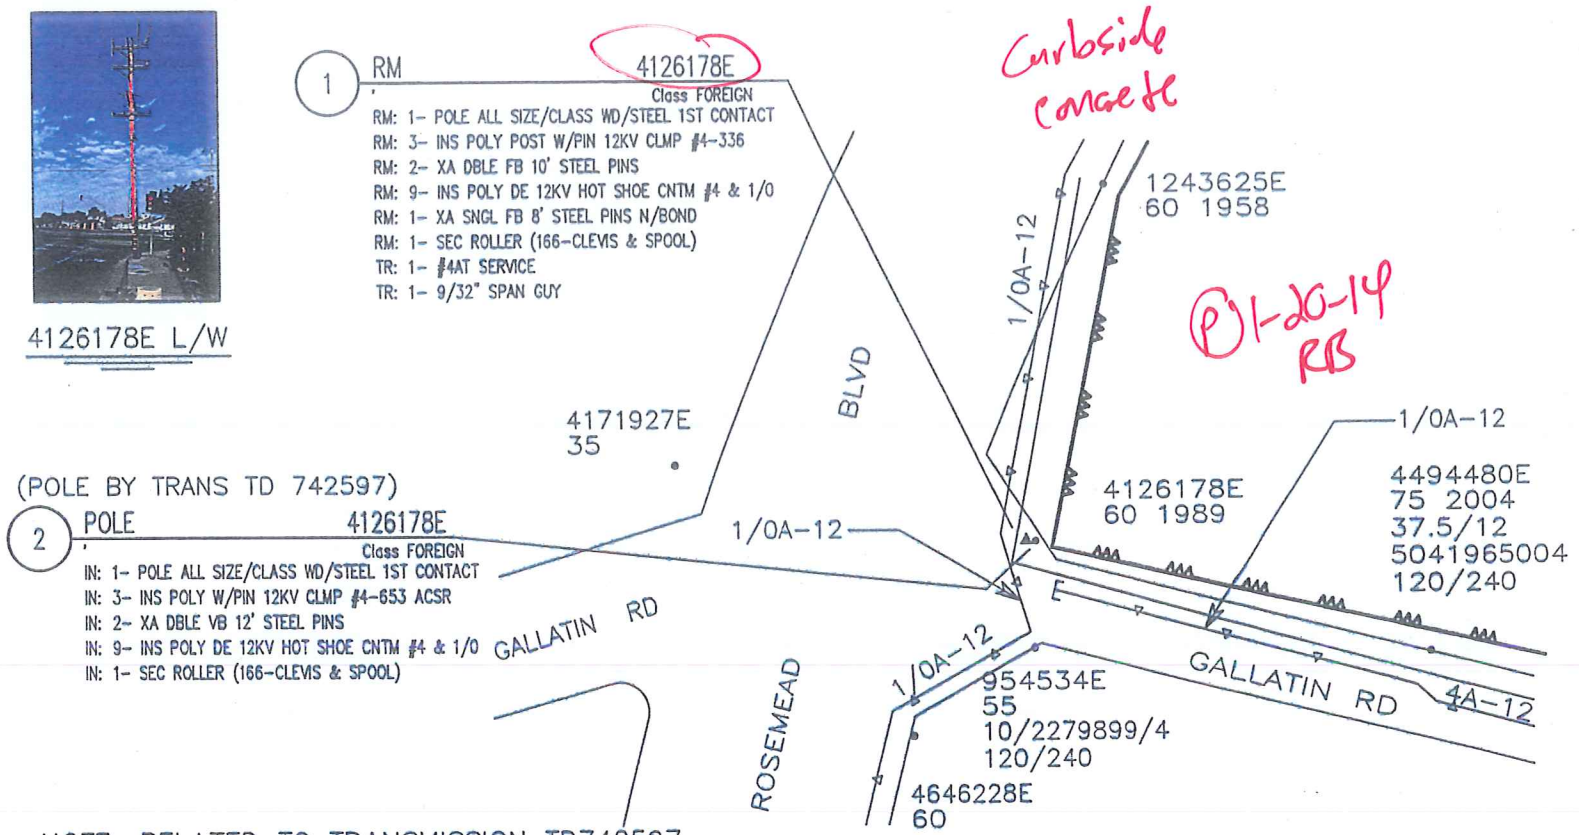

NOTE: RELATED TO TRANSMISSION TD742597

BRONCO 12KV
NARROWS

A1

SOUTHERN CALIFORNIA EDISON
An EDISON INTERNATIONAL Company

SCALE: 1" = 60'

0 60 120

POLE DETAILS	
JOINT POLE:	Y
RENTER:	N
MITC FUME:	N
JOINT MEET:	N
TRUCK ACCESS:	Y
HAND SET:	N
CONTACT CATV:	N

GPS COORDINATES
34° 01' 01.3"
118° 04' 42.8"

PROJECT REQUIREMENTS	
EDISON EASEMENT REQUIRED	N
PWRD 88 REQUIRED	N
PERMIT REQUIRED	Y
PERMIT TYPE:	
OUTAGE REQUIRED	N
TRAFFIC CONTROL REQUIRED	Y
PED. TRAFFIC CONTROL REQ'D	Y
CONVEYANCE LETTER REQ'D	N

DISTRICT 22 – MONTEBELLO	PROJ. MGR. RODRIGUEZ, JOHN T PHONE 626-437-9352		PLANNER VAZQUEZ, TITO PHONE 323-893-1241		
FOREMAN	TRUCK NO.	P/E	INVENTORY MAP NO. 118-4263-1	THOMAS GUIDE 676 H1	GRID NO.
DESIGN NO. 544954_0.01					
CSD 140 Y ___ N ___	BY-PASS CODE	EXISTING ___ CHANGE TO ___	TLM CHECKED ___ %LOAD	J.P.A. NO.	ASSOCIATED DESIGN NO.
PRODUCT/SAP NO. 776805-INFRA REP - DET POLE RELACE		PRODUCT/SAP NO. TD 742597 DET TRANSMISSION POLE			PRODUCT/SAP NO.

F	E ANONAS	11/8/13	T VAZQUEZ	TV	40326
TYPE	APPROVED BY	DATE	CHECKED BY	DRAWN BY	PAX #

PROPOSED CONSTRUCTION (LOCATION)
BRONCO 12kV % NARROWS SUB
NE C/O GALLATIN RD & ROSEMEAD BLVD
PICO RIVERA

SHEET 1 OF 1

JOB NO. 544954_0.01

Southern California Edison Company

AUTHORIZATION FOR JOINT POLE TRANSACTION

J.P. FORM 2-1 Preliminary 1/95

This authorization is in accordance with Joint Pole Agreement and Routine. The undersigned have agreed on joint work as specified hereon.

Date Prepared: 9/6/2013

Date Sent: | Confirming Agreement: | In Field ☐ | By Telephone ☐ | Est.Const. Start: TBD | No. of Pages: 1 | J.P. Auth.No.: E4305-405536376

UTILITY	REPRESENTATIVE	DISTRICT-DIVISION-EXCHANGE	APPROVED	TAXING INSTRUCTIONS	ACCOUNTING DATA
E-66kV	B.OCHOA	Metro East Transmission	Kurt Carlson	San Dimas	TD742597
NG					

POLE NO.	Pole Length / Anchor Size	Year Set	Pole Treat / Anchor Direct.	Record 66kV E	Record	Record NG	Record	Record	Proposed 66kV E	Proposed	Proposed NG	Proposed	Proposed	Proposed	Item No.	LOCATION AND NATURE OF WORK (If not in accordance with Joint Pole Agreement and route, state reasons)	
																E to Replace Sec. 7.4, 7.11	1
4126178E	60	89	FT	52-26		20'			PTD							N/E C/O GALLATIN RD AND ROSEMEAD BL	2
				19-1													3
																	4
																	5
4126178E	60	13	FT						52-26		20'				19a	N/E C/O GALLATIN RD AND ROSEMEAD BL	6
			H1						19-1								7
																	8
																	9
																	10
																	11

VP/J.P.-03

POLE LEGEND:
P = PULL
PB = PULL BUTT
T = TRANSPORT
S = SALVAGE
D = DISPOSE
TN = TENANT

L = LOWER CUT
C(XX)= FOOTAGE CUT
SCZ = SAFETY CLEARANCE ZONE

ANCHOR LEGEND:
AR = ANCHOR/ARM REMOVED
AT = ANCHOR/ARM TRANSFERRED

Show Quantity of Items to be billed in the Column of Party to be Paid.

GEOGRAPHICAL LOCATION

SIGNED _____ FOREMAN _____ DATE

ROSEMEAD
COMMUNITY