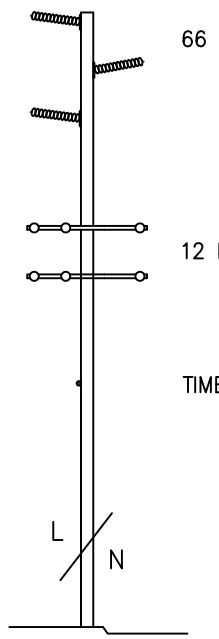

EXISTING

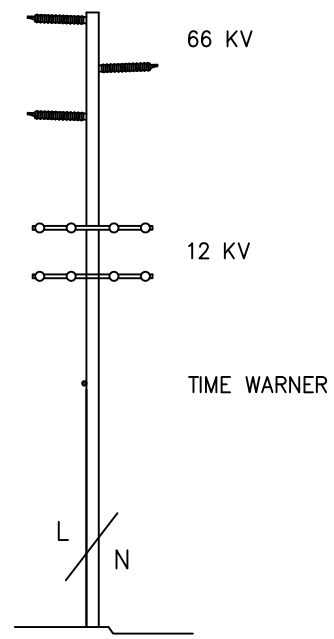

PROPOSED

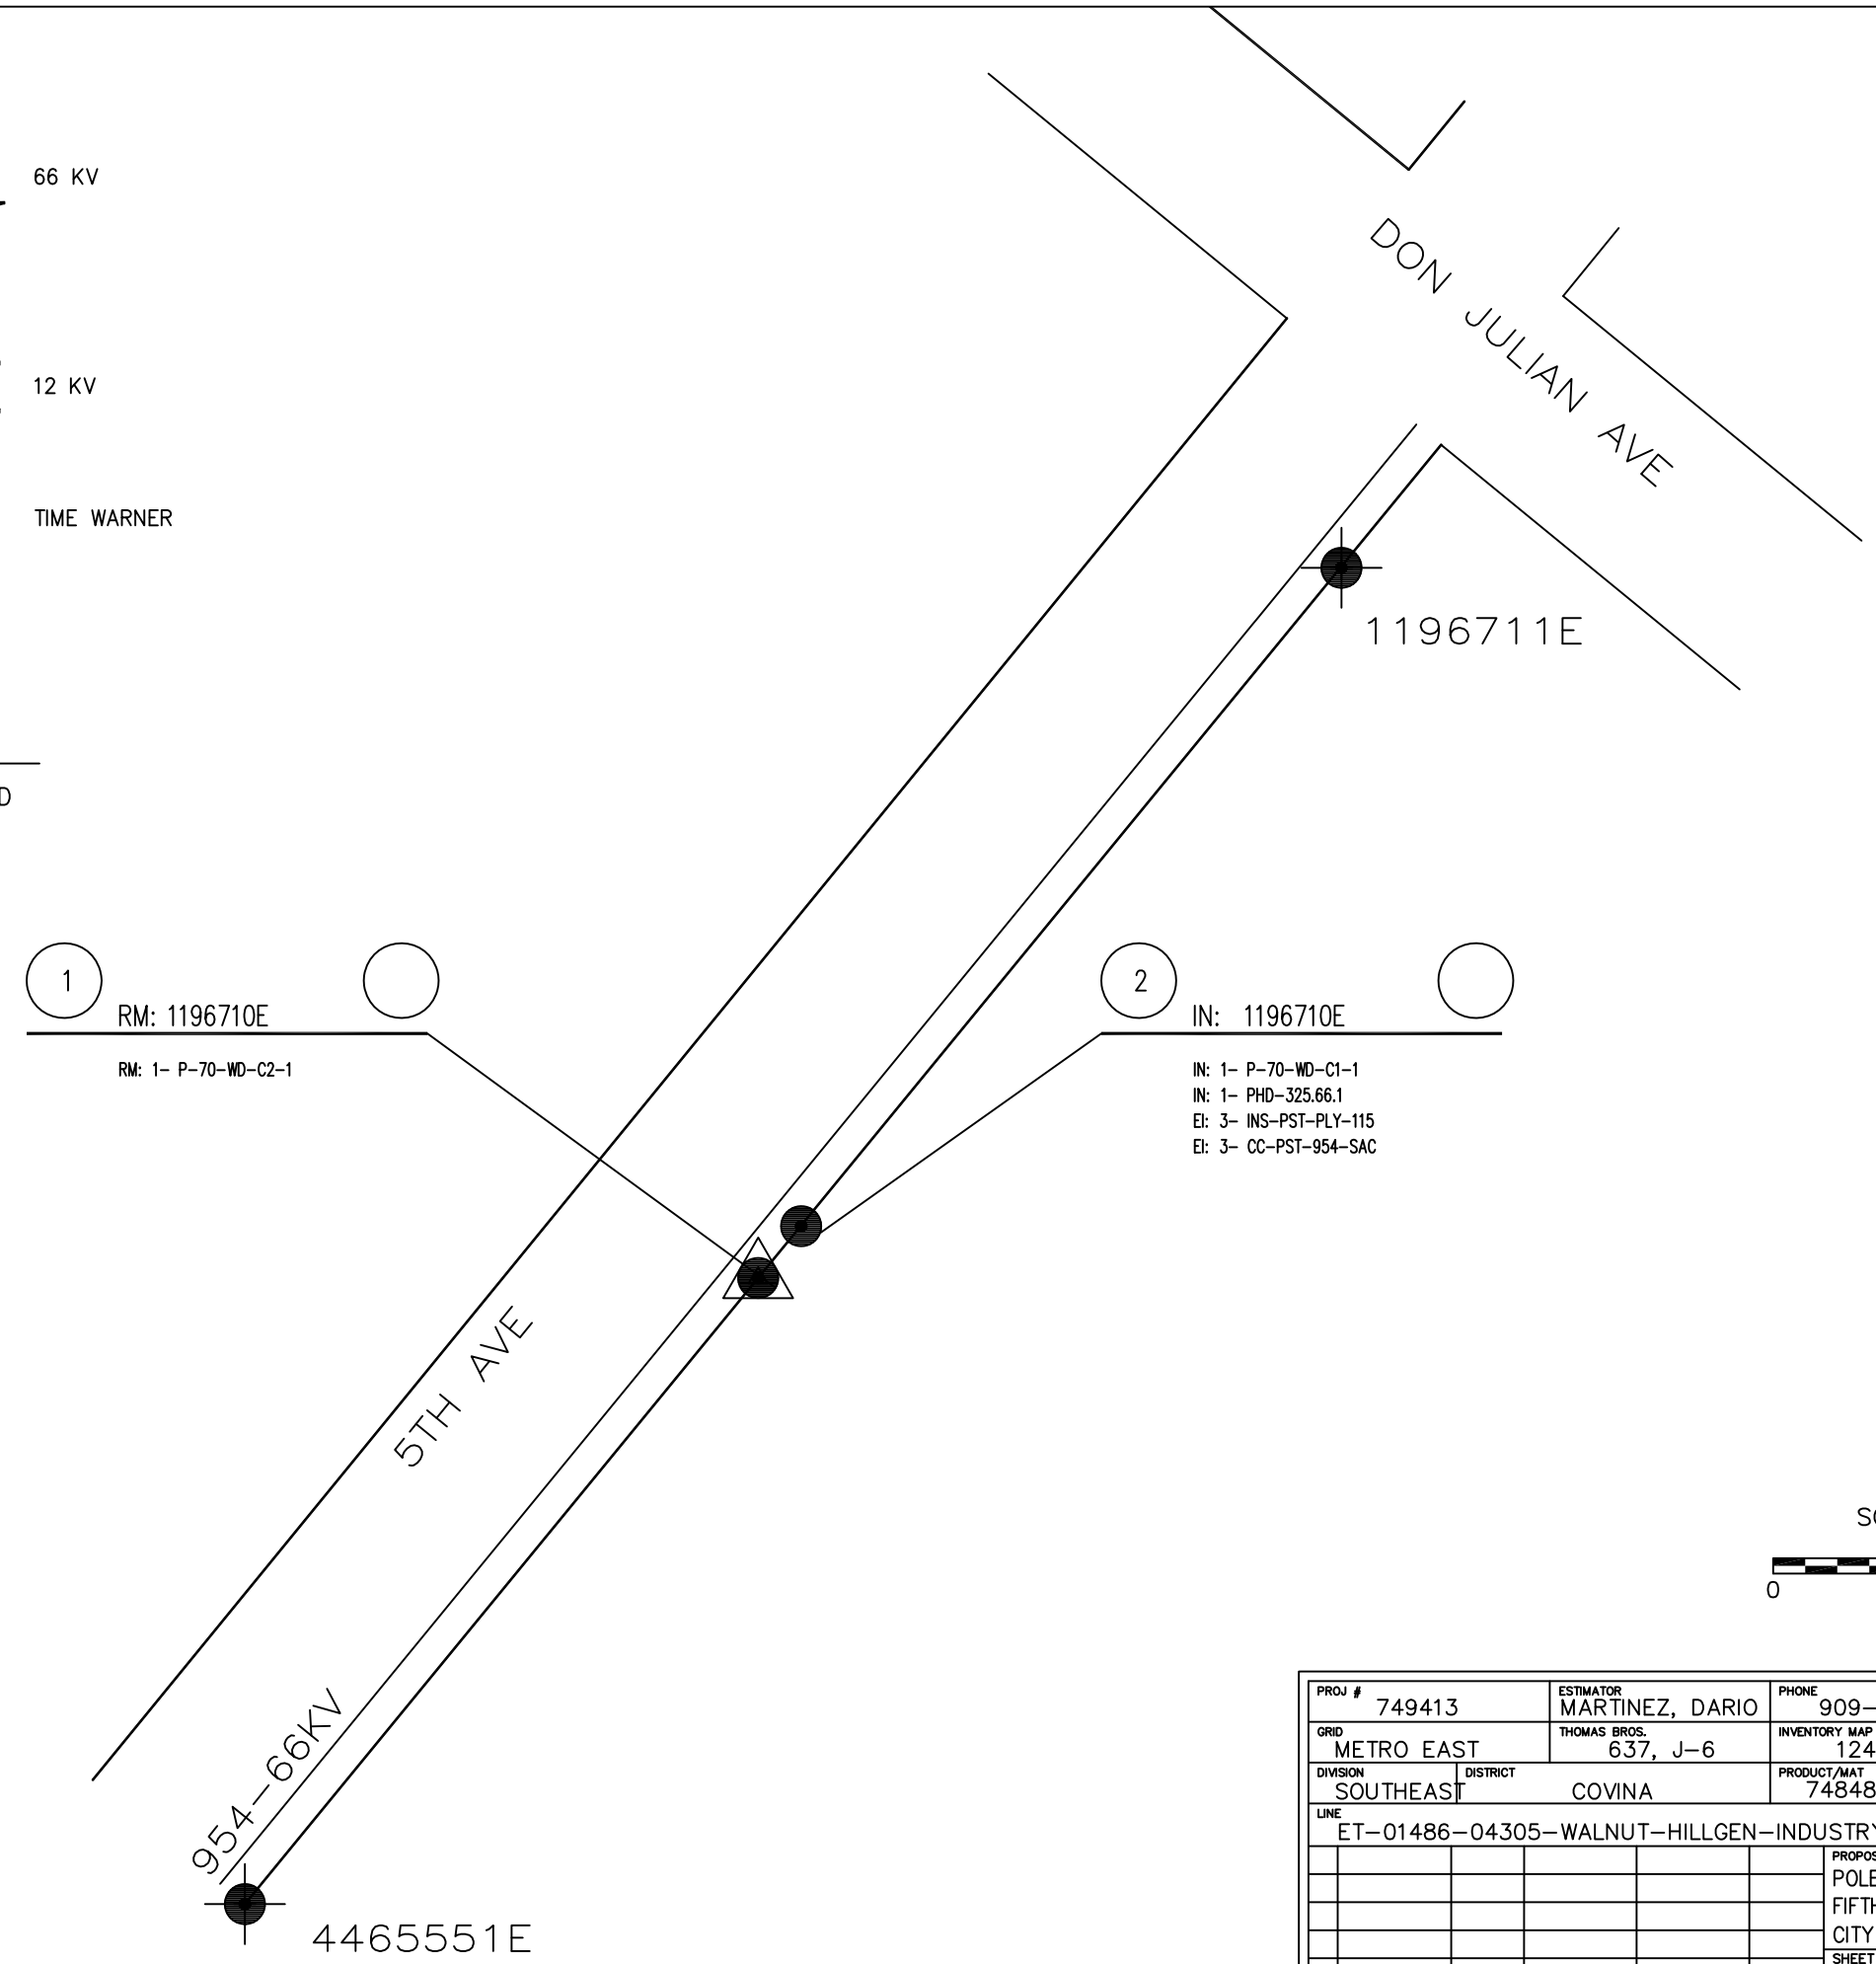

SOUTHERN CALIFORNIA EDISON
An EDISON INTERNATIONAL Company

SCALE: 1" = 60'

0 60 120

PROJ #	ESTIMATOR	PHONE	J.P.A. NO.
749413	MARTINEZ, DARIO	909-394-2819	
GRID: METRO EAST	THOMAS BROS.: 637, J-6	INVENTORY MAP: 124-4290-1	SAP ORDER: TD748485
DIVISION: SOUTHEAST	DISTRICT: COVINA	PRODUCT/MAT: 748485-POLE DETERIORATED OH IR REPL	
LINE: ET-01486-04305-WALNUT-HILLGEN-INDUSTRY-MESA-RENO-NON-ISO			LINE VOLTAGE: 66KV

REV.	APPROVED BY	DATE	CHECKED BY	DRAWN BY	DATE

SOUTHERN CALIFORNIA EDISON COMPANY

PROPOSED CONSTRUCTION (LOCATION)
POLE REPLACEMENT
FIFTH AVE S/O DON JULIAN AVE
CITY OF INDUSTRY

SHEET 1 OF 1

DESIGN NO. 526251_0.01