NOTE TO CREW:
TRANSFER:
3– #4BC 12KV
1– 1/0AT 120V
1– CATV

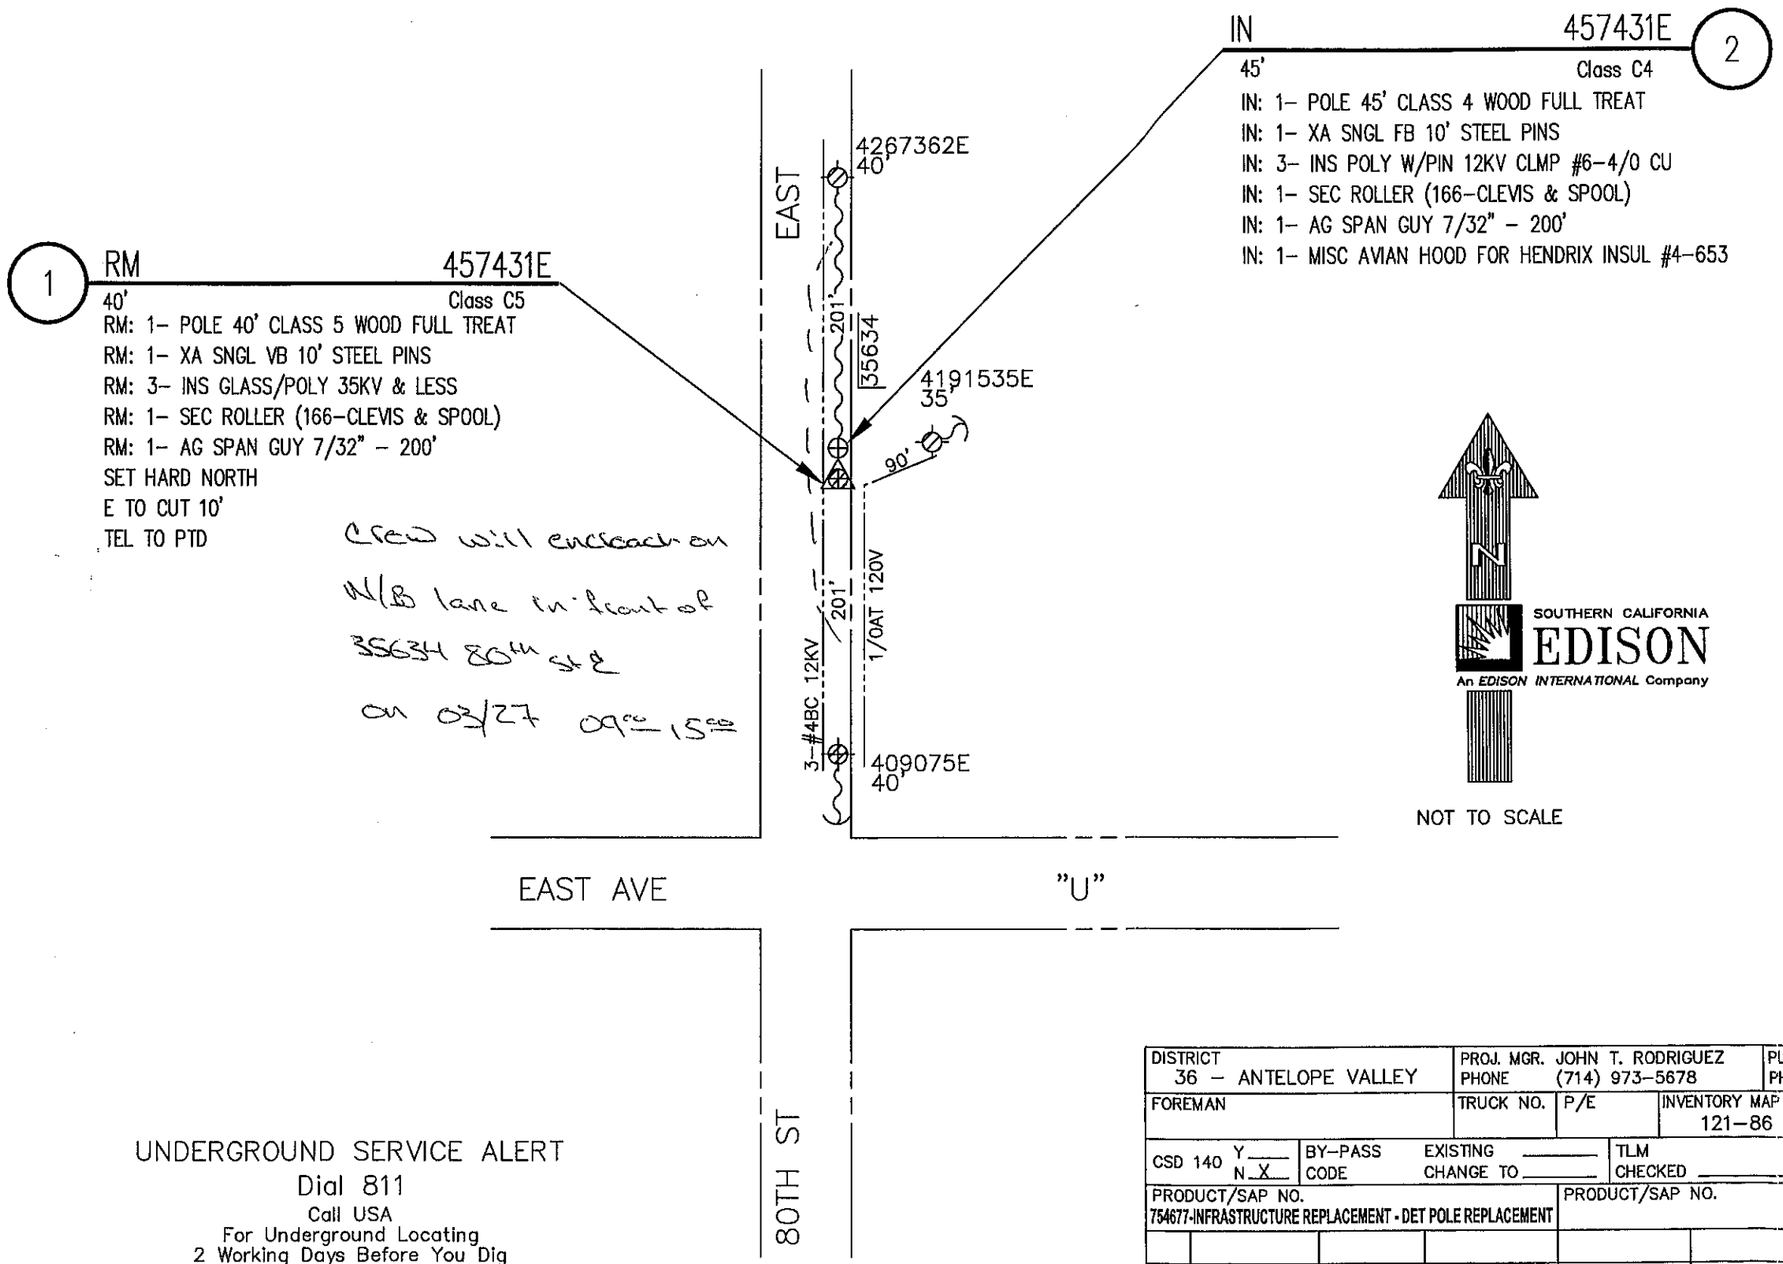

NOTES:
CIRCUIT: CALIBER 12KV
SUB: PALMDALE
CIRCUIT:
SUB:
REAR PROPERTY NO
TRUCK ACCESS YES
HAND DIG NO
TRAFFIC CONTROL NO
PTC NO
ROUTE #
BULLETIN 322 NO
ENVIRONMENTAL YES
PERMIT REQ'D NO
TYPE
TREE TRIMMING NO
CONCRETE REPAIR REQ'D NO
CRANE SET NO
GPS:
LAT: 34° 31' 45.3"
LON: 117° 59' 17.1"
ELEV: 2854'

UNDERGROUND SERVICE ALERT
Dial 811
Call USA
For Underground Locating
2 Working Days Before You Dig

DISTRICT 36 – ANTELOPE VALLEY	PROJ. MGR. JOHN T. RODRIGUEZ PHONE (714) 973–5678		PLANNER KEVIN MCDONALD (HWI) PHONE (951) 567–3618		
FOREMAN	TRUCK NO.	P/E	INVENTORY MAP NO. 121–86	THOMAS GUIDE 4287 H7	GRID NO. 000	DESIGN NO. 530362_0.01
CSD 140 Y___ N_X_	BY–PASS CODE	EXISTING ___ CHANGE TO ___	TLM CHECKED ___ %LOAD	J.P.A. NO. E6036–405575847	ASSOCIATED DESIGN NO.
PRODUCT/SAP NO. 754677-INFRASTRUCTURE REPLACEMENT - DET POLE REPLACEMENT			PRODUCT/SAP NO.		PRODUCT/SAP NO.

TYPE	APPROVED BY	DATE	CHECKED BY	DRAWN BY	PAX #
				HWI/ D.M.	

Southern California Edison Company

PROPOSED CONSTRUCTION (LOCATION)
TD 754677
35634 80TH ST EAST
LITTLEROCK

SHEET ___ OF ___

JOB NO. 530362_0.01