NOTE:

CATV UNAUTHORIZED ATTACHMENT

NOTE TO CREW:
TRANSFER:
3– #6BC 12KV
1– CATV

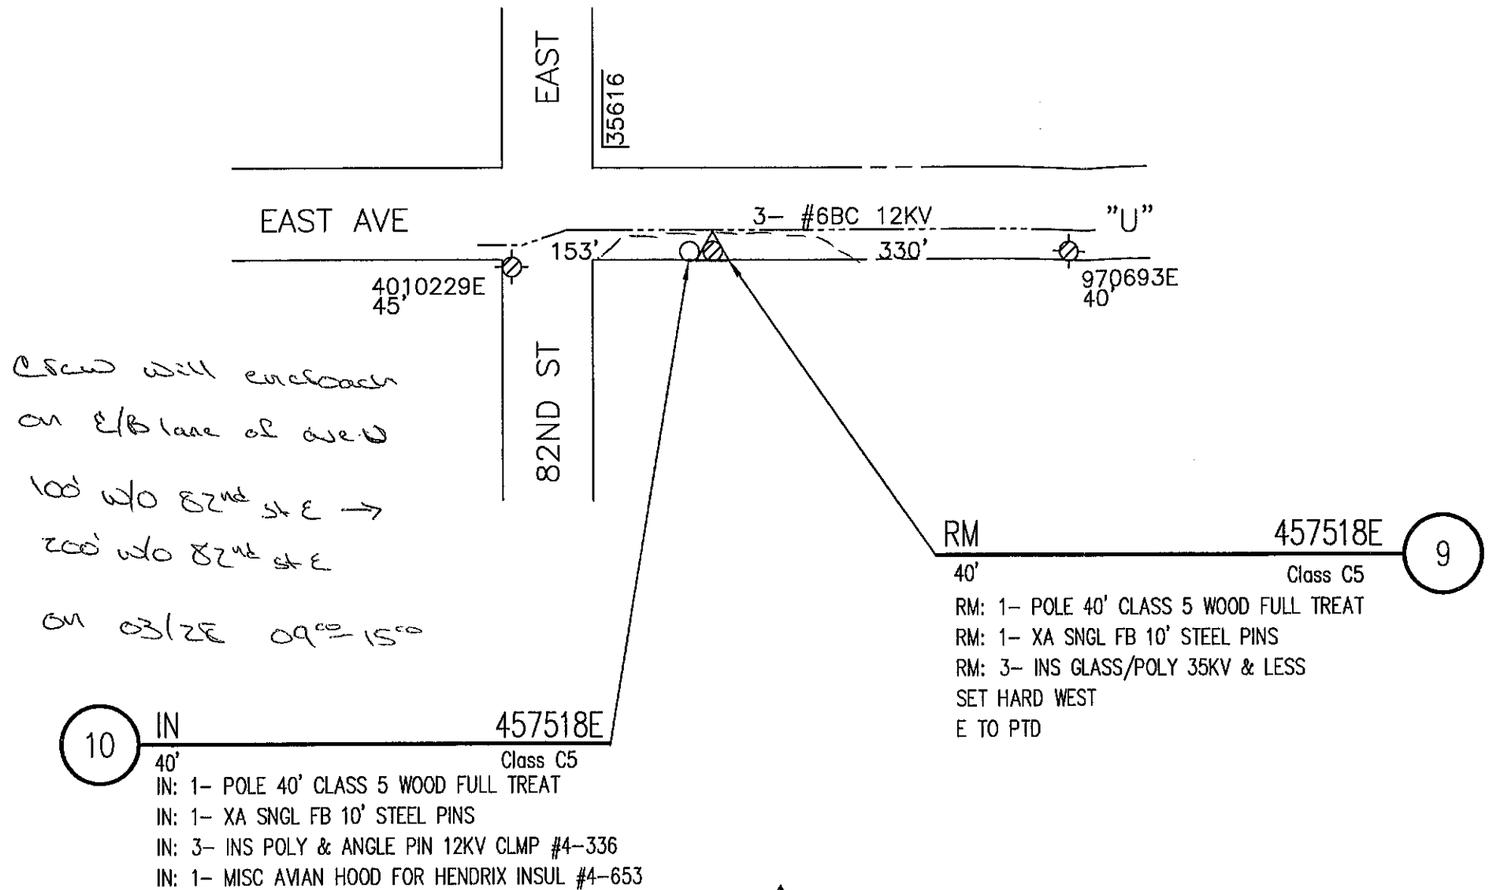

Crew will encroach
on E/B lane of ave U
100' w/o 82nd st E →
200' w/o 82nd st E
on 03/28 09:00–15:00

NOTES:
CIRCUIT: CALIBER 12KV
SUB: PALMDALE
CIRCUIT:
SUB:
REAR PROPERTY NO
TRUCK ACCESS YES
HAND DIG NO
TRAFFIC CONTROL NO
PTC NO
ROUTE #
BULLETIN 322 NO
ENVIRONMENTAL YES
PERMIT REQ'D NO
TYPE
TREE TRIMMING NO
CONCRETE REPAIR REQ'D NO
CRANE SET NO
GPS:
LAT: 34° 31' 41.8'
LON: 117° 58' 59.7"
ELEV: 2845'

UNDERGROUND SERVICE ALERT
Dial 811
Call USA
For Underground Locating
2 Working Days Before You Dig

SOUTHERN CALIFORNIA EDISON
An EDISON INTERNATIONAL Company

NOT TO SCALE

DISTRICT 36 – ANTELOPE VALLEY	PROJ. MGR. JOHN T. RODRIGUEZ PHONE (714) 973–5678		PLANNER KEVIN MCDONALD (HWI) PHONE (951) 567–3618		
FOREMAN	TRUCK NO.	P/E	INVENTORY MAP NO. 121–86	THOMAS GUIDE 4287 H7	GRID NO. 000
DESIGN NO. 530362_0.01					
CSD 140 Y___ N_X_	BY–PASS CODE	EXISTING ___ CHANGE TO ___	TLM CHECKED ___ %LOAD	J.P.A. NO.	ASSOCIATED DESIGN NO.
PRODUCT/SAP NO. 754677-INFRASTRUCTURE REPLACEMENT - DET POLE REPLACEMENT		PRODUCT/SAP NO.		PRODUCT/SAP NO.	

TYPE	APPROVED BY	DATE	CHECKED BY	DRAWN BY	PAX #
				HWI/ D.M.	

PROPOSED CONSTRUCTION (LOCATION)
TD 754677
35616 82ND ST EAST
LITTLEROCK

SHEET ___ OF ___

JOB NO. 530362_0.01

Southern California Edison Company