NOTIF# 405638428

EALL ALL POLE

34* 26'55.33" N / -117* 22.85" W
ELEVATION - 4006'

1 RM 759506E
40' Class C4
RM: 1- POLE 40' CLASS 4 WOOD FULL TREAT
RM: 1- XA SNGL FB 10' STEEL PINS
RM: 2- INS GLASS/POLY 35KV & LESS

POLE 759506E 2
45' Class C2
IN: 1- POLE 45' CLASS 2 WOOD FULL TREAT
IN: 1- XA SNGL VB 10' STEEL PINS
IN: 2- INS POLY W/PIN 12(25)KV CLMP #4-336 ACSR

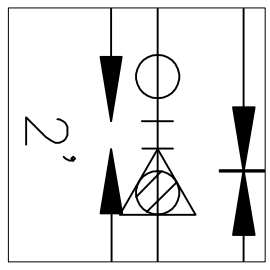

EX: 2-6W-12KV

NOTIF# 405638416

EALL POLE

34* 26'56.35" N / -117* 40'22.87" W
ELEVATION - 3992'

3 RM 759507E
40' Class C4
RM: 1- POLE 40' CLASS 4 WOOD FULL TREAT
RM: 1- XA SNGL FB 10' STEEL PINS
RM: 2- INS GLASS/POLY 35KV & LESS

POLE 759507E 4
45' Class C2
IN: 1- POLE 45' CLASS 2 WOOD FULL TREAT
IN: 1- XA SNGL VB 10' STEEL PINS
IN: 2- INS POLY W/PIN 12(25)KV CLMP #4-336 ACSR

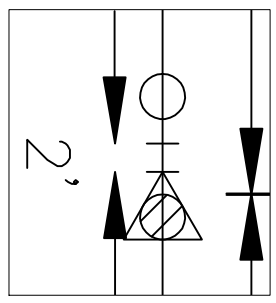

EX: 2-6W-12KV

NOTIF# 405638426

EALL POLE

34* 26'55.33" N / -117* 40'22.85" W
ELEVATION - 4006'

5 RM 759508E
40' Class C4
RM: 1- POLE 40' CLASS 4 WOOD FULL TREAT
RM: 1- XA SNGL FB 10' STEEL PINS
RM: 2- INS GLASS/POLY 35KV & LESS

POLE 759508E 6
45' Class C2
IN: 1- POLE 45' CLASS 2 WOOD FULL TREAT
IN: 1- XA SNGL VB 10' STEEL PINS
IN: 2- INS POLY W/PIN 12(25)KV CLMP #4-336 ACSR

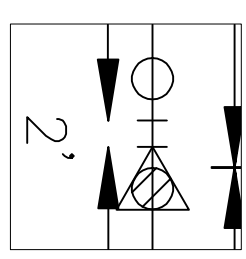

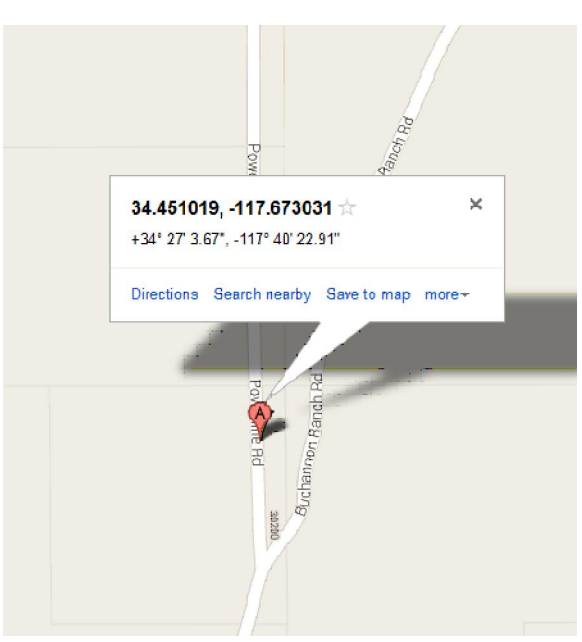

REQUIREMENTS

OUTAGE REQUIRED	NO
ENVIRONMENTAL	NO
PERMIT	YES
PED CONTROL	NO
TRAFFIC CONTROL	NO

SOUTHERN CALIFORNIA EDISON
An EDISON INTERNATIONAL Company

SCALE: 1" = 100'
0 100 200

DEALER 12KV PHELAN SUB

DISTRICT 73 - VICTORVILLE	PROJ. MGR. GALLARDO, ANTHONY PHONE 760-222-8502		PLANNER GALLARDO, ANTHONY PHONE 760-951-3145		
FOREMAN	TRUCK NO.	P/E	INVENTORY MAP NO. 276-4386-1	THOMAS GUIDE	GRID NO.
DESIGN NO. 551871_0.01					
CSD 140 Y ___ N ___	BY-PASS CODE	EXISTING ___ CHANGE TO ___	TLM CHECKED ___ %LOAD	J.P.A. NO.	ASSOCIATED DESIGN NO.
PRODUCT/SAP NO. 787924-INFRA REP - DET POLE RELACE	PRODUCT/SAP NO.		PRODUCT/SAP NO.		

TYPE	APPROVED BY	DATE	CHECKED BY	DRAWN BY	PAX #

PROPOSED CONSTRUCTION (LOCATION)
SCE
POWERLINE RD & BUCHANNON RANCH RD
LLANO

SHEET ___ OF ___

JOB NO. 551871_0.01

Southern California Edison Company