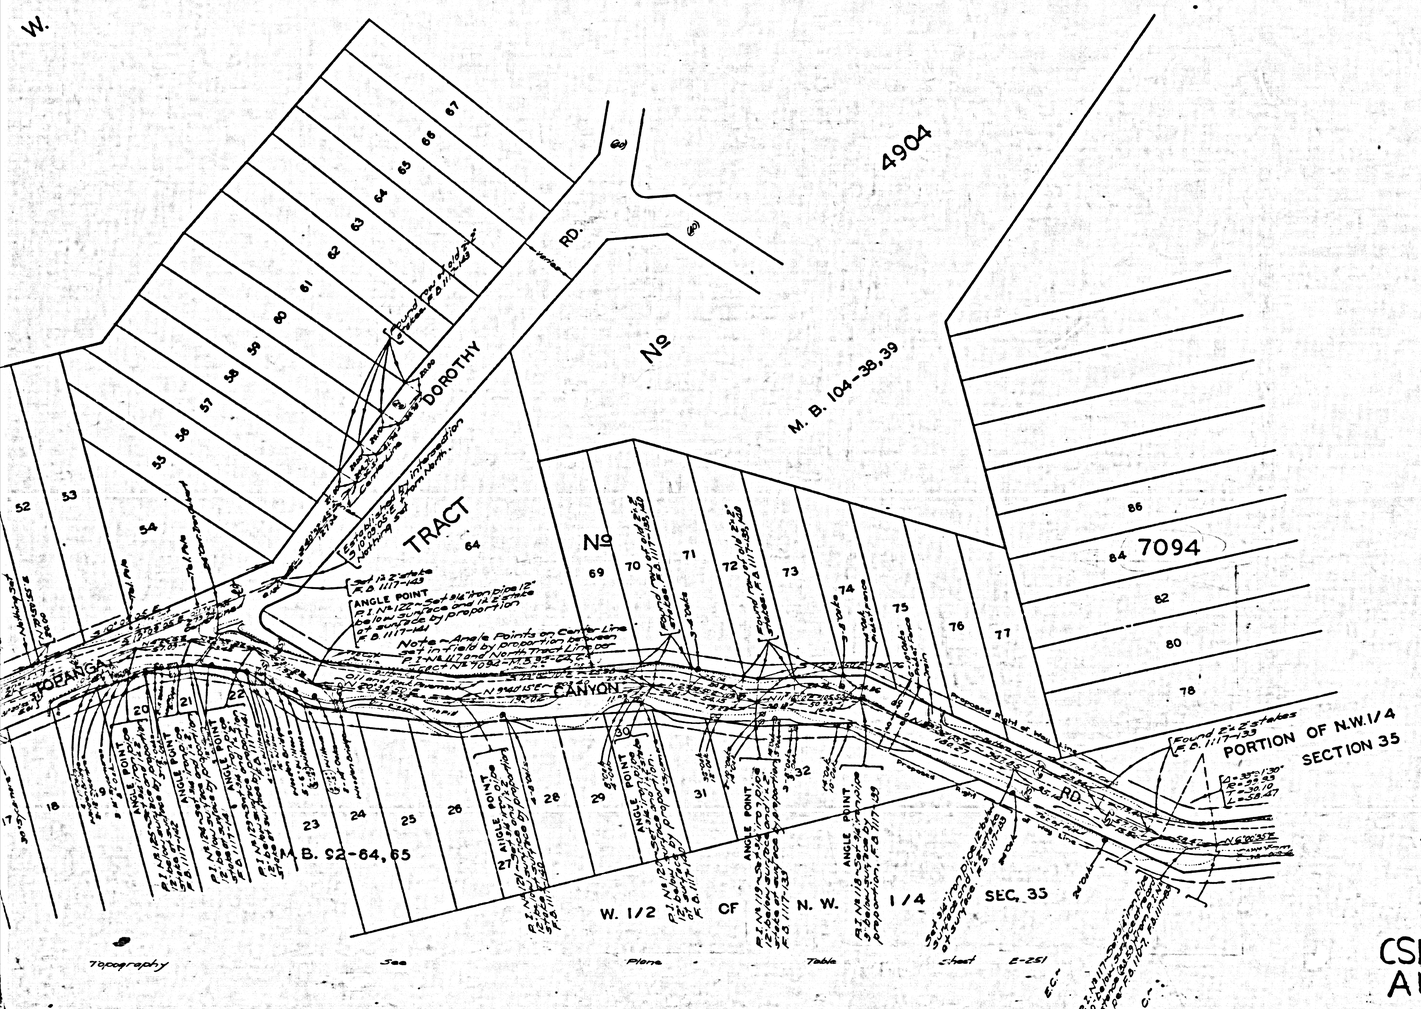

COUNTY OF LOS ANGELES
MAP OF

OLD TOPANGA CANYON ROAD

FROM
TOPANGA CANYON BOULEVARD
TO
SOUTHERLY BOUNDARY LINE
CITY OF LOS ANGELES

COUNTY SURVEYORS MAP Nº B-1909
SHEET Nº 5 OF 5 SHEETS
SCALE: 1 INCH = 50 FT.

JOB NUMBER 8369

ALFRED JONES - COUNTY SURVEYOR
SURVEYED NOV. 1943 - JAN. 1947

SURVEYED ON REQUEST OF THE COUNTY ROAD COMMISSIONER, UNDER SEC. 79, ORD. 4099 BY LETTER DATED SEPT. 27, 1943

BEARINGS ARE BASED ON THE LOS ANGELES COUNTY COORDINATE SYSTEM, LAMBERT GRID, CENTRAL MERIDIAN 118° 20' WEST — SEE C. S. 9423

F. B. 1117-5-189

FIELD WORK BY . . . . . F.H. BLANCHARD
OFFICE WORK BY . . . . . A.A. ROESER
C.W. COX
CHECKED BY . . . . . A.A. ROESER INDEX 89-60
Revised July 1952 W.T.L.
Revised August 1963 H.M.F.D.

CSB-1909-5
A1 OF A5

N.E. 1/4 SECTION 35

N. W. 1/4 SECTION 35

T. 1 N.

R 17 W.

S. B. M.

S. B. M.

1/4 SECTION CORNER
Found standard County monument as described in Deed Book 2204 Page 484 and M.B. 92-113, R.S. 1117-116, 174

S 0°30'10"W 2678.26 — To Center of Sec. 35
Cont. from C.S.B. 1909-4

1/4 Section Line 652.23

Found 2" iron pipe, plug and tack, tagged RCE 7034 M.B. 92-64, 65 R.S. 1117-117

Found 2" iron pipe, plug and tack, tagged RCE 7034 M.B. 92-64, 65 R.S. 1117-117

ANGLE POINT
Set 1/

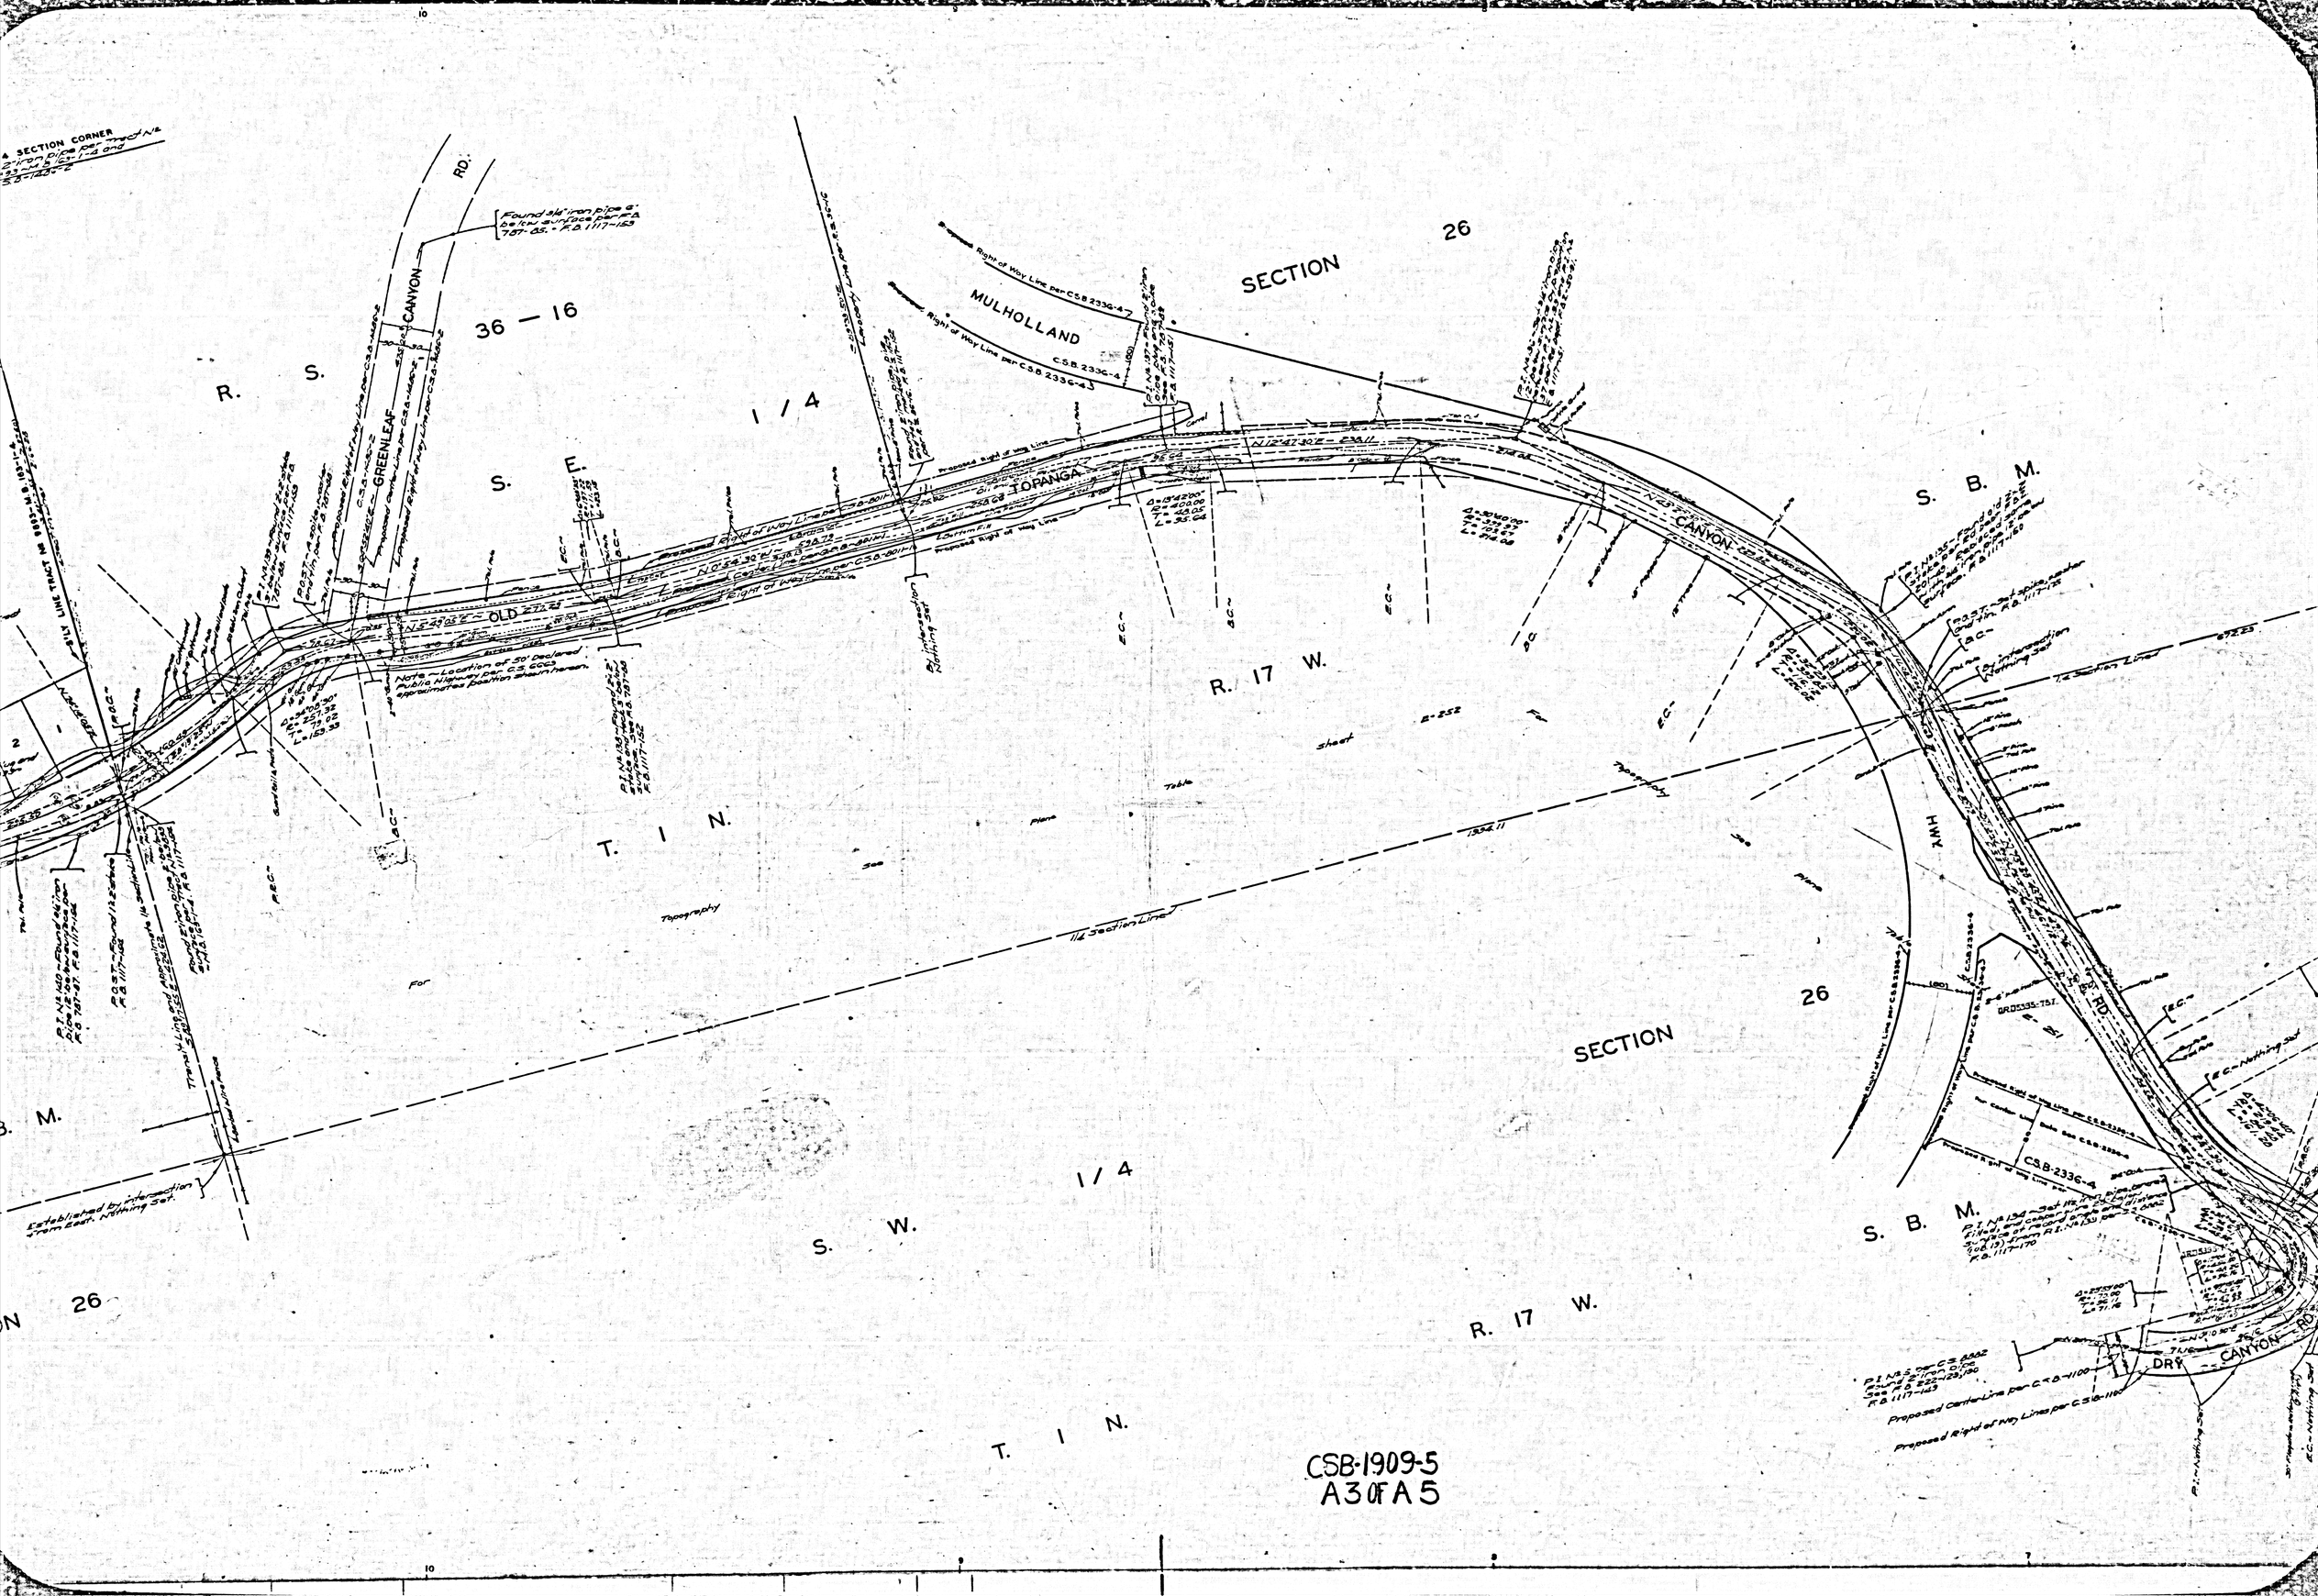

SECTION CORNER
SECTION 26
36 — 16
R. S.
S. E.
1/4
MULHOLLAND
TOPANGA
CANYON
OLD
S. B. M.
R. 17 W.
T. 1 N.
SECTION 26
S. W.
1/4
S. B. M.
R. 17 W.
T. 1 N.
DRY CANYON RD.
CSB-1909-5
A3 OF A5

MEADOW LARK DR.

BIRD DRIVE No

BIRD WAY

9893

HUMMING BIRD

BLUE BIRD

TRACT

M.B. 163-1-4

TOPANGA CANYON BLVD.

OLD TOPANGA CANYON RD.

GREENLEAF CANYON RD.

R. 17 W.

S. B. M.

T. 1 N.

SECTION 26

N. E. 1/4

N. W. 1/4

36 — 16

R. S.

S. E.

T.

SECTION 26

N. E. 1/4

S. B. M.

R. 17 W.

T. 1 N.

SECTION 26

N. W. 1/4

IDENTICAL

CSB-1909-5
A 4 OF A 5

COUNTY SURVEYOR'S MAP No B-1969

SHEET 1 OF 5 SHEETS

COUNTY SURVEYOR'S MAP No B-1969

SHEET 1 OF 5 SHEETS

3796

CORNER No. 40
RANCHO EX-MISSION
DE SAN FERNANDO

WITNESS CORNER
Found standard County
monument
Surveyed Oct. 1928
R.S. 1117-153

SOUTHEASTERLY
SOUTHEASTERLY BOUNDARY

CITY OF LOS ANGELES
RANCHO EX-MISSION
DE SAN FERNANDO

Established by this survey
Found Spike

LOT 6

SECTION 23

FRAC.

R. S. 43-18

LOT 1

M. B. 41-63

No

RD.

VALMAR

Proposed Right of Way Line

LOT 2

Found 2" iron pipe
Tagged
Set 12 per R.S. 1117-158