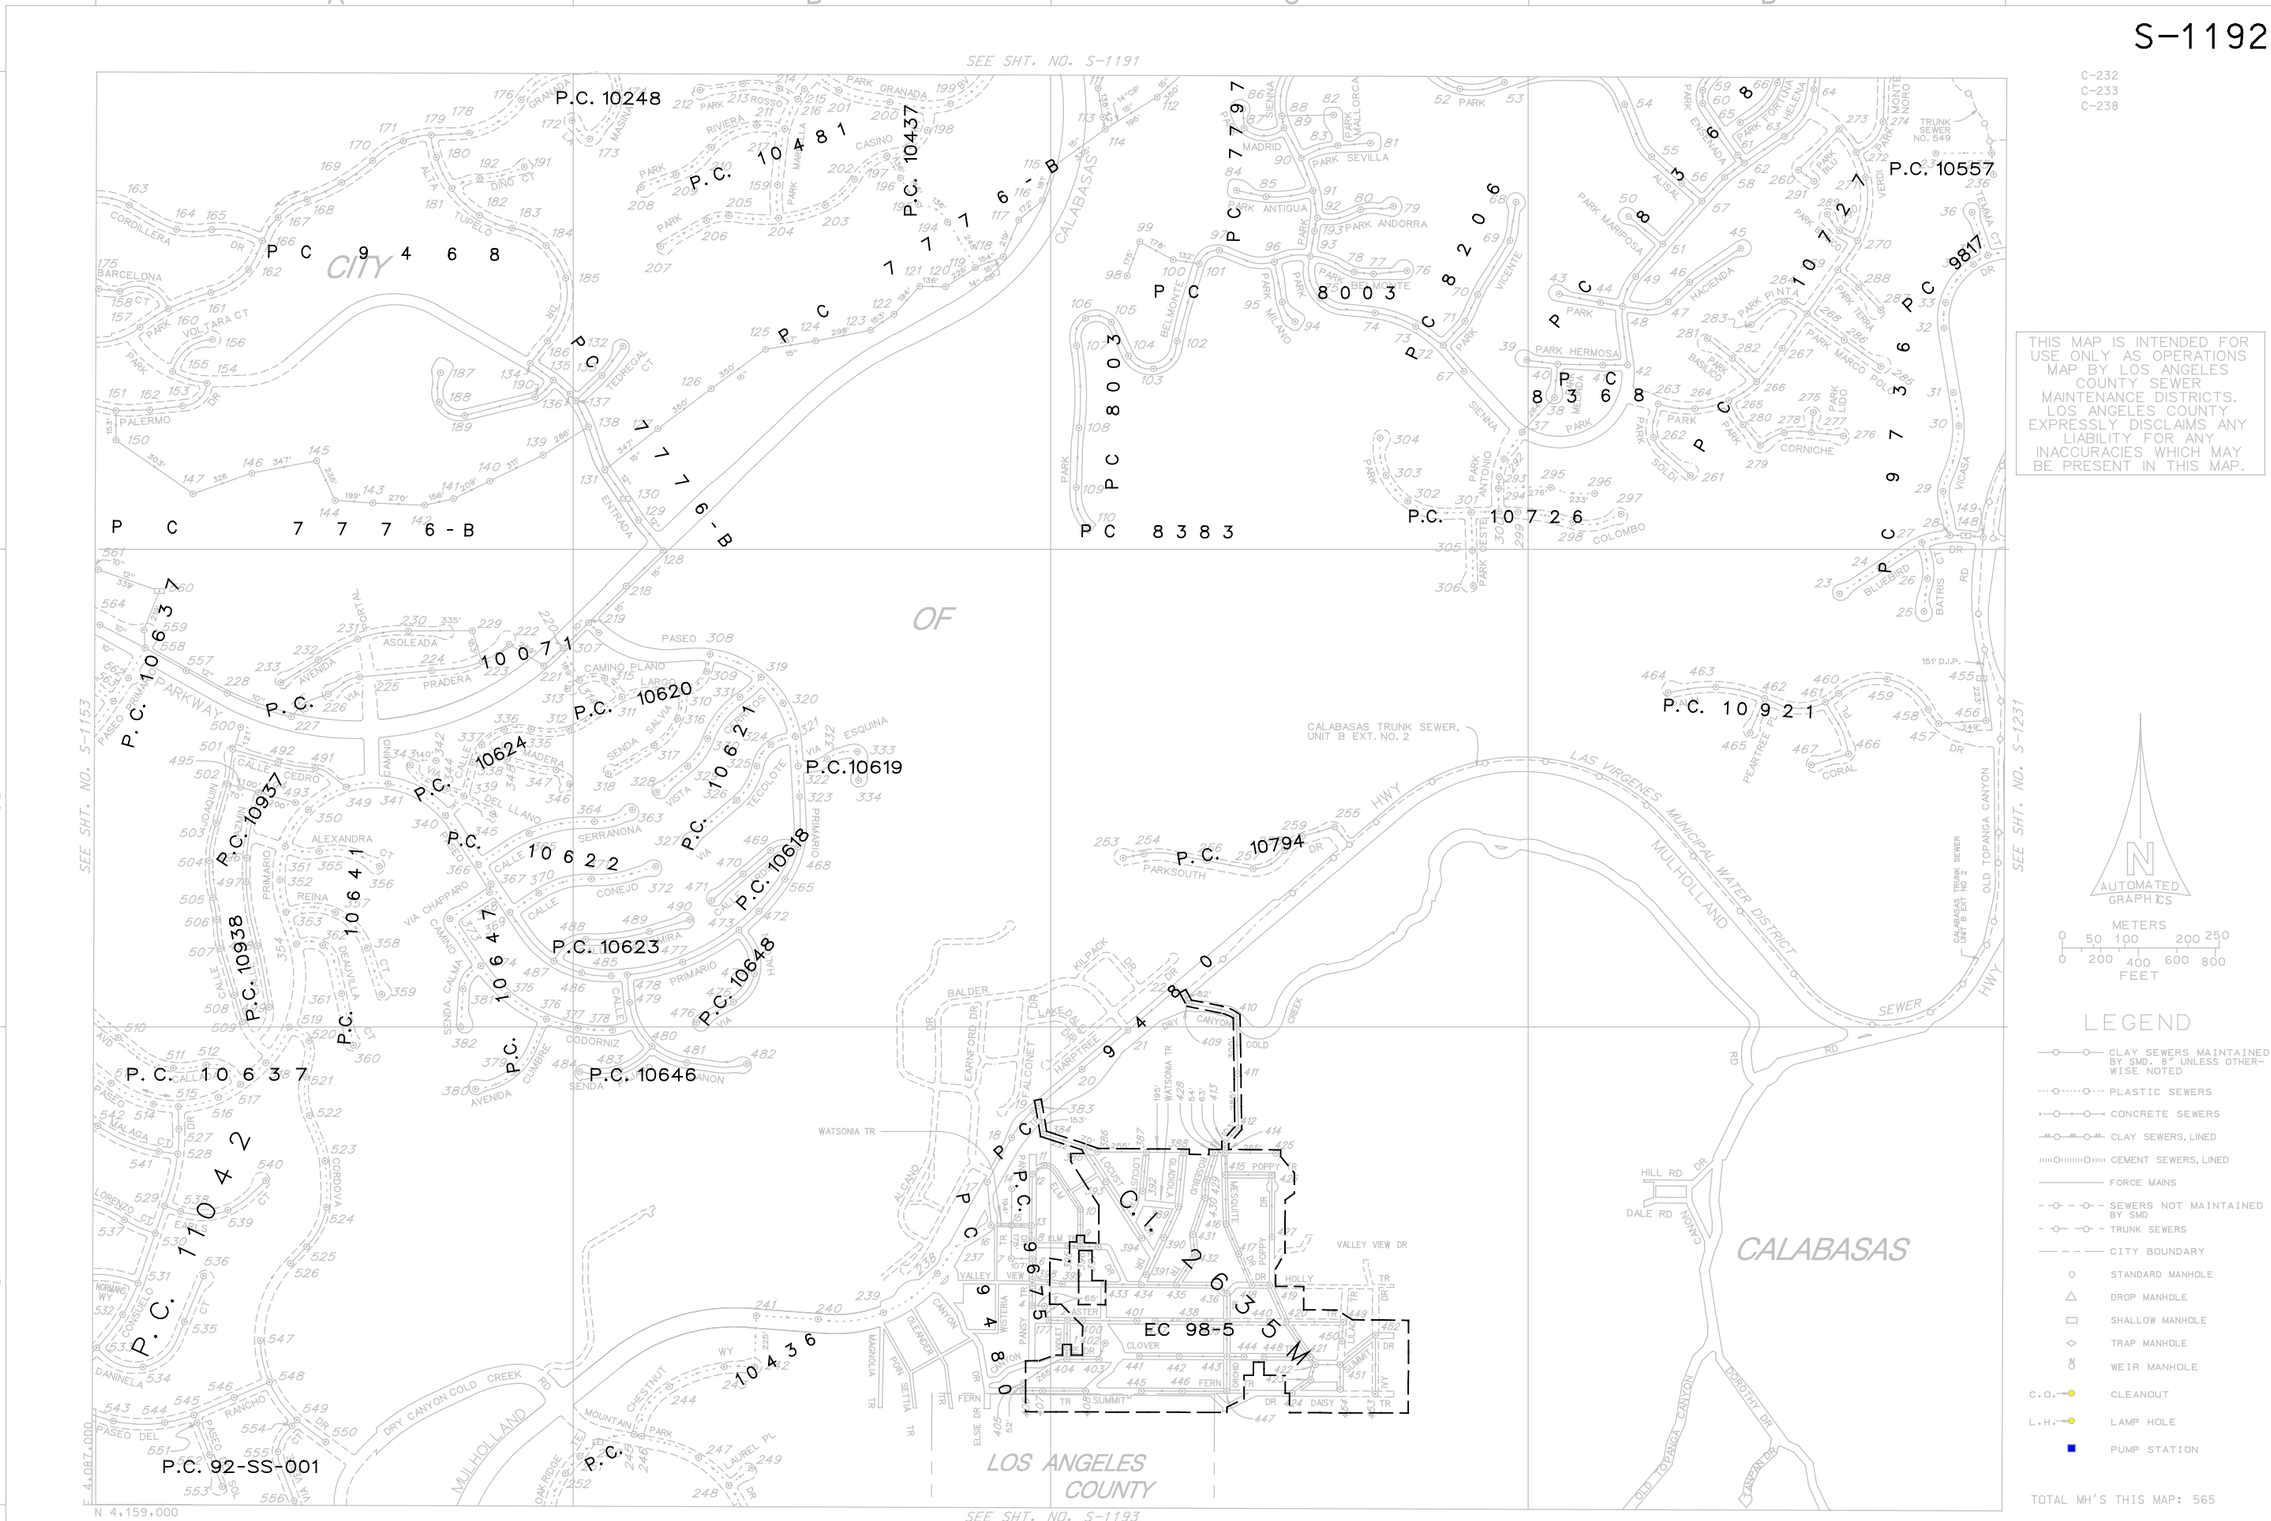

THIS MAP IS INTENDED FOR USE ONLY AS OPERATIONS MAP BY LOS ANGELES COUNTY SEWER MAINTENANCE DISTRICTS. LOS ANGELES COUNTY EXPRESSLY DISCLAIMS ANY LIABILITY FOR ANY INACCURACIES WHICH MAY BE PRESENT IN THIS MAP.

C-232
C-233
C-238

MAP REV.
12-10-01

S-1192

MAP REV
12-10-01
DATA BASE REV
11-30-87

CONSOLIDATED S.M.D.

S-1192

T: 100-101 E-5 NEW 559 E-7

1407.1507.1192