APPLICATION FOR BUILDING PERMIT

1

COUNTY OF LOS ANGELES — BUILDING AND SAFETY

WORKER'S COMPENSATION DECLARATION

I hereby affirm that I have a certificate of consent to self insure, or a certificate of Workers' Compensation Insurance, or a certified copy thereof (Sec. 3800, Lab. Code).

Policy No. 1274776-92 Company State Fund

☐ Certified copy is hereby furnished.

☐ Certified copy is filed with the county building inspection department.

Date 12/1/93 Applicant

CERTIFICATE OF EXEMPTION FROM WORKERS' COMPENSATION INSURANCE

(This section need not be completed if the permit is for one hundred dollars ($100) or less.)

I certify that in the performance of the work for which this permit is issued, I shall not employ any person in any manner so as to become subject to the Workers' Compensation Laws.

Date _____ Applicant _____

NOTICE TO APPLICANT: If, after making this Certificate of Exemption, you should become subject to the Workers' Compensation provisions of the Labor Code, you must forthwith comply with such provisions or this permit shall be deemed revoked.

LICENSED CONTRACTORS DECLARATION

I hereby affirm that I am licensed underprovisions of Chapter 9 (commencing with Section 7000) of Division 3 of the Business and Professions Code, and my license is in full force and effect.

License Number 631202 Lic. Class B

Contractor _____ Date 10/27/93

☐ I am exempt under Sec. _____

B.&P.C. for this reason _____

_____ Date: _____

Signature _____

☐ I, as owner of the property, or my employees with wages as their sole compensation, will do the work and the structure is not intended or offered for sale (Section 7044, Business and Professions Code.)

☐ I, as owner of the property, am exclusively contracting with licensed contractors to construct the project (Section 7044, Business and Professions Code.)

CONSTRUCTION LENDING AGENCY

I hereby affirm that there is a construction lending agency for the performance of the work for which this permit is issued (Sec. 3097, Civ. C.)

Lender's Name _____

Lender's Address _____

I certify that I have read this application and state under penalty of perjury that the above information is correct. I agree to comply with all county ordinances and State laws relating to building construction, and hereby authorize representatives of this County to enter upon the above-mentioned property for inspection purposes.

Signature of Applicant or Agent _____ Date 3/7/93

76 A638A 20-0010 DPW 12/92

FOR APPLICANT TO FILL IN

BUILDING ADDRESS	2751 ALTURA AVE.
CITY	La Crescenta
ZIP	91214
SIZE OF LOT	5,025
NO. OF BLDGS. NOW ON LOT	
TRACT	
BLOCK	
LOT NO.	3
ASSESSOR MAP BOOK	
PAGE	
PARCEL	
OWNER	CRAIG ANDERSON
TEL NO.	(818) 248-7611
ADDRESS	2852 Foothill Bl.
CITY	La Crescenta
ZIP	91214
ARCHITECT OR ENGINEER	Owner
TEL NO.	
ADDRESS	
CONTRACTOR	owner/Builder.
TEL NO.	
ADDRESS	Same.
LIC. NO.	
CITY	
LIC. CLASS	
SQ. FT. SIZE	1725
NO. OF STORIES	2
NO. OF FAMILIES	1
DESCRIPTION OF WORK	New Single FAM. RES. Attached two CAR GARAGE. 400 sq. ft. Entry Porch.
USE OF EXISTING BLDG.	
APPLICANT (PRINT)	
TEL NO.	
ADDRESS	

☒ NEW ☐ ADD ☐ ALTER ☐ REPAIR ☐ DEMOL ☐ URM

WILL THE APPLICANT OR FUTURE BUILDING OCCUPANT HANDLE A HAZARDOUS MATERIAL OR A MIXTURE CONTAINING A HAZARDOUS MATERIAL EQUAL TO OR GREATER THAN THE AMOUNTS SPECIFIED ON THE HAZARDOUS MATERIALS INFORMATION GUIDE?

YES ☐ NO ☐

WILL THE INTENDED USE OF THE BUIDLING BY THE APPLICANT OR FUTURE BUILDING OCCUPANT REQUIRE A PERMIT FOR CONSTRUCTION OR MODIFICATION FROM THE SOUTH COAST AIR QUALITY MANAGEMENT DISTRICT (SCAQMD) SEE PERMITTING CHECKLIST FOR GUIDELINES.

YES ☐ NO ☐

I HAVE READ THE HAZARDOUS MATERIALS INFORMATION GUIDE AND THE SCAQMD PERMITTING CHECKLIST. I UNDERSTAND MY REQUIREMENTS UNDER THE LOS ANGELES COUNTY CODE, TITLE 2, CHAPTER 2.20 SECTIONS 2.20.100 THROUGH 2.20.140 CONCERNING HAZARDOUS MATERIALS REPORTING AND FOR OBTAINING A PERMIT FROM THE SCAQMD.

OWNER OR AGENT

P.C. FEE	890.40	PERMIT FEE	1061.53
		ISSUANCE FEE	17.10
INVESTIGATION FEE		TOTAL FEE	1078.63

+ 60.00 SEE REVERSE FOR EXPLANATORY LANGUAGE

LDMA Certificate 62.20 25.00

BUILDING ADDRESS	2751 Altura Ave.
LOCALITY	La Crescenta
NEAREST CROSS ST.	La Crescenta
USE ZONE	R-1
MAP NO.	192 H213
SPECIAL CONDITIONS	PP 21397
WITHIN 1000 FT. OF SCHOOL?	YES ✓ NO

DISTRICT	GROUP	TYPE CONST.	FIRE ZONE	PROCESSED BY
5	R-3	V	3	Malone

STATISTICAL CLASSIFICATION CLASS NO. 01 DWELL UNITS +1 APT CONDO

REQUIRED SET BACK	YARD	HWY	TOTAL SETBACK FROM PROP LINE	EXIST WIDTH
FRONT P L	20	0	20	58
SIDE P L			#23	

SEWER MAP BK PG

VALUATION $ 139,400.00

$

LDMA P/C # 1915

LDMA Perm #

FINAL DATE 7-23-93

FINAL BY

VALIDATION

02* *890.40 CK TL

*890.40

2 cl 1. *** ITM

19.13 NO.

#1. 12-29-92

02* *1,078.63 CK TL

*1,078.63

2 cl 1. *** ITM

38.33 NO.

03-17-93

02* #42 NO. 0

2 cl 1. *** ITM

38.34 NO.

03-17-93

NO. 0

*62.20 CK TL

*62.20

INSPECTOR COPY

PLANS TO APPLICANT

To:		Returned		Approved
No.	Date	No.	Date	

Approvals	Required Yes	Required No	Date Received or Approved
Water Certificate			
Health Department			
Fire Department			
Grading			
Geological			
Pedestrian Protection (Fence) (Canopy)			
Special Inspection (Conc.) (Masonry) (Welding)			
Lot Drainage			
Parking			

Approvals	Date	Inspector's Signature
Location (Setback & Yards)		
Foundations		
Slab		
Frame	4-21-93	JE Mur
Energy Insulation	4-23-93	JE Mur
Lath/Drywall - Interior	4-26-93	JE Mur
Lath - Exterior		
House Number - Correct & Posted		
Final - Enter on Front		
Certificate of Occupancy Issued		
Roof nail	4-14-93	JE Mur

INSPECTOR'S NOTES

OWNER-BUILDER DECLARATION

I hereby affirm that I am exempt from the Contractor's License Law for the following reason. (Sec. 7031.5) *Business and Professions Code: Any city or county which requires a permit to construct, alter, improve, demolish, or repair any structure, prior to its issuance, also requires the applicant for such permit to file a signed statement that he is licensed pursuant to the provisions of the Contractor's License Law (Chapter 9) (commencing with Section 7000 of Division 3 of the Business and Professions Code) or that he is exempt therefrom and the basis for the alleged exemption. Any violation of Section 7031.5 by any applicant for a permit subjects the applicant to a civil penalty of not more than five hundred dollars ($500).:*

☐ I, as owner of the property, or my employees with wages as their sole compensation, will do the work, and the structure is not intended or offered for sale (Sec. 7044) *Business and Professions Code: The Contractor's License Law does not apply to an owner of property who builds or improves thereon, and who does such work himself or through his own employees, provided that such improvements are not intended or offered for sale. If, however, the building or improvement is sold within one year of completion, the owner-builder will have the burden of proving that he did not build or improve for the purpose of sale.*

☐ I, as owner of the property, am exclusively contracting with licensed contractors to construct the project (Sec. 7044) *Business and Professions Code: The Contractor's License Law does not apply to an owner of property who builds or improves thereon, and who contracts for such projects with a contractor(s) licensed pursuant to the Contractor's License Laws.*

☐ I am exempt under Sec. _____, B.&P.C. for this reason _____

Date _____ Owner _____

INSPECTOR'S NOTES

1

20-0019 DPW (12-91)
76A663

APPLICATION FOR ELECTRICAL PERMIT

COUNTY OF LOS ANGELES — DEPT. OF PUBLIC WORKS — BUILDING AND SAFETY DIV.

...S COMPENSATION DECLARATION

...m that I have a certificate of consent to self insure, ...te of Worker's Compensation Insurance, or a certified c... ereof (Sec. 3800 Lab. C.)

Policy No. 1274776 Company STATE FUND

☐ Certified copy is hereby furnished.

☐ Certified copy is filed with the county building inspection department.

Date 3/17/93 Applicant [signature]

CERTIFICATE OF EXEMPTION FROM WORKERS' COMPENSATION INSURANCE

(This section need not be completed if the work involved by the permit is for one hundred dollars ($100) or less.)

I certify that in the performance of the work for which this permit is issued, I shall not employ any person in any manner so as to become subject to the Workers' Compensation Laws.

Date _____ Applicant _____

NOTICE TO APPLICANT: If, after making this Certificate of Exemption, you should become subject to the Workers' Compensation provisions of the Labor Code, you must forthwith comply with such provisions or this permit shall be deemed revoked.

LICENSED CONTRACTORS DECLARATION

I hereby affirm that I am licensed under provisions of Chapter 9 (commencing with Section 7000) of Division 3 of the Business and Professions Code, and my license is in full force and effect.

License Number B 631202 Lic. Class B

Contractor [signature] Date 3/17/93

☐ I am exempt under Sec. _____

B.&P.C. for this reason _____

_____ Date: _____

Signature _____

☐ Exemption for Reg. Maint. Elect.

SINGLE FAMILY HOME OWNER-BUILDER DECLARATION

I hereby affirm that I am exempt from the Contractor's License Law for the following reason (Section 7031.5, Business and Professions Code):

☐ I, as owner of the property, will do the work and the structure is not intended or offered for sale (Section 7044, Business and Professions Code).

CONSTRUCTION LENDING AGENCY

I hereby affirm that there is a construction lending agency for the performance of the work for which this permit is issued (Sec. 3097, Civ. C.)

Lender's Name _____

Lender's Address _____

I certify that I have read this application and under penalty of purjury state that the above information is correct. I agree to comply with all County ordinances and State laws regulating Electrical wiring, and hereby authorize representatives of this County to enter upon the above-mentioned property for inspection purposes.

[signature] 3/17/93

SIGNATURE OF PERMITTEE — DATE

FOR APPLICANT TO FILL IN	NO.	EACH	FEE
New Residential Bldgs. & Pools 1 & 2 -Family, Sq. Ft. 1725		$	$ 103.50
Multi-family Sq. Ft.			
Residential Swimming Pools			
Outlets: Rec. ___ Light ___ Sw. ___ First 20			
Total No. ___ Additional			
Lighting Fixtures First 20			
Total No. ___ Additional			
RESIDENTIAL APPLIANCES NOT OVER 3 HP.			
OTHER APPLIANCES NOT OVER 3 HP.			
Power Apparatus & Large Appliances Size & Type HP, KW, KVA, or KVAR			
___ Over 3 to 10 Incl.			
___ Over 10 to 50 Incl.			
___ Over 50 to 100 Incl.			
___ Over 100			
Services, Swbd., MCC & Panelboards			
0 - 399 Amp. Under 600 V			
400 - 1000 Amp. Under 600 V			
Over 1000 Amp. or Over 600 V			
BRANCH CIRCUIT FEES 15A, or 20A, 120V, Lighting or Recept.			
___ 1 To 10 Branch Circuits			
___ 11 To 40 Branch Circuits			
___ 41 Or More Branch Circuits			
15A, 20A, 208V To 277V Lighting Br. Circuits			
Temp. Power Pole & Appurtenances			
Sign with One Branch Circuit			
Additional Sign Branch Circuits			
Misc. Conduits & Conductors			
Other (See Complete Fee Schedule) ___			
PERMIT FEE (Sub-Total)			
PLAN CHECKING FEE			
PERMIT ISSUING FEE			17.10
TOTAL FEE			120.60

JOB ADDRESS	2751 ALTURA AVE.
LOCALITY	LA CRESCENTA
NEAREST CROSS ST.	LA CRESCENTA AVE.
ASSESSOR MAP BOOK	PAGE / PARCEL
OWNER OR FIRM NAME	CRAIG ANDERSON
MAIL ADDRESS	2852 FOOTHILL BL.
CITY	LA CRESCENTA Tel. No. 248-7611
PLAN CHECK APPLICANT	SAME
ADDRESS	
CITY	Tel. No.
PERMIT APPLICANT	SAME
ADDRESS	
CITY	Tel. No.
LICENSE OR REG. NUMBER	631202 Class. B
DISTRICT NO.	5
PROCESSED BY	[signature]
FINAL DATE	7-23-93
FINAL BY	[signature]

VALIDATION

#2
02* *120.60
*120.60 CK TL
2 CL 1 *** ITM
38.36 NO
03-17-93
NO 0

INSPECTOR COPY

SEE REVERSE FOR EXPLANATORY LANGUAGE

APPROVALS	DATE	INSPECTOR'S SIGNATURE
TEMP. POWER POLE		
UNDERSLAB WORK		
ROUGH CONDUIT		
WIRING	4-23-93	[illegible]
FIXTURES		
POWER AUTHORIZED		
UTILITY CO. NOTIFIED		
FINAL	*Enter on Front*	

NOTES

OWNER-BUILDER DECLARATION

I hereby affirm that I am exempt from the Contractor's License Law for the following reason *(Section 7031.5, Business and Professions Code): Any city or county which requires a permit to construct, alter, improve, demolish, or repair any structure, prior to its issuance, also requires the applicant for such permit to file a signed statement that he is licensed pursuant to the provisions of the Contractor's License Law (Chapter 9 (commencing with Section 7000) of Division 3 of the Business and Professions Code) or that he is exempt therefrom and the basis for the alleged exemption. Any violation of Section 7031.5 by any applicant for a permit subjects the applicant to a civil penalty of not more than five hundred dollars ($500):*

☐ I, as owner of the property will do the work, and the structure is not intended or offered for sale.

(Sec. 7044, Business and Professions Code: The Contractor's License Law does not apply to an owner of property who builds or improves thereon, and who does such work himself provided that such improvements are not intended or offered for sale. If, however, the building or improvement is sold within one year of completion, the owner-builder will have the burden of proving that he did not build or improve for the purpose of sale.)

I am exempt under Sec. _____

B & P.C. for this reason _____

_____

Date _____

Owner _____

APPLICATION FOR PLUMBING PERMIT

20-0026 DPW 6/87
76A667A

1

COUNTY OF LOS ANGELES — DEPT. OF PUBLIC WORKS

COMPENSATION DECLARATION

...m that I have a certificate of consent to self ... certificate of Workers' Compensation Insurance, ... certified copy thereof (Sec. 3800, Lab. C.)

Policy No. 1274776 Company STATE FUND

☐ Certified copy is hereby furnished.

☐ Certified copy is filed with the county building inspection department.

Date 3/17/93 Applicant [signature]

CERTIFICATE OF EXEMPTION FROM WORKERS' COMPENSATION INSURANCE

(This section need not be completed if the work involved by the permit is for one hundred dollars ($100) or less.)

I certify that in the performance of the work for which this permit is issued, I shall not employ any person in any manner so as to become subject to the Workers' Compensation Laws.

Date _____ Applicant _____

NOTICE TO APPLICANT: If, after making this Certificate of Exemption, you should become subject to the Workers' Compensation provisions of the Labor Code, you must forthwith comply with such provisions or this permit shall be deemed revoked.

LICENSED CONTRACTORS DECLARATION

I hereby affirm that I am licensed under provisions of Chapter 9 (commencing with Section 7000) of Division 3 of the Business and Professions Code, and my license is in full force and effect.

License Number 631202 Lic. Class B

Contractor _____ Date 10/31/93

☐ I am exempt under Sec. _____

B.&P.C. for this reason _____

_____ Date: _____

Signature [signature] 3/17/93

SINGLE FAMILY HOME OWNER-BUILDER DECLARATION

I hereby affirm that I am exempt from the Contractor's License Law for the following reason (Section 7031.5, Business and Professions Code):

☐ I, as owner of the property, will do the work and the structure is not intended or offered for sale (Section 7044, Business and Professions Code).

CONSTRUCTION LENDING AGENCY

I hereby affirm that there is a construction lending agency for the performance of the work for which this permit is issued (Sec. 3097, Civ. C.).

Lender's Name _____

Lender's Address _____

I certify that I have read this application and state that the above information is correct. I agree to comply with all County ordinances and State laws regulating Plumbing, and hereby authorize representatives of this County to enter upon the above-mentioned property for inspection purposes.

[signature] 3/17/93

Signature of Permittee — Date

FOR APPLICANT TO FILL IN (PRINT OR TYPE)

NUMBER	FIXTURE OR ITEM	@	FEE	
3	WATER CLOSET		30	—
2	BATH TUB		20	—
	SHOWER			
3	LAVATORY		30	—
1	SINK		10	—
1	DISHWASHER		10	—
1	CLOTHES WASHER		10	—
	SWIMMING POOL RECEPTOR			
	LAWN SPRINKLER SYSTEM			
1	WATER HEATER		10	—
1	GAS SYSTEM OUTLETS		10	—
	OUTLETS OVER 5 PER SYSTEM			
2	hose bib		20	—
Plan check fee				
	PLUMBING PERMIT ISSUING FEE $		17	10
	TOTAL FEE		167	10

Plan check applicant

Name

Address

City — Tel. No.

BUILDING ADDRESS 2751 ALTURA

LOCALITY La Crescenta

NEAREST CROSS ST. LA CRESCENTA

OWNER CRAIG ANDERSON

MAIL ADDRESS 2852 FOOTHILL DR.

CITY La Crescenta TEL. NO. 248-7611

CONTRACTOR SAME.

ADDRESS

CITY TEL. NO.

STATE LICENSE NO. 631202 LIC. CLASS B

DISTRICT NO. 5 PROCESSED BY Malone

FINAL DATE 7-23-93

FINAL BY [signature]

VALIDATION

INSPECTOR COPY

#5.
02* *167.10
*167.10 CK TL
2 CL 1. *** ITM
38.37 NO.
03-17-93
NO 0

SEE REVERSE FOR EXPLANATORY LANGUAGE

APPROVALS	DATE	INSPECTOR'S SIGNATURE
UNDER SLAB WORK	3-24-93	[illegible]
ROUGH PLUMBING	4-23-93	[illegible]
GAS PIPING		
GAS VENT		
HOT WATER HEATER		
PLUMBING FIXTURES		
GAS TEST	4-23-93	[illegible]
UTILITY CO. NOTIFIED		
FINAL	*Enter on Front*	
INDUSTRIAL WASTE APPROVAL		

INSPECTOR'S NOTES

INSPECTOR'S NOTES

OWNER-BUILDER DECLARATION

I hereby affirm that I am exempt from the Contractor's License Law for the following reason *(Section 7031.5, Business and Professions Code): Any city or county which requires a permit to construct, alter, improve, demolish, or repair any structure, prior to its issuance, also requires the applicant for such permit to file a signed statement that he is licensed pursuant to the provisions of the Contractor's License Law (Chapter 9 (commencing with Section 7000) of Division 3 of the Business and Professions Code) or that he is exempt therefrom and the basis for the alleged exemption. Any violation of Section 7031.5 by any applicant for a permit subjects the applicant to a civil penalty of not more than five hundred dollars ($500).*:

☐ I, as owner of the property will do the work, and the structure is not intended or offered for sale.

(See. 7044, Business and Professions Code: The Contractor's License Law does not apply to an owner of property who builds or improves thereon, and who does such work himself provided that such improvements are not intended or offered for sale. If, however, the building or improvement is sold within one year of completion, the owner-builder will have the burden of proving that he did not build or improve for the purpose of sale.)

I am exempt under Sec. _____,

B & P.C. for this reason _____

_____

Date _____

Owner _____

20-0046 DPW 9/89
76A364C

APPLICATION FOR PERMIT LIME GREEN

HEATING - VENTILATING - AIR CONDITIONING

1

COUNTY OF LOS ANGELES — DEPT OF PUBLIC WORKS — BUILDING AND SAFETY DIV.

WORKER'S COMPENSATION DECLARATION

I hereby affirm that I have a certificate of consent to self insure, or a certificate of Worker's Compensation Insurance, or a certified copy thereof (Sec. 3800 Lab. C.)

Policy No. ~~4/19/93~~ Company ~~T-A~~

☐ Certified copy is hereby furnished.

☐ Certified copy is filed with the county building inspection department.

Date _____ Applicant _____

CERTIFICATE OF EXEMPTION FROM WORKERS' COMPENSATION INSURANCE

(This section need not be completed if the work involved by the permit is for one hundred dollars ($100) or less.)

I certify that in the performance of the work for which this permit is issued, I shall not employ any person in any manner so as to become subject to the Workers' Compensation Laws.

Date 3 4/19/93 Applicant T-A

NOTICE TO APPLICANT: If, after making this Certificate of Exemption, you should become subject to the Workers' Compensation provisions of the Labor Code, you must forthwith comply with such provisions or this permit shall be deemed revoked.

LICENSED CONTRACTORS DECLARATION

I hereby affirm that I am licensed under provisions of Chapter 9 (commencing with Section 7000) of Division 3 of the Business and Professions Code, and my license is in full force and effect.

License Number 330210 Lic. Class C20

Contractor TERRY Huckaby Date 4/19/93

☐ I am exempt under Sec. 6/30/93

B.&P.C. for this reason _____

_____ Date: _____

Signature _____

OWNER-BUILDER DECLARATION

I hereby affirm that I am exempt from the Contractor's License Law for the following reason (Section 7031.5, Business and Professions Code):

☐ I, as owner of the property, or my employees with wages as their sole compensation, will do the work and the structure is not intended or offered for sale (Section 7044, Business and Professions Code).

☐ I, as owner of the property, am exclusively contracting with licensed contractors to construct the project (Section 7044, Business and Professions Code).

CONSTRUCTION LENDING AGENCY

I hereby affirm that there is a construction lending agency for the performance of the work for which this permit is issued (Sec. 3097, Civ. C.).

Lender's Name _____

Lender's Address _____

I certify that I have read this application and state that the above information is correct. I agree to comply with all County ordinances and State laws relating to building construction, and hereby authorize representatives of this County to enter upon the above-mentioned property for inspection purposes.

T-A 4/19/93

SIGNATURE OF APPLICANT OR AGENT — DATE

FOR APPLICANT TO FILL IN
(PRINT OR TYPE ONLY)

NO.	TYPE OF APPLIANCE OR EQUIPMENT	FEE	
	ABSORPTION UNIT, BTU		
	AIR HANDLING UNIT, CFM		
	BOILER, BTU		
1	COMPRESSOR, BTU 36 mbtu	16	60
3	VENTILATION SYSTEM	60	30
	EVAPORATIVE COOLER		
1	FURNACE: FAU 1 GRAVITY FLOOR BTU 75 MBTU	16	60
	HEATER: SUSPENDED UNIT WALL		
9	INLET & OUTLET	23	40
	Plan check fee		
	PERMIT ISSUING FEE $	17	10
	TOTAL FEE	134	00

PLAN CHECK APPLICANT

NAME

ADDRESS

CITY — TEL. NO.

OWNER CRAIG ANDERSON

MAIL ADDRESS 2852 Foothill Blvd

CITY LA CRESCENTA TEL. NO. 248 7611

CONTRACTOR TERRY L HUCKABY

ADDRESS 8013 Foothill Blvd

CITY SUN/AND TEL. NO. 353 0117 (818)

STATE LICENSE NO. 330210 LIC. CLASS C20

BUILDING ADDRESS 2751 ALTURA AVE

LOCALITY LA CRESCENTA

NEAREST CROSS ST. LA CRESCENTA AVE

ASSESSOR MAP BOOK — PAGE — PARCEL

DISTRICT NO. 5 — PROCESSED BY Matta

APPROVALS	DATE	INSPECTOR'S SIGNATURE
ROUGH	4-23-93	[signature]
FINAL	7-23-93	[signature]

VALIDATION

#8.
02* *13400
*13400 CK TL
2 CL 1. *** ITM
46.98 NO
04-19-93
NO 0

INSPECTOR COPY

SEE REVERSE FOR EXPLANATORY LANGUAGE

INSPECTOR'S NOTES

INSPECTOR'S NOTES

OWNER-BUILDER DECLARATION

I hereby affirm that I am exempt from the Contractor's License Law for the following reason *(Section 7031.5, Business and Professions Code): Any city or county which requires a permit to construct, alter, improve, demolish, or repair any structure, prior to its issuance, also requires the applicant for such permit to file a signed statement that he is licensed pursuant to the provisions of the Contractor's License Law (Chapter 9 (commencing with Section 7000) of Division 3 of the Business and Professions Code) or that he is exempt therefrom and the basis for the alleged exemption. Any violation of Section 7031.5 by any applicant for a permit subjects the applicant to a civil penalty of not more than five hundred dollars ($500).:*

☐ I, as owner of the property will do the work, and the structure is not intended or offered for sale.
(Sec. 7044, Business and Professions Code: The Contractor's License Law does not apply to an owner of property who builds or improves thereon, and who does such work himself provided that such improvements are not intended or offered for sale. If, however, the building or improvement is sold within one year of completion, the owner-builder will have the burden of proving that he did not build or improve for the purpose of sale.)

☐ I, as owner of the property, am exclusively contracting with licensed contractors to construct the project (Sec. 7044) ***Business and Professions Code: The Contractor's License Law does not apply to an owner of property who builds or improves thereon, and who contracts for such projects with a contractor(s) licensed pursuant to the Contractor's License Law.)***

I am **exempt** under Sec. _____

B & P.C. for this reason _____

_____

Date _____

Owner _____

COMPENSATION DECLARATION

I hereby affirm that I have a certificate of consent to self insure, a certificate of Workers' Compensation Insurance, or a certified copy thereof (Sec. 3800, Lab C.)

Policy No. 127777 Company STATE FUND

☒ Certified copy is hereby furnished.

☐ Certified copy is filed with the county building inspection department.

Date 03/17/93 Applicant [signature]

CERTIFICATE OF EXEMPTION FROM WORKERS' COMPENSATION INSURANCE

(This section need not be completed if the work involved by the permit is for one hundred dollars ($100) or less.)

I certify that in the performance of the work for which this permit is issued, I shall not employ any person in any manner so as to become subject to the Workers' Compensation Laws.

Date _____ Applicant _____

NOTICE TO APPLICANT: If, after making this Certificate of Exemption, you should become subject to the Workers' Compensation provisions of the Labor code, you must forthwith comply with such provisions or this permit shall be deemed revoked.

LICENSED CONTRACTORS DECLARATION

I hereby affirm that I am licensed under provisions of Chapter 9 (commencing with Section 7000) of Division 3 of the Business and Professions Code, and my license is in full force and effect.

License Number 631202 Lic. Class B

Contractor [signature] Date 10/31/93

☐ I am exempt under Sec. _____ of the L.A. Co. Plumbing Code and/or Sec. _____ of the B. & P. Code for the following reason _____

_____ Date _____

Signature _____

OWNER-BUILDER DECLARATION

I hereby affirm that I am exempt from the Contractor's License Law for the following reason (Secton 7031.5, Buisness and Professions Code):

☐ I, as owner of the property, or my employees with wages as their sole compensation, will do the work and the structure is not intended or offered for sale (Section 7044, Business and Professions Code).

☐ I, as owner of the property, am exclusively contracting with licensed contractors to construct the project (Section 7044, Business and Professions Code).

CONSTRUCTION LENDING AGENCY

I hereby affirm that there is a construction lending agency for the performance of the work for which this permit is issued (Sec. 3097, Civ. C.).

Lender's Name _____

Lender's Address _____

I certify that I have read this application and state that the above information is correct. I agree to comply with all County ordinances and State laws regulating Plumbing and Sewers, and hereby authorize representatives of this County to enter upon the above-mentioned property for inspection purposes.

[signature] 3/17/93

Signature of Permittee Date

20-0051 DPW 6/89
76A642D

1

APPLICATION FOR PERMIT
SEWER - SEWAGE DISPOSAL

COUNTY OF LOS ANGELES **BUILDING AND SAFETY**

FOR APPLICANT TO FILL IN

BUILDING ADDRESS 2751 ALVIRA AVE.

LOCALITY LA CRESCENTA

NEAREST CROSS ST. LA CRESCENTA AVE.

LEGAL DESCRIPTION LOT NO.

BLOCK TRACT

ASSESSOR MAP BOOK | PAGE | PARCEL

SIZE OF LOT | NO. OF BLDGS. NOW ON LOT 0

USE OF BUILDINGS

OWNER CRAIG ANDERSON

MAIL ADDRESS 2552 FOOTHILL BL.

CITY La Crescenta TEL. NO. (818)-248-7611

CONTRACTOR SIAM E

ADDRESS

CITY TEL. NO.

STATE LICENSE NO. LIC. CLASS

NO.	DESCRIPTION OF WORK	FEE	
1	HOUSE SEWER CONNECTING TO PUBLIC SEWER	28	90
	SEPTIC TANK, SEEPAGE PIT OR PITS AND OR DRAINFIELD		
	HOUSE SEWER CONNECTING TO PRIVATE DISPOSAL SYSTEM		
	CONNECT ADDITIONAL BLDG OR WORK TO HOUSE SEWER		
	OVERFLOW SEEPAGE PIT, DRAINFIELD EXTN, CESSPOOL, DRYWELL, MANHOLE		
	ALTER, REPAIR OR ABANDON HOUSE SEWER OR DISPOSAL SYSTEM		

OWNER'S AUTHORIZATION

Permit	$ 17	10
TOTAL FEE	46	00

I HAVE AT THIS DATE A CONTRACT WITH THE HEREIN NAMED CONTRACTOR TO CONNECT THE ABOVE DESCRIBED EXISTING DWELLING TO THE PUBLIC SEWER

SIGNED THIS _____ DAY OF _____ 19__

OWNER OR OWNERS AGENT _____

ADDRESS _____

CONNECTION DATA

STATION DEPTH

MANHOLE REFERENCE UPPER / LOWER

TYPE OF CONNECTION Y CURB P L LENGTH FROM M L TO P L

CO IMP NO P C NO JOB NO

TRUNK PERMIT NO ROAD PERMIT NO

AFFIDAVIT	WAIVER	EASEMENT	RECORD INSTR NO	DATE

HWY OR ST WIDENING

STATE ENCROACHMENT PERMIT NO

CHARGES

CONNECTION CHARGE FEE

REIMBURSEMENT FEE

DISTRICT NO	GROUP	MAP BK	MAP PG	PROCESSED BY
5	R3			Malone

FINAL DATE 7-23-93

FINAL BY [signature]

VALIDATION

#10
02* *46.00
*46.00 CK
2 1. *** TR
38.38 SQ
03-17-93
SO

INSPECTION COPY

SEE REVERSE FOR EXPLANATORY LANGUAGE

APPROVALS	DATE	INSPECTOR'S SIGNATURE
NEW HOUSE SEWER		
CONNECT ADDITIONAL BUILDING OR WORK		
SEPTIC TANK, SEEP, PIT(S) AND/OR DRAINFIELD		
CESSPOOL ☐ DRYWELL ☐		
ALTER, REPAIR, SEWER OR SEWAGE DISPOSAL SYSTEM		
DISCONNECT PLUG AND ABANDON HOUSE SEWER		
BACKFILL SEPTIC TANKS ☐ SEEP, PIT(S) ☐ CESSPOOLS ☐		

INSPECTOR'S NOTES

INSPECTOR'S NOTES

OWNER-BUILDER DECLARATION

I hereby affirm that I am exempt from the Contractor's License Law for the following reason *(Section 7031.5, Business and Professions Code): Any city or county which requires a permit to construct, alter, improve, demolish, or repair any structure, prior to its issuance, also requires the applicant for such permit to file a signed statement that he is licensed pursuant to the provisions of the Contractor's License Law (Chapter 9 (commencing with Section 7000) of Division 3 of the Business and Professions Code) or that he is exempt therefrom and the basis for the alleged exemption. Any violation of Section 7031.5 by any applicant for a permit subjects the applicant to a civil penalty of not more than five hundred dollars ($500).:*

☐ I, as the owner of the property will do the work, and the structure is not intended or offered for sale.

(Sec. 7044, Business and Professions Code: The Contractor's License Law does not apply to an owner of property who builds or improves thereon, and who does such work himself provided that such improvements are not intended or offered for sale. If, however, the building or improvement is sold within one year of completion, the owner-builder will have the burden of proving that he did not build or improve for the purpose of sale.)

I am exempt under Sec. _____,

B & P.C. for this reason _____

_____

Date _____

Owner _____

POST IN A CONSPICUOUS PLACE

CERTIFICATE OF OCCUPANCY

This certifies that the building or structure or portion thereof, as described herein, complies with provisions of the Building Code for the following use(s) and occupancy group(s). No change shall be made in the character of occupancy or use of the building without approval.

BUILDING ADDRESS 2751 Altura Avenue

LOCALITY La Crescenta PERMIT NO. 3833 DATE 3/17/93

OWNER Craig Anderson ADDRESS 2852 Foothill La Crescenta

Use of Building (or Portion) New Residence Occupancy R-1

Occupant Load 1-Family

Issuing Office County of Los Angeles
Building & Safety Division
125 S. Baldwin Ave.
Arcadia, CA 91007
(818) 574-0941

Building Official By Larry E Muro

Date Issued: 7-23-93

20-0016 DPW 2-87

Address 2852 Foothill Blvd.
La Crescenta, CA 91214

Commercial/ Industrial Development

Telephone 818-248-7611

* *

Property Address 2751 Altura Ave.

Plan Check Application Number 1913 County

Use of Building Single Family Dwelling (new construction)

Area (sq. ft.) 1,688 sq. ft. + 400 sq. ft. garage Fee $2,785.20 Residential Fee $1.65 per sq. ft.

The Developer Fee levied by the Glendale Unified School District is under the provision of Section 65995 of the Government Code.

X This is to certify that all fees due the Glendale Unified School District under provision of the Government Code Section 65995 as a prerequisite to the issuance of a Building Permit by the Department of Public Works have been received. Based on the above information presented, this Certification of Compliance is hereby executed.

Additional fee due if permit is Not issued Before 3/22/93

_____ This is to certify that the above described development has been determined to be exempt from the development fees of Government Code Section 65995 and Building Permits may be issued therefore.

*check *received *for *$2800 *overpaid *$14.80 * * * * * * * * * * * * *

Received $ $2,785.20 Received by Linda J. Tennant

Signature of Applicant Date 3/15/93

The person signing is authorized on behalf of the owner/developer and the information provided is true and accurate to the best of their knowledge.

WHITE-GUSD YELLOW-FILE PINK-OWNER/DEVELOPER GOLDENROD-CITY OR COUNTY

PLANS STAMPED SHEET 2

PERMIT NO. 7051

CRESCENTA VALLEY COUNTY WATER DISTRICT
APPLICATION/PERMIT FOR SEWER CONNECTION

☐ CONNECTION OF BUILDING LATERAL ☐ CONSTRUCTION OF STREET LATERAL

☒ RECONNECTION OR REPAIR ☐ OTHER _____

Job Address	Type of Occupancy	No. of Units
2751 ALTURA AVE	SFR EP-61-E	1

Owner's Name	Telephone
BRENT ANDERSON	248-7611

Owner's Address	City	State	Zip
5038 HUMPHREY WAY	LA CRESCENTA	CA	91214

Contractor	Telephone
SAME	

Contractor's Address	City	State	Zip

OFFICE USE ONLY

Dist. Assessment No. 635 Tract No. _____ Drawing No. 215
Assessor's Parcel No. _____ Lot No. _____ Line No. C21A

TYPE OF WORK	HOURS	FEE	LOCATION AND DEPTH NOT GUARANTEED BY CRESCENTA VALLEY COUNTY WATER DISTRICT	
Permit Only		$25.00	Lateral Station at PL	7+96
Saddle Connection			Lateral Depth at Wye	5'
Repair Charge			Lateral Depth at PL	
Spec. Inspection			Depth of Wye	
Connection Charge Per Ordinance No. 77		PAID #9464 ON 2-23-93	Northerly ☒ Easterly ☐ MH Station	4+22.29
TOTAL FEE		$25.00	Southerly ☒ Westerly ☐ MH Station	1+00

APPROXIMATE

Written by: Mike Sovich

Date: March 12 1993

I HEREBY CERTIFY THAT I HAVE READ THE REVERSE AND UNDERSTAND THE TERMS AND CONDITIONS OF THIS PERMIT, AND AGREE TO OBSERVE ALL REQUIREMENTS CONTAINED HEREIN, AND ALL AMENDMENTS THERETO AND ANY SPECIAL REQUIREMENTS MADE A PART OF THIS PERMIT. THIS PERMIT EXPIRES 180 DAYS AFTER THE DATE OF ISSUANCE.

B Anderson 3/12/93

SIGNATURE DATE

L.A. COUNTY COPY

Crescenta Valley County Water District
2700 Foothill Boulevard, La Crescenta, California 91214 • (818) 248-3925

Conserve Water — Protect Your Environment

DATE: 3-12-93

TO: COUNTY OF LOS ANGELES,
BUILDING AND SAFETY

FROM: ROBERT K. ARGENIO,
GENERAL MANAGER

SUBJECT: PERMIT FOR SEWER-SEWAGE DISPOSAL

YOU ARE HEREBY NOTIFIED THAT THE PERMITTEE FOR THE PROPERTY LISTED ON THIS APPLICATION HAS MET ALL OF THE FINANCIAL AND PERMIT REQUIREMENTS FOR HOOKING-UP TO THIS DISTRICT'S WASTEWATER COLLECTION SYSTEM. THE DISTRICT HAS DETERMINED THAT SEWAGE CAPACITY WILL BE ALLOCATED TO SERVE THE PERMITTEE'S PROJECT.

Mike Sorich
AUTHORIZED SIGNATURE

Building Address: 2751 Altura Ave., La Crescenta, CA 91214

Date: February 19, 1993

* By providing this statement, the water purveyor is neither guaranteeing nor agreeing that it will supply water at any specific quantities or pressure and no such obligation is created hereby.

C.V.C.W.D. Domestic Water Meter Requirements Satisfied:

Yes ☒ **No** ☐

Michael G. Sovich for
Robert K. Argenio
General Manager

FORM NO. 084

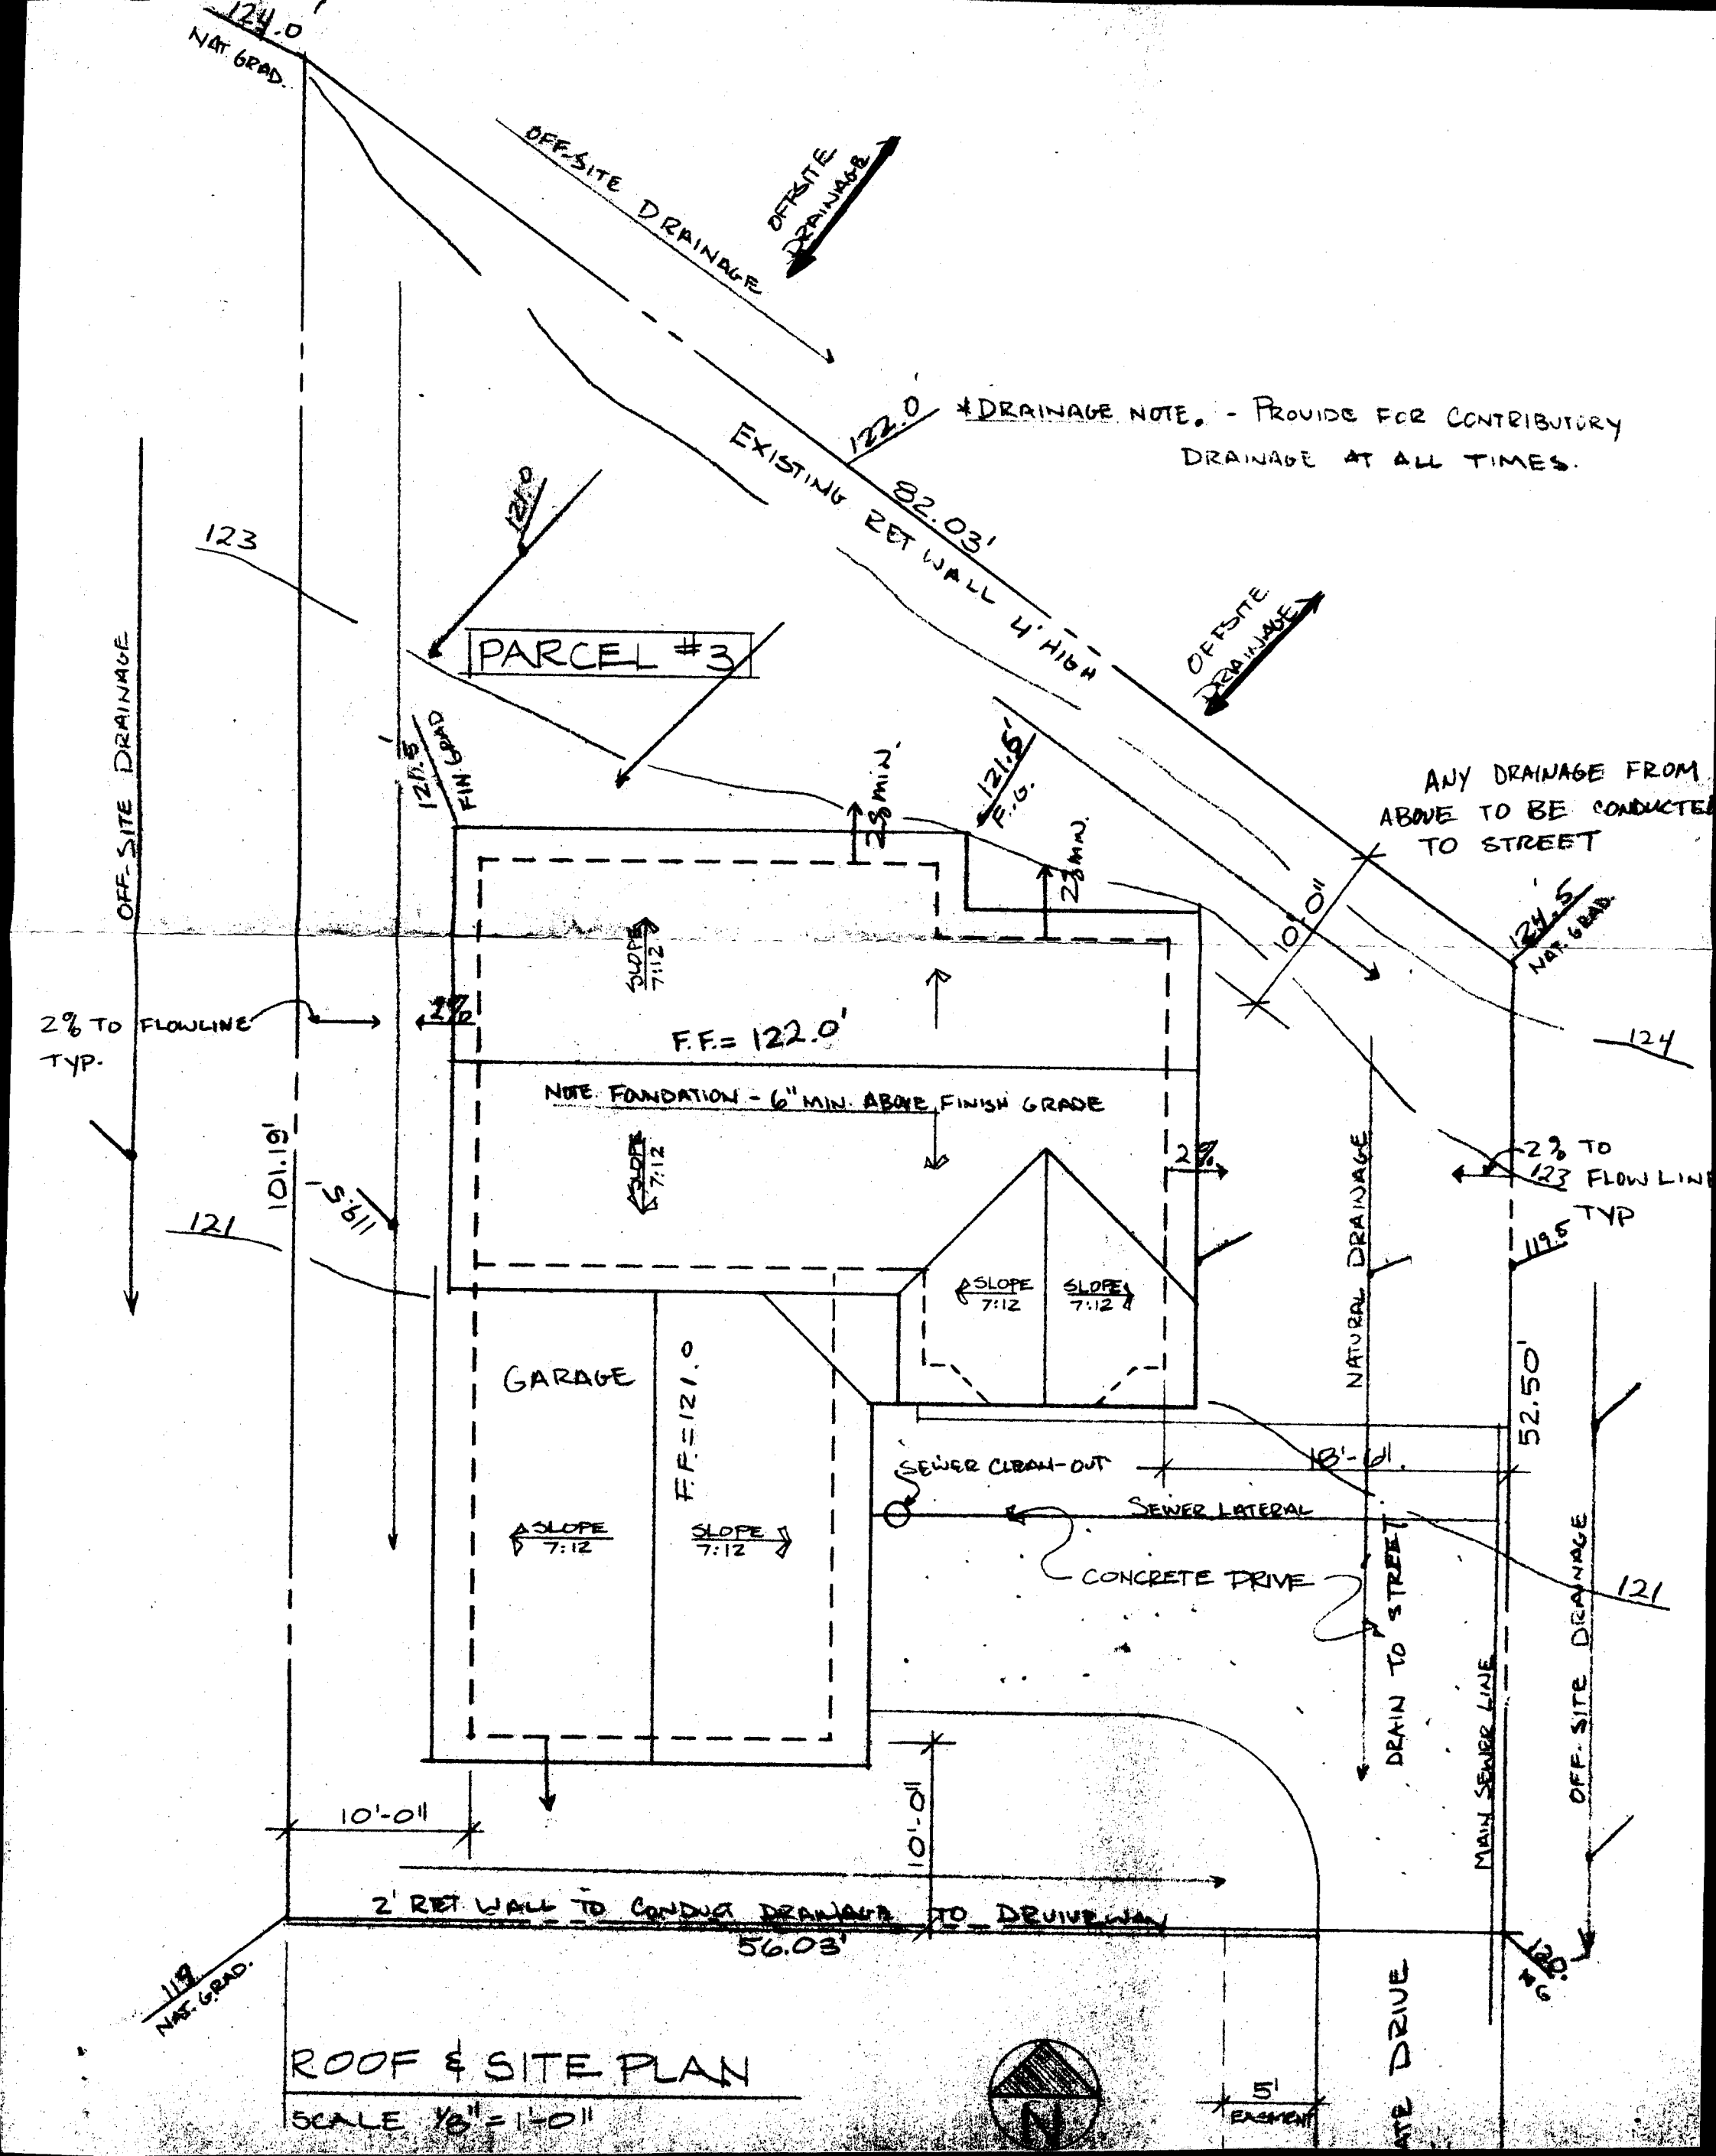

ROOF & SITE PLAN

SCALE 1/8" = 1'-0"