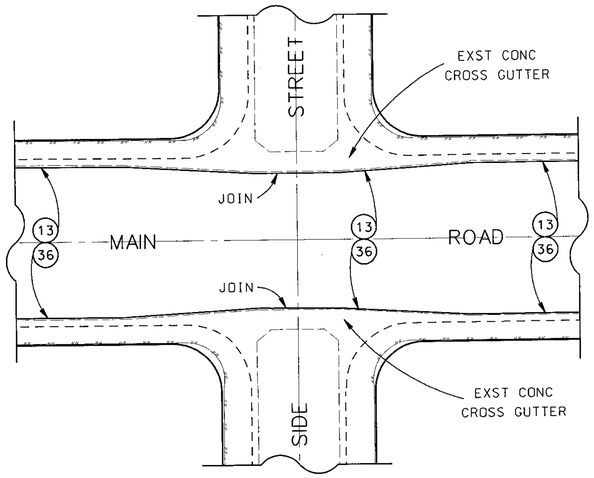

DETAIL E

TYPICAL CROSS GUTTER JOIN AT SIDE STREET
NO SCALE

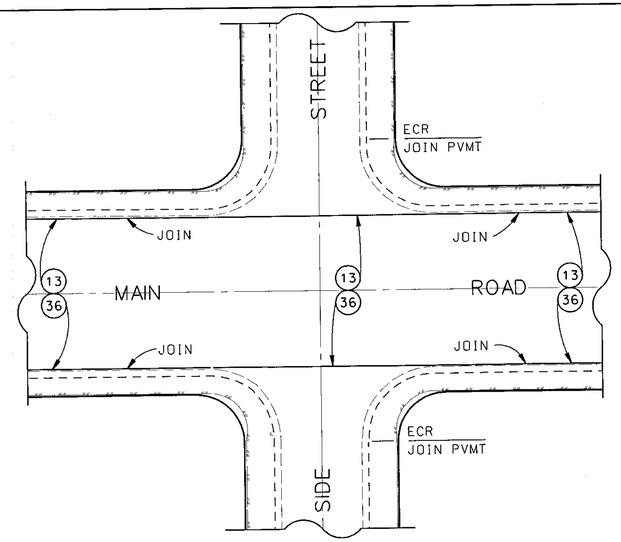

DETAIL F

TYPICAL PAVEMENT JOIN AT SIDE STREET
NO SCALE

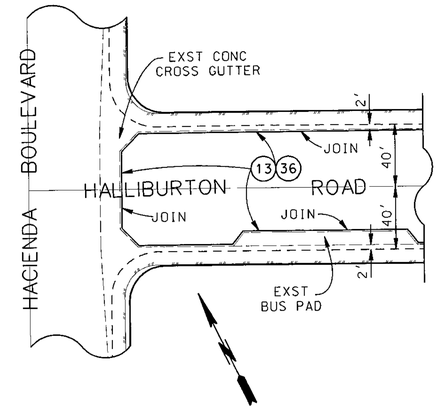

DETAIL G

HALLIBURTON ROAD AT HACIENDA BOULEVARD
NO SCALE

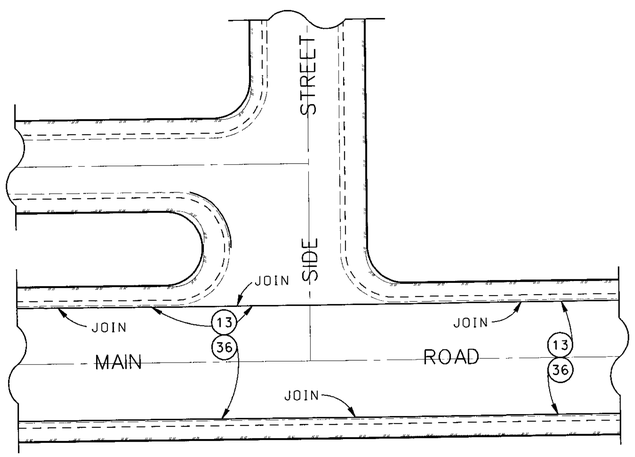

DETAIL K

TYPICAL PAVEMENT JOIN AT SIDE STREET
NO SCALE

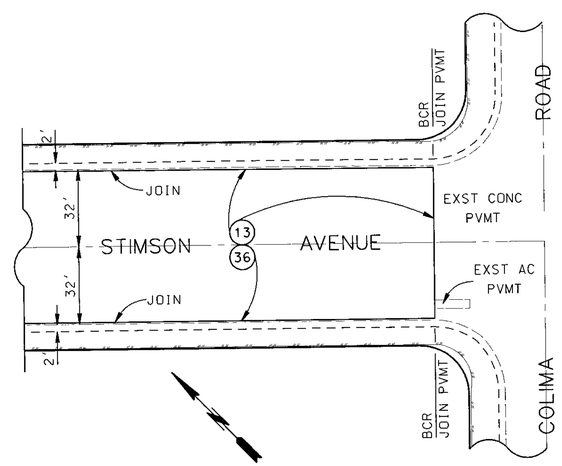

DETAIL J

STIMSON AVENUE AT COLIMA ROAD
NO SCALE

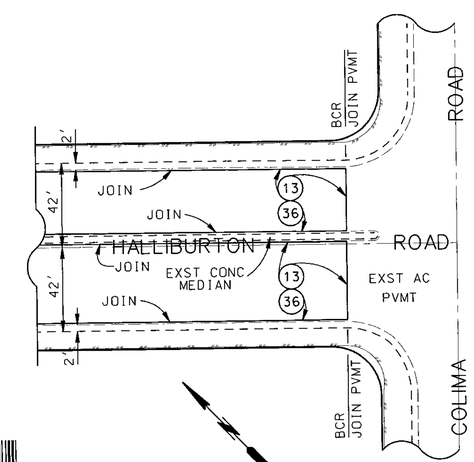

DETAIL H

HALLIBURTON ROAD AT COLIMA ROAD
NO SCALE

"PH078222"

PLAN B

DATE	MK	DESCRIPTION

REVISIONS

REGISTERED PROFESSIONAL ENGINEER
SUNG H. KIM
NO. C 46694
EXP. 6-30-09
CIVIL
STATE OF CALIFORNIA

5/14/09
PROJECT ENGINEER DATE

COUNTY OF LOS ANGELES DEPARTMENT OF PUBLIC WORKS

COLIMA ROAD, ET AL.

DETAILS

PROJECT ID NO. RDC0015211

PCA X2701470 | DWG PH078222 | SHEET 4 OF 4

PROPOSED FOR CONSTRUCTION: DATE
ADVERTISED: DATE
AS BUILT: DATE

DRAFTER A. THOMAS
DESIGNER A. THOMAS
CHECKER SUNG KIM
CADD PROJECT FILE NAME RDC0015211.DGN
REVIEWED BY
DATE 5-14-09

DATE: $DATE$ TIME: $TIME$ FILE: $FILEL$