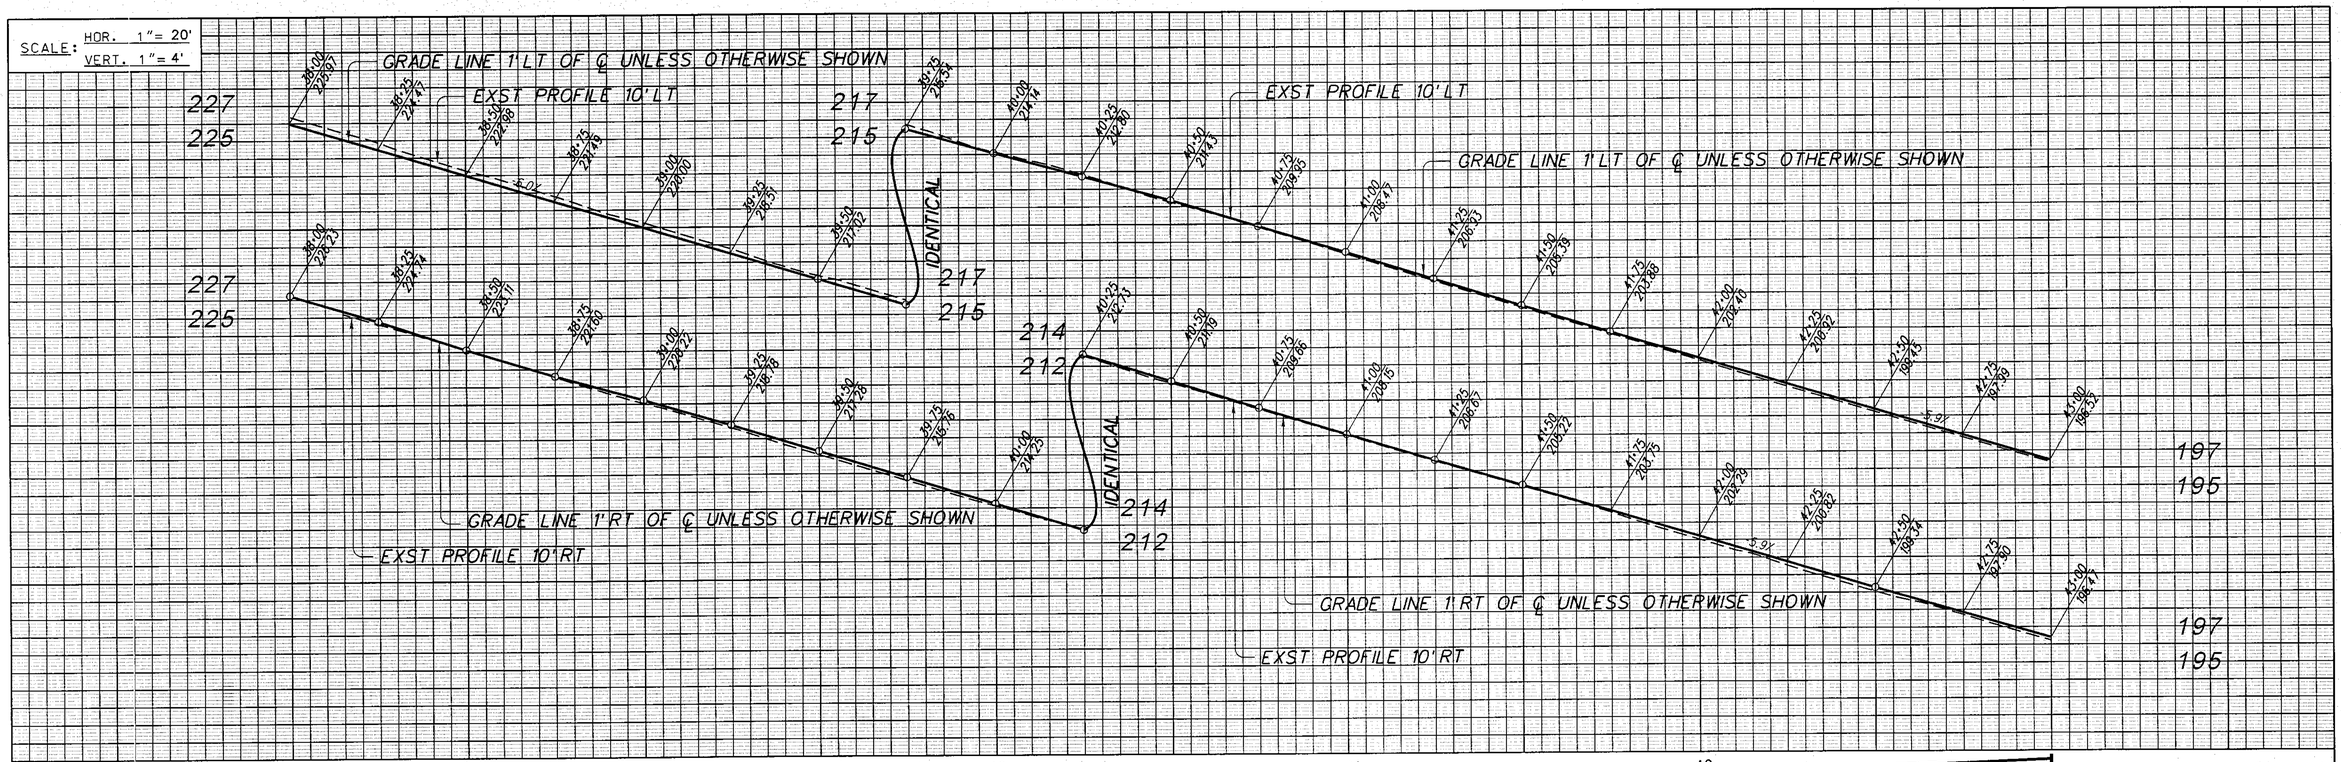

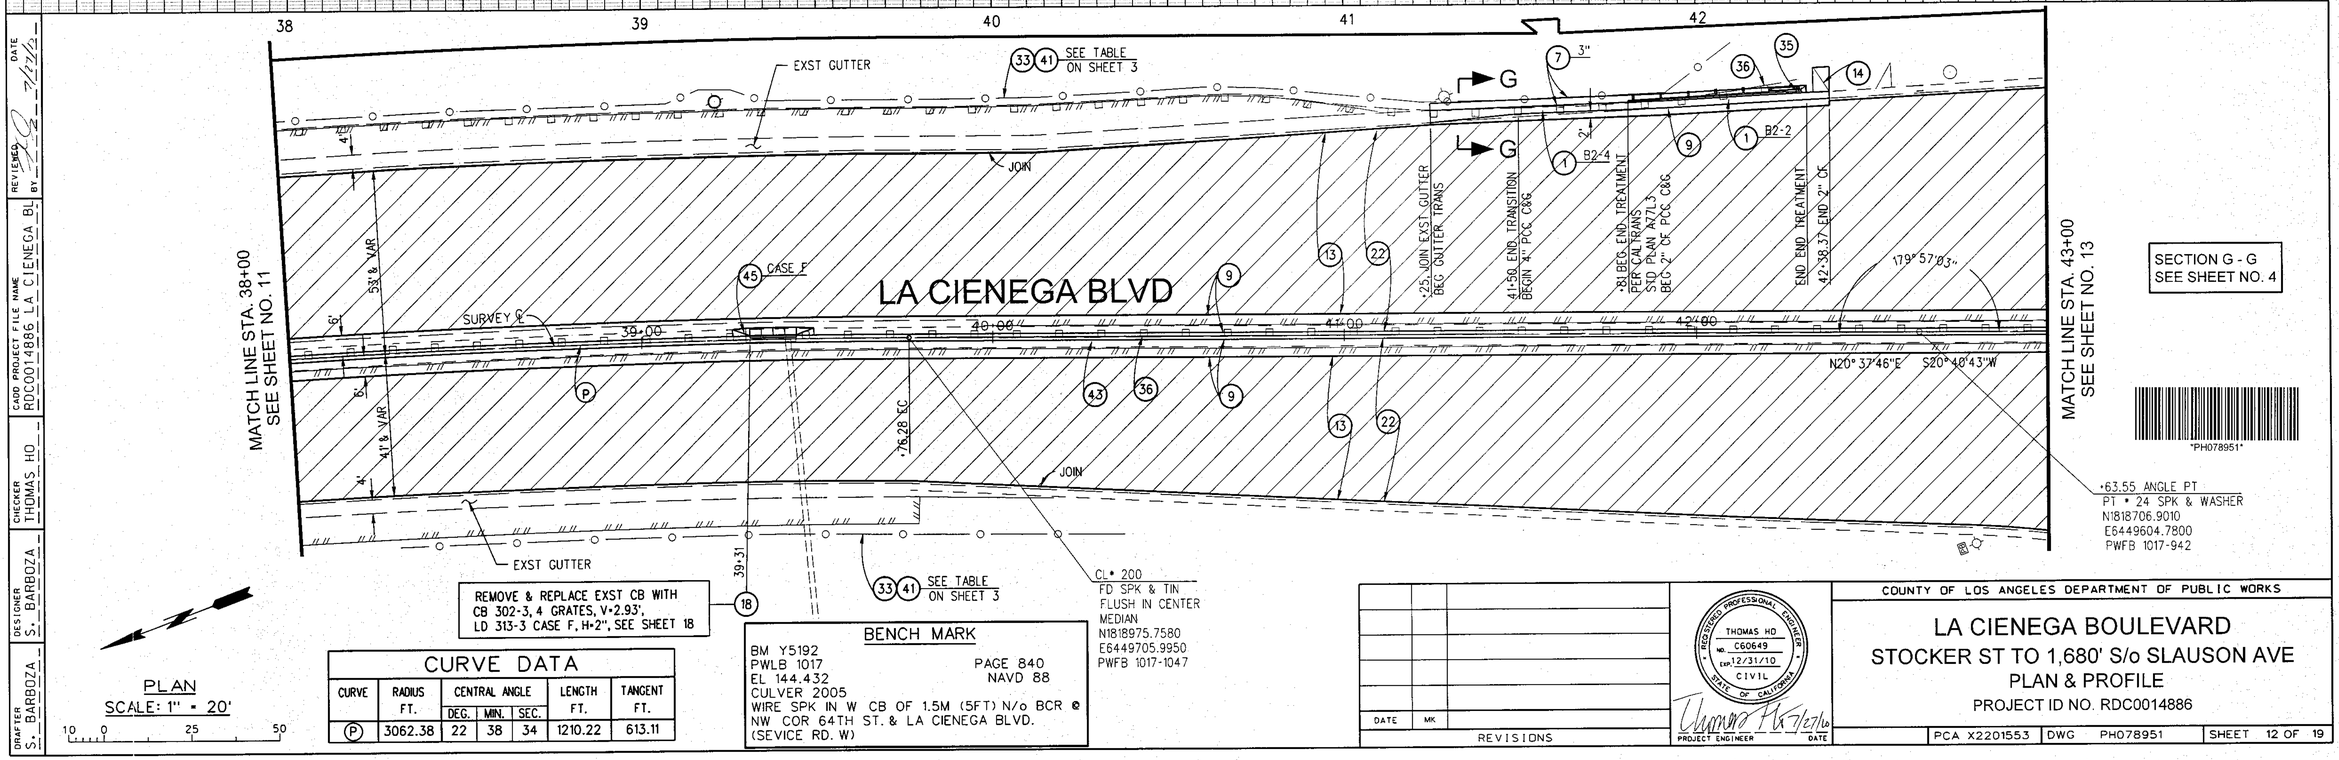

CURVE DATA

CURVE	RADIUS FT.	CENTRAL ANGLE DEG.	MIN.	SEC.	LENGTH FT.	TANGENT FT.
P	3062.38	22	38	34	1210.22	613.11

BENCH MARK

BM Y5192
PWLB 1017
EL 144.432
CULVER 2005
WIRE SPK IN W CB OF 1.5M (5FT) N/o BCR @ NW COR 64TH ST. & LA CIENEGA BLVD. (SEVICE RD. W)

PAGE 840
NAVD 88

DATE	MK	REVISIONS

REGISTERED PROFESSIONAL ENGINEER
THOMAS HO
NO. C60649
EXP. 12/31/10
CIVIL
STATE OF CALIFORNIA
PROJECT ENGINEER 7/27/10 DATE

COUNTY OF LOS ANGELES DEPARTMENT OF PUBLIC WORKS

LA CIENEGA BOULEVARD
STOCKER ST TO 1,680' S/o SLAUSON AVE
PLAN & PROFILE
PROJECT ID NO. RDC0014886

PCA X2201553 | DWG PH078951 | SHEET 12 OF 19

DRAFTER S. BARBOZA | DESIGNER S. BARBOZA | CHECKER THOMAS HO | CADD PROJECT FILE NAME RDC0014886 LA CIENEGA BL | REVISED BY | DATE 7/27/10