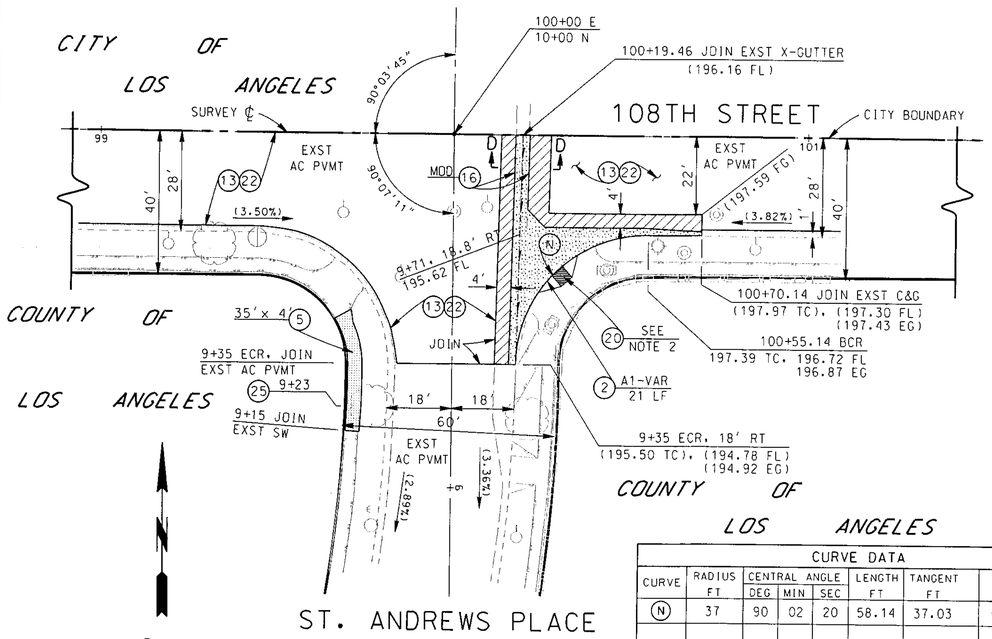


PLAN
SCALE: 1" = 20'

| CURVE DATA | | | | | | | |
|---|---|---|---|---|---|---|---|
| CURVE | RADIUS FT | CENTRAL ANGLE DEG | MIN | SEC | LENGTH FT | TANGENT FT | ELEVATION Δ/2 (FT) |
| N | 37 | 90 | 02 | 20 | 58.14 | 37.03 | (195.93 FL) |
| | | | | | | | |

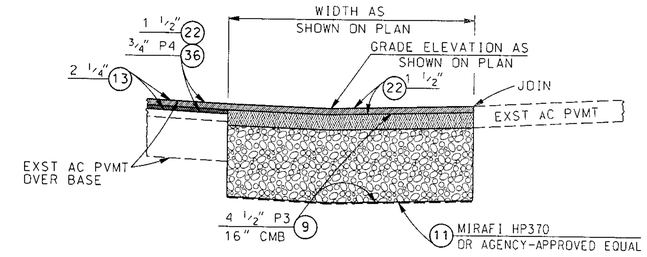


SECTION C-C
NO SCALE

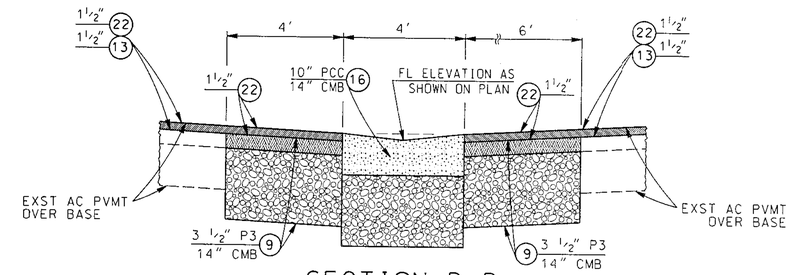


SECTION D-D
NO SCALE

## WESTERN AVENUE - 104TH STREET TO 1,802 FT S/O IMPERIAL HWY
WEST SIDE - BUS PAD LOCATIONS

| LOCATION | (1) (LF) | (21) (EA) | (5) a x b (FT X FT) | COMMENTS |
|---|---|---|---|---|
| SW CORNER AT 108TH ST | | 1 | | SEE SPPWC 131-2: SEE ADJACENT PARKWAY IMPROVEMENTS ON SHEET 13. |
| | | | | |

## WESTERN AVENUE - 104TH STREET TO 1,802 FT S/O IMPERIAL HWY
EAST SIDE - BUS PAD LOCATIONS

| LOCATION | (1) (LF) | (21) (EA) | (5) a x b (FT X FT) | COMMENTS |
|---|---|---|---|---|
| SE CORNER AT 110TH ST | | 1 | | SEE WESTERN AVE AND 110TH ST INTERSECTION DETAIL ON SHEET 11. |
| NE CORNER AT 108TH ST | | 1 | | SEE SPPWC 131-2. |
| SE CORNER AT 106TH ST | 33 | 1 | 33 X 14 | SEE SPPWC 131-2: HN 10600 |
| SE CORNER AT 104TH ST | 95 | 1 | | SEE SPPWC 131-2: BEGIN BUS PAD @ 8' S/O BCR: SEE PARKWAY IMPROVEMENT ON SHEET 13. |

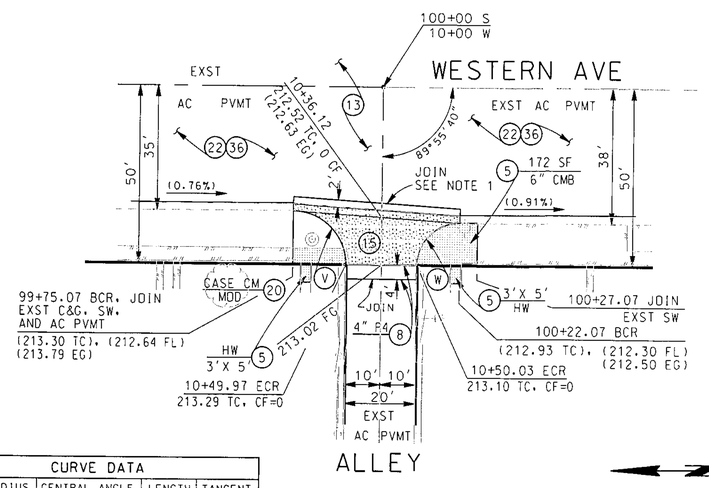


| CURVE DATA | | | | | | |
|---|---|---|---|---|---|---|
| CURVE | RADIUS FT | CENTRAL ANGLE DEG | MIN | SEC | LENGTH FT | TANGENT FT |
| V | 15 | 89 | 55 | 40 | 23.54 | 14.98 |
| W | 12 | 90 | 04 | 20 | 18.86 | 12.02 |

PLAN
SCALE: 1" = 20'

NOTES:

1. SEE DETAIL A ON SHEET 4 FOR TRENCH BACKFILL SLURRY SECTION.
2. SEE CURB RAMP TABLE ON SHEET 5.

| DATE | MK | DESCRIPTION |
|---|---|---|
| | | |

REVISIONS

REGISTERED PROFESSIONAL ENGINEER JASPER L. JUNIO NO. 66741 CIVIL STATE OF CALIFORNIA
PROJECT ENGINEER — DATE 4-9-13

COUNTY OF LOS ANGELES DEPARTMENT OF PUBLIC WORKS

# 108TH STREET ET AL.

## INTERSECTION DETAILS AND TABLES

PROJECT ID NO. RDC0014552

PCA X7201104CR | DWG | SHEET 12 OF 14

PH082487

DRAFTER J.D.F. / J.L.J. | DESIGNER J.D.F. / J.L.J. | CHECKER JASPER JUNIO | CADD PROJECT FILE NAME RDC0014552-PLAN-RD | REVIEWED BY | DATE 4-9-13

PROPOSED FOR CONSTRUCTION: DATE | ADVERTISED: DATE | AS BUILT: DATE

DATE: $DATE$ TIME: $TIME$ FILE: $FILE$