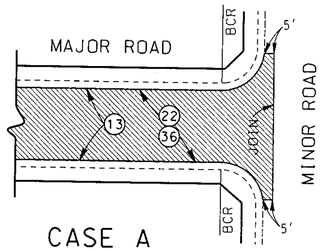

CASE A
NO SCALE

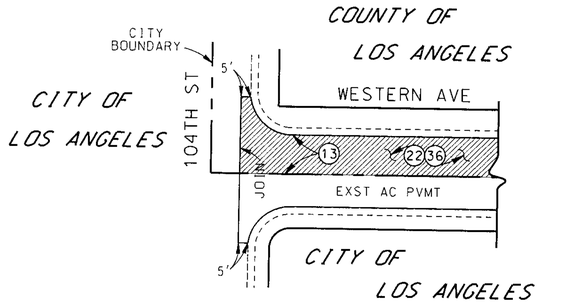

NO WORK WITHIN CITY OF LOS ANGELES JURISDICTION

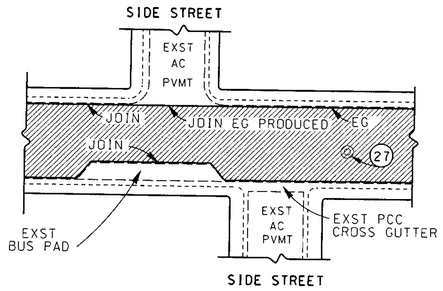

CASE B
NO SCALE

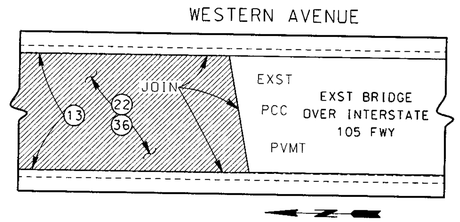

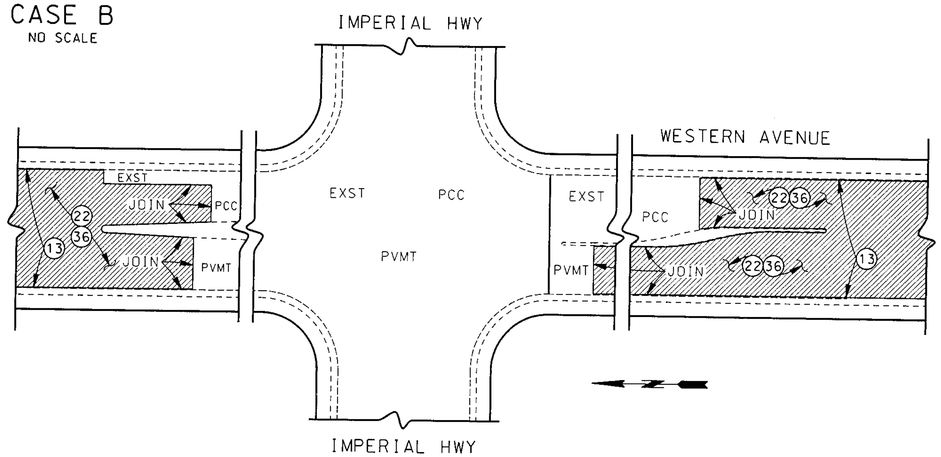

PAVEMENT JOIN DETAILS

NO SCALE

TREE LIST

SYMBOL	BOTANICAL NAME	COMMON NAME
A	GEIJERA PARVIFLORA	AUSTRALIAN WILLOW
B	ERIOBOTRYA DEFLEXA	BRONZE LOQUAT
C	CASSIA LEPTOPHYLLA	GOLD MEDALLION TREE
CF	KOELREUTERIA BIPINNATA	CHINESE FLAME TREE
J	JACARANDA MIMOSIFOLIA	JACARANDA
M	MAGNOLIA GRANDIFLORA	SOUTHERN MAGNOLIA
P	PLATANUS ACERIFOLIA	LONDON PLANE TREE
S	HYMENOSPORUM FLAVUM	SWEET SHADE

TREE PLANTING - 108TH ST ET AL PROJECT VICINITY

STREET NAME	STREET LIMITS	HOUSE NUMBER	TREE TYPE	CLEARING & GRUBBING
S SAINT ANDREWS PLACE	BETWEEN 115TH ST & 117TH ST	11648	[illegible]	
RUTHLEN AVENUE	BETWEEN 115TH ST & 117TH ST	11542	S	
		11552	S	
		11603	S	
		11627	S	
		11707	S	
		11712	S	
		11713	S	
LOHENGRIN STREET	LOHENGRIN ST W/O RUTHLEN AVE	1877	J	
S MANHATTAN PLACE	LOHENGRIN ST TO ST ANDREWS PL	11176	M	
S GRAMERCY PLACE	CENTURY BLVD TO S/O 104TH ST	10017	M	
		10429	M	
HAAS AVENUE	BETWEEN 103RD ST TO S/O 104TH ST	10310	A	
		10428	A	
	BETWEEN 111TH ST TO LOHENGRIN ST	11103	J	
		11119	J	
THOREAU STREET	BETWEEN VAN NESS AVE & WILTON PL	2138	M	
		2117	M	
VAN WICK STREET	BETWEEN WILTON PL & 109TH ST	2019	A	
W 109TH STREET	BETWEEN HOBART BLVD & DENKER AVE	1661	CF	REMOVE EXISTING SAPLING IN PARKWAY

PH082489

STREET NAME	STREET LIMITS	HOUSE NUMBER	TREE TYPE	CLEARING & GRUBBING
W 109TH PLACE	109TH PLACE, W/O DENKER	1622	CF	
S HOBART BLVD	BETWEEN 109TH ST & 111TH ST	10903	M	
		11045	J	
S HOBART BLVD	BETWEEN 111TH ST & 113TH ST	11212	J	
		11216	J	
		11222	J	
DENKER AVENUE	DENKER AVE AT 101ST ST	10013	W	
W 105TH STREET	105TH ST W/O NORMANDIE AVE	1432	CH	
	105TH ST W/O BUDLONG AVE	1227	L	
W 111TH STREET	BETWEEN HAAS AVE & LOHENGRIN ST	2059	B	
LA SALLE AVENUE	LA SALLE AVE N/O W 113TH ST	11223	M	
S HARVARD BLVD	HARVARD BL N/O 122ND ST	12124	CF	

DATE	MK	DESCRIPTION

REVISIONS

REGISTERED PROFESSIONAL ENGINEER JASPER L. JUNIO NO. 66741 CIVIL STATE OF CALIFORNIA

PROJECT ENGINEER — DATE 4-9-13

COUNTY OF LOS ANGELES DEPARTMENT OF PUBLIC WORKS

108TH STREET ET AL.
TREE PLANTING TABLE AND PAVEMENT JOIN DETAILS
PROJECT ID NO. RDC0014552

PCA X7201104CR | DWG | SHEET 14 OF 14

DRAFTER J. DIFRANCESCO | DESIGNER J. DIFRANCESCO | CHECKER JASPER JUNIO | CADD PROJECT FILE NAME RDC0014552-PLAN-RD | REVIEWED BY | DATE 4-9-13

PROPOSED FOR CONSTRUCTION: DATE | ADVERTISED: DATE | AS BUILT: DATE

DATE: 8DATES TIME: 8TIMES FILE: 8FILES