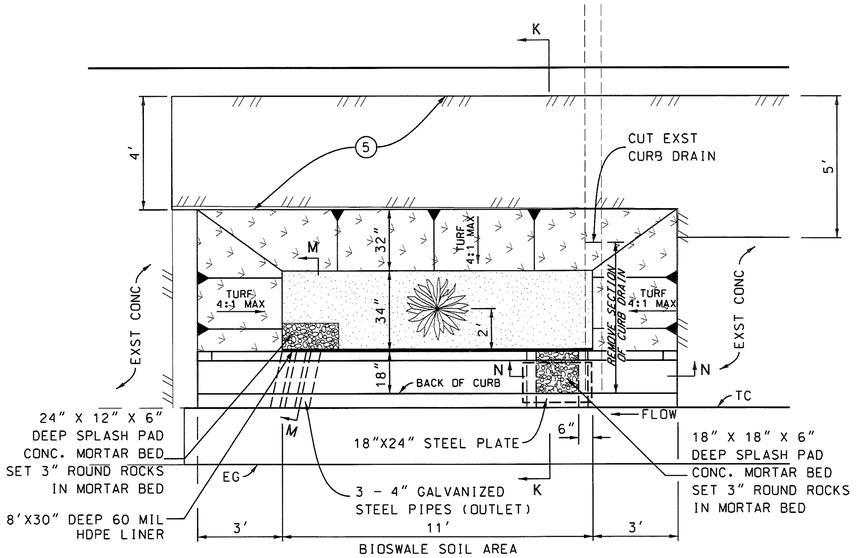

LID TREE WELL
DETAIL D

NO SCALE
(SEE SHEET 10)

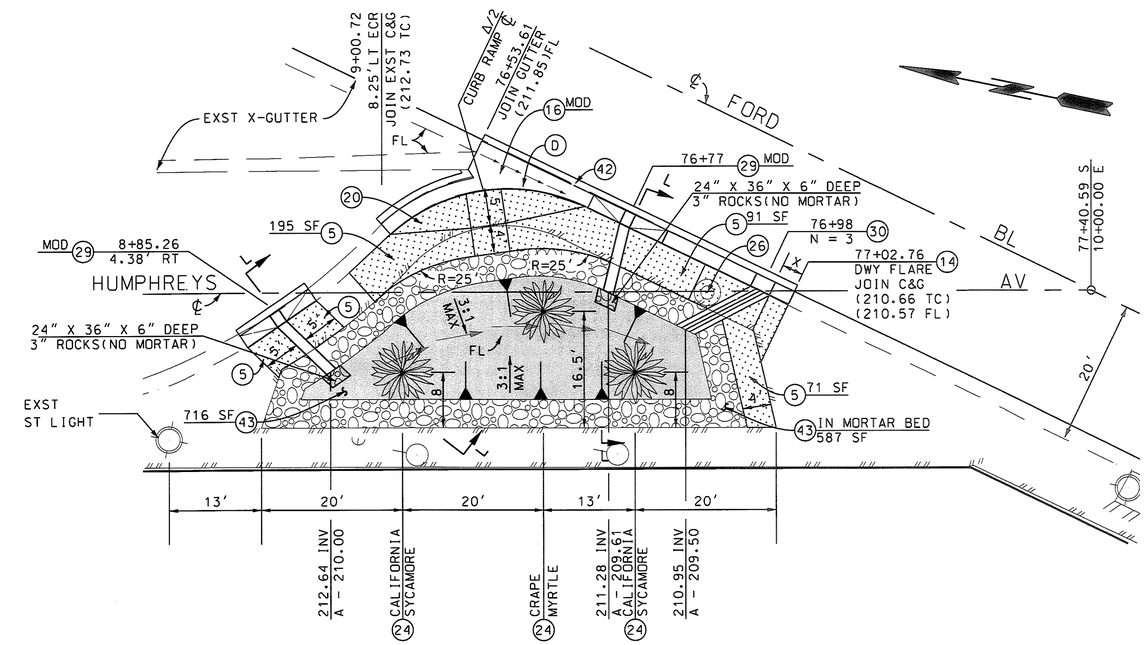

DETAIL E

1" = 10'
(SEE SHEET 22)

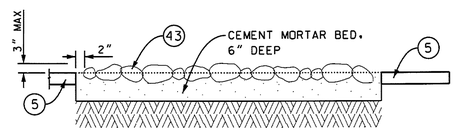

RIVER ROCK PAVING DETAIL

DETAIL F
NO SCALE

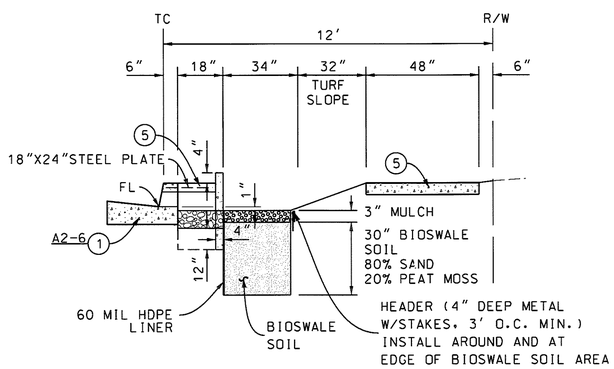

SECTION K-K

NO SCALE

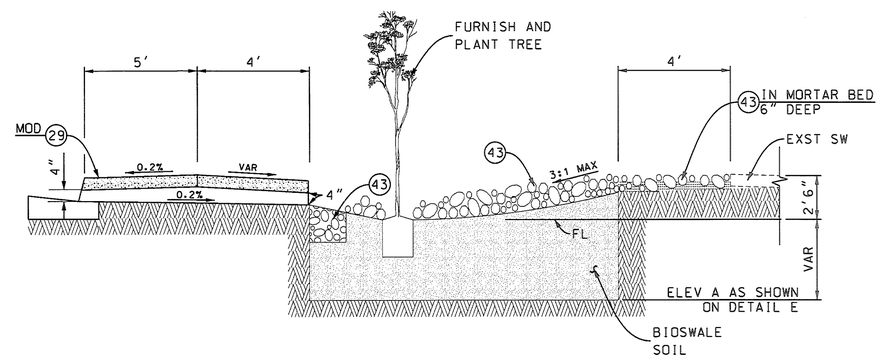

SECTION L-L

NO SCALE

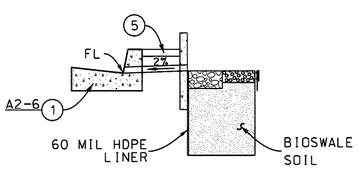

SECTION M-M

NO SCALE

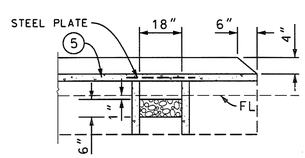

SECTION N-N

NO SCALE

CURVE DATA						
CURVE	RADIUS (FT)	CENTRAL ANGLE DEG	MIN	SEC	LENGTH (FT)	TANGENT (FT)
D	25.00	67	43	21	29.80	16.95

PH084500

DATE	MK	DESCRIPTION

REVISIONS

REGISTERED PROFESSIONAL ENGINEER
MANUEL ORELLANA
No. 62045
CIVIL
STATE OF CALIFORNIA

1-15-15
PROJECT ENGINEER DATE

COUNTY OF LOS ANGELES DEPARTMENT OF PUBLIC WORKS

McDONNELL AV. ET AL.

LID TREE WELL DETAILS

PROJECT ID NO. RDC0015818

PCA | DWG | SHEET 24 OF 24

PS-DH 12/10

DRAFTER J. NOORPARVAR
DESIGNER J. NOORPARVAR
CHECKER M. ORELLANA
CADD PROJECT FILE NAME RDC0015818-PLAN-RD.DGN
REVIEWED BY
DATE

PROPOSED FOR CONSTRUCTION: DATE
ADVERTISED: DATE
AS BUILT: DATE

DATE: 4/22/2015 TIME: 10:15:00 AM FILE: RDC0015818-PLAN-RD.dgn