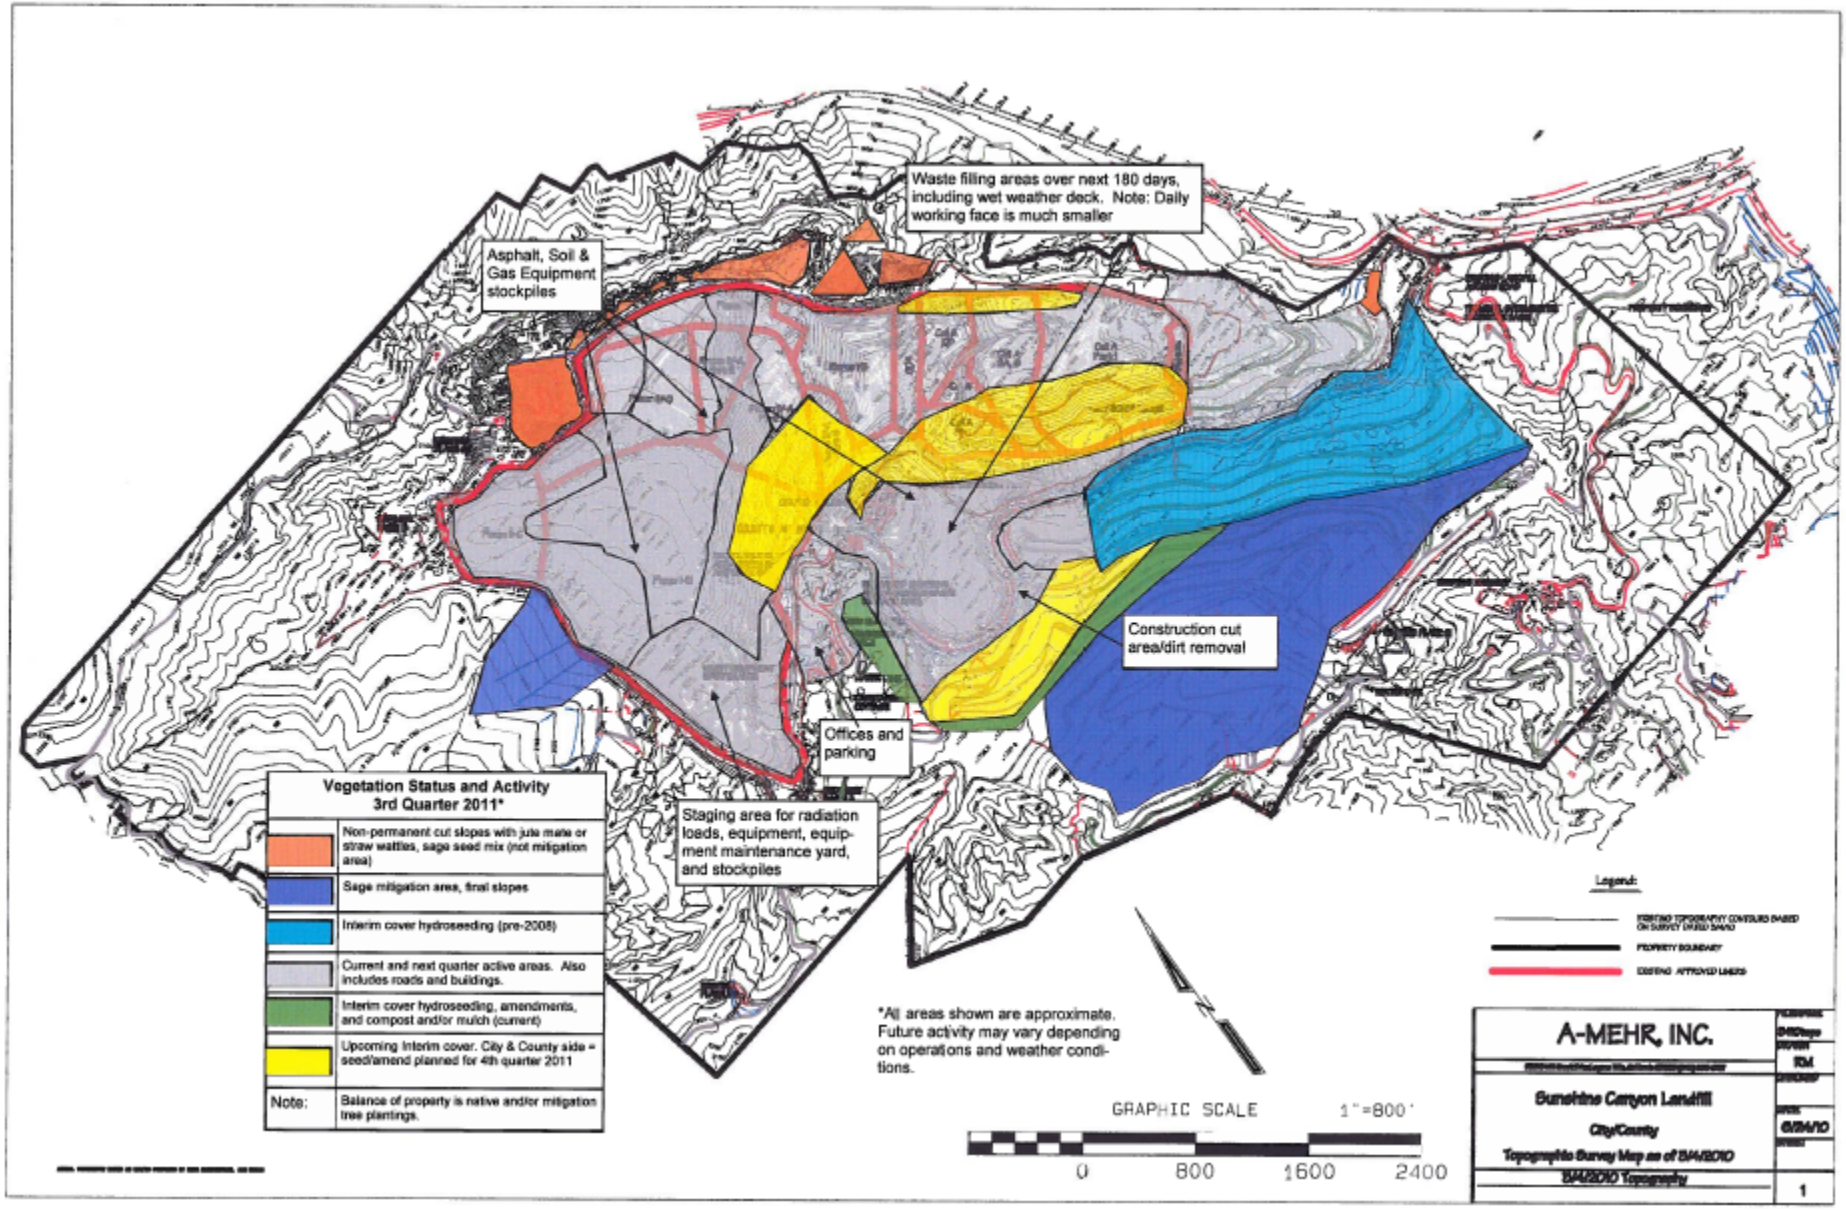
Waste filling areas over next 180 days, including wet weather deck. Note: Daily working face is much smaller
Asphalt, Soil & Gas Equipment stockpiles
Construction cut area/dirt removal
Offices and parking
Staging area for radiation loads, equipment, equipment maintenance yard, and stockpiles
Vegetation Status and Activity
3rd Quarter 2011*
Non-permanent cut slopes with jute mats or straw wattles, sage seed mix (not mitigation area)
Sage mitigation area, final slopes
Interim cover hydroseeding (pre-2008)
Current and next quarter active areas. Also includes roads and buildings.
Interim cover hydroseeding, amendments, and compost and/or mulch (current)
Upcoming Interim cover. City & County side = seed/amend planned for 4th quarter 2011
Note:
Balance of property is native and/or mitigation tree plantings.
*All areas shown are approximate. Future activity may vary depending on operations and weather conditions.
GRAPHIC SCALE
1"=800'
0
800
1600
2400
Legend:
PROPERTY BOUNDARY
A-MEHR, INC.
Sunshine Canyon Landfill
City/County
Topographic Survey Map as of 8/4/2010
8/4/2010 Topography
6/24/10
1