C-2079

C-149
C-150
C-151
C-152
C-153

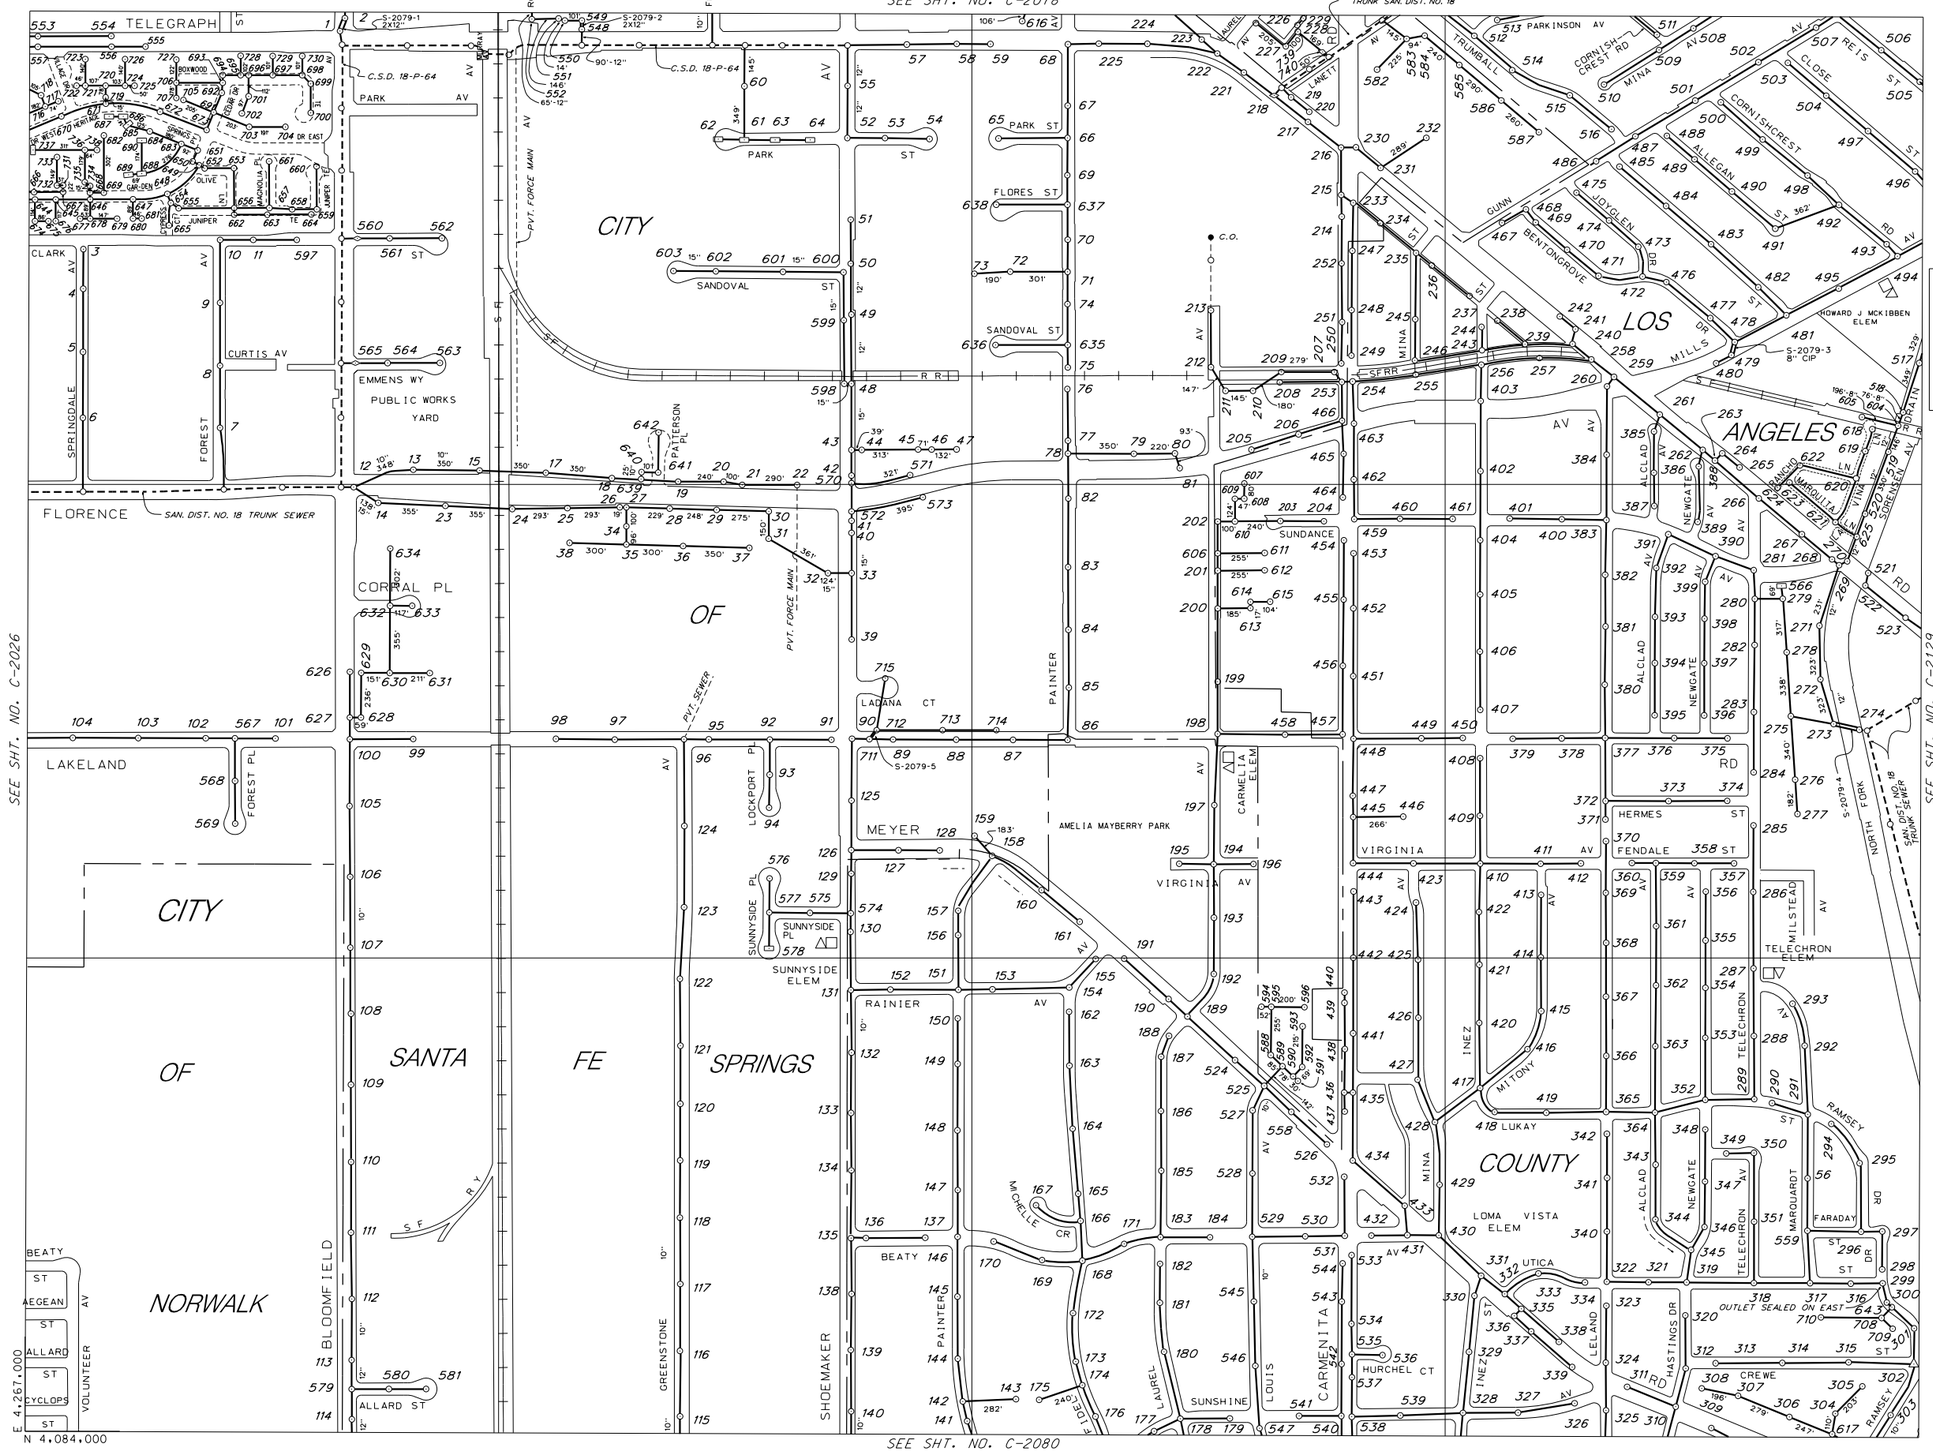

THIS MAP IS INTENDED FOR USE ONLY AS OPERATIONS MAP BY LOS ANGELES COUNTY SEWER MAINTENANCE DISTRICTS. LOS ANGELES COUNTY EXPRESSLY DISCLAIMS ANY LIABILITY FOR ANY INACCURACIES WHICH MAY BE PRESENT IN THIS MAP.

MAP REV
07-28-14

DATA BASE REV
09-21-09

C-2079

CONSOLIDATED S.M.D.

C-2079

0823.0825.2079

T:707:B6