"MIDWICK ADDITION"
TO THE CITY OF ALHAMBRA

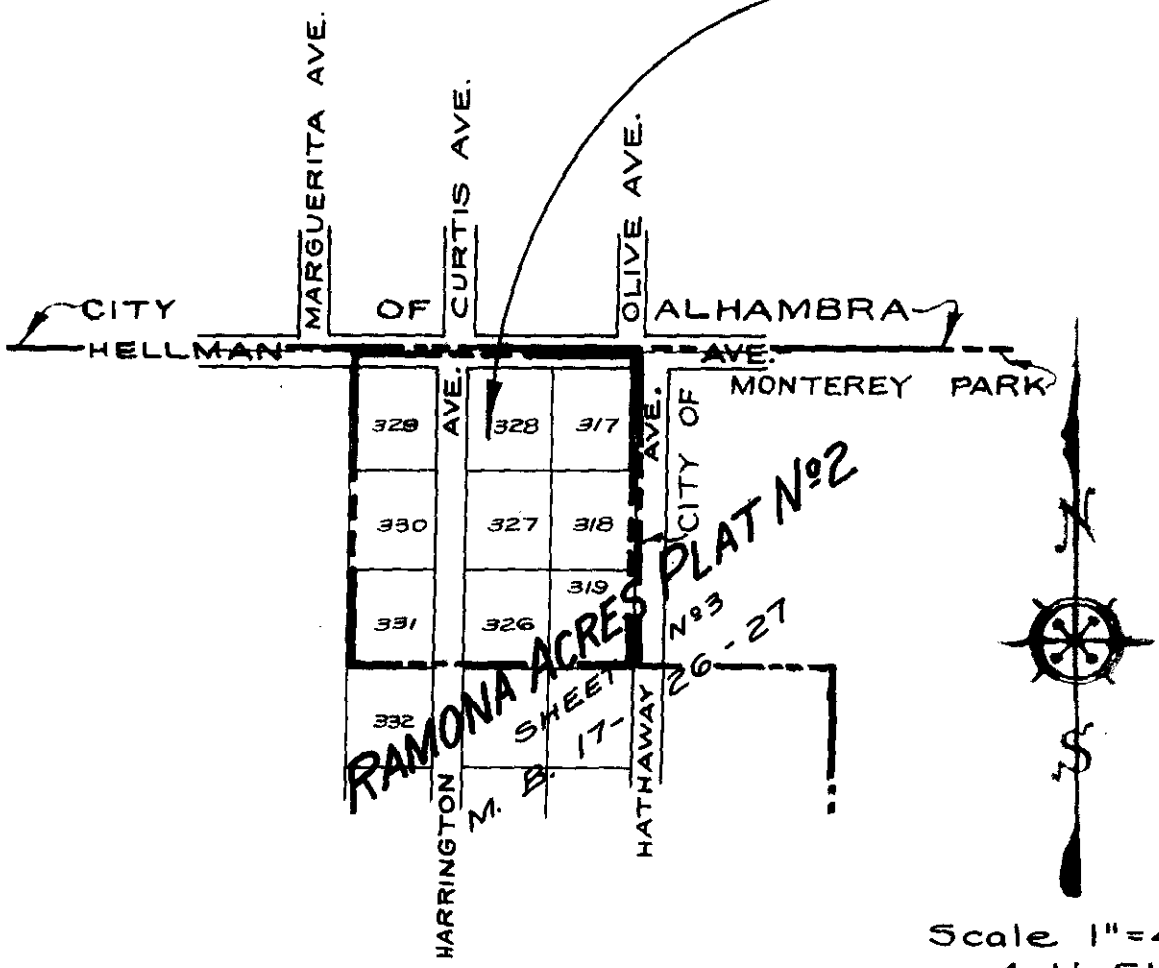

Scale 1"=400'
4-11-51
N.S.

Area = 0.014 sq. mi

FILED WITH THE SECRETARY OF STATE MAY 27, 1926

C. E. ARNOLD
COUNTY SURVEYOR
C. S. INDEX
8 (E-6)

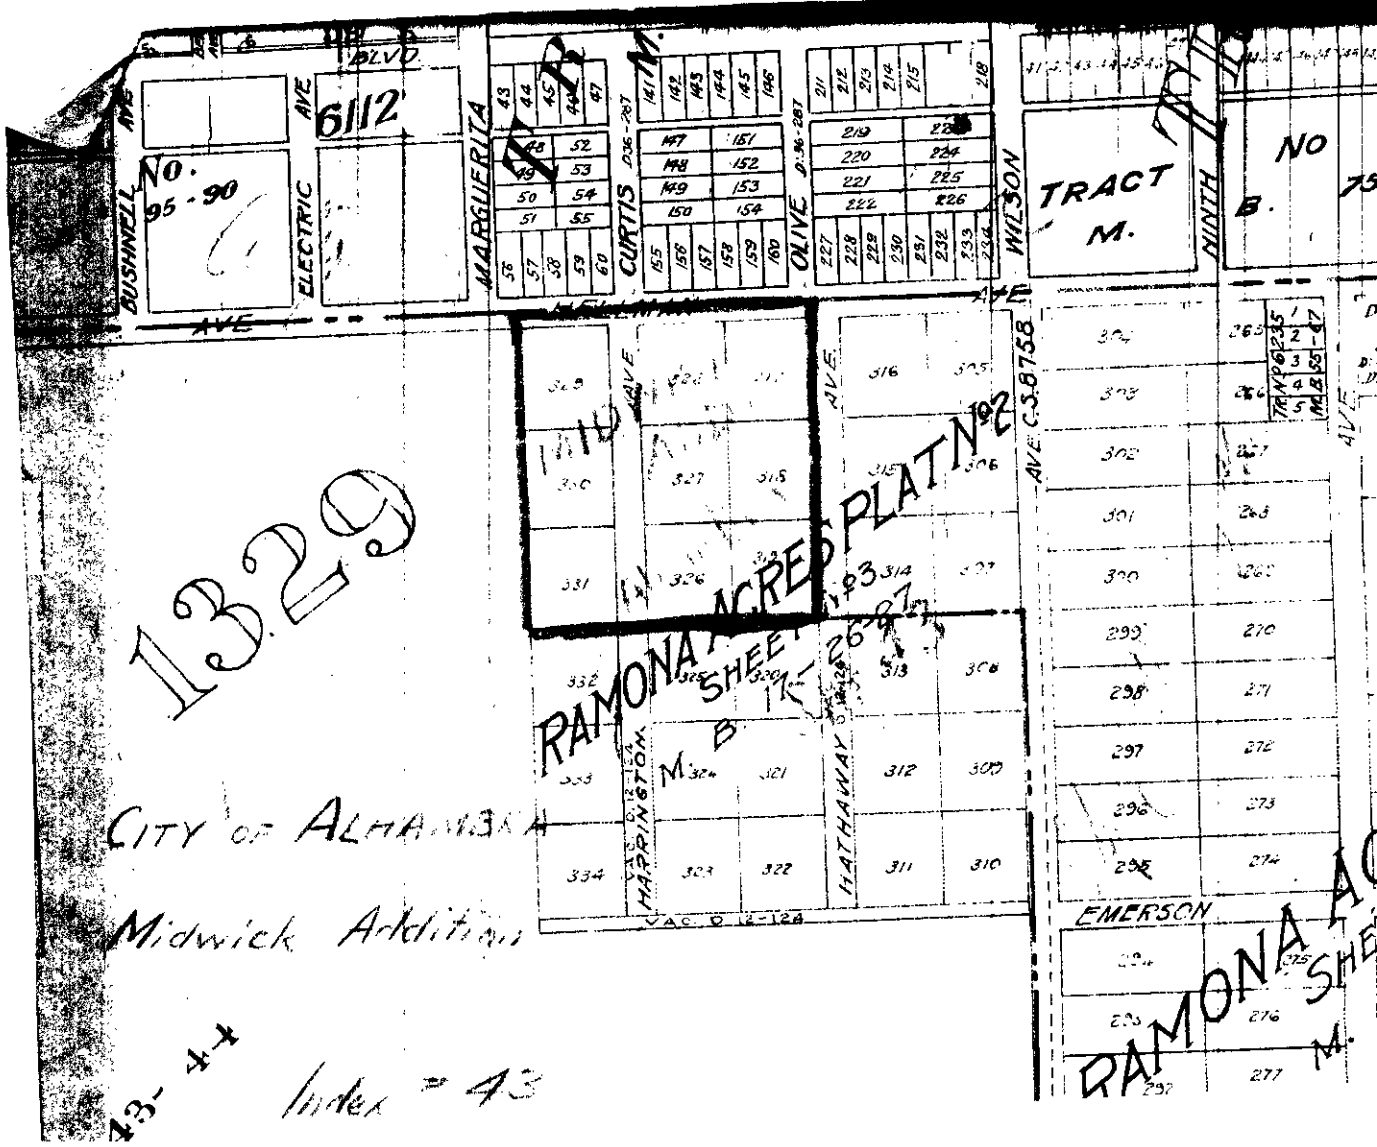

BUSHNELL AVE
ELECTRIC AVE
BLVD
6112
MARGUERITA
CURTIS
OLIVE
WILSON
TRACT M.
NINTH
NO
B.
AVE
HELLMAN
AVE
AVE C.S.8758
RAMONA ACRES PLAT No 2
SHEET No 3
B 17-26-87
M.
HARRINGTON
HATHAWAY
VAC. D 12-124
EMERSON
RAMONA AC
SHE
M.
1329
CITY OF ALHAMBRA
Midwick Addition
43-44
Index = 43