70

P-2-116-117

++2+116+117

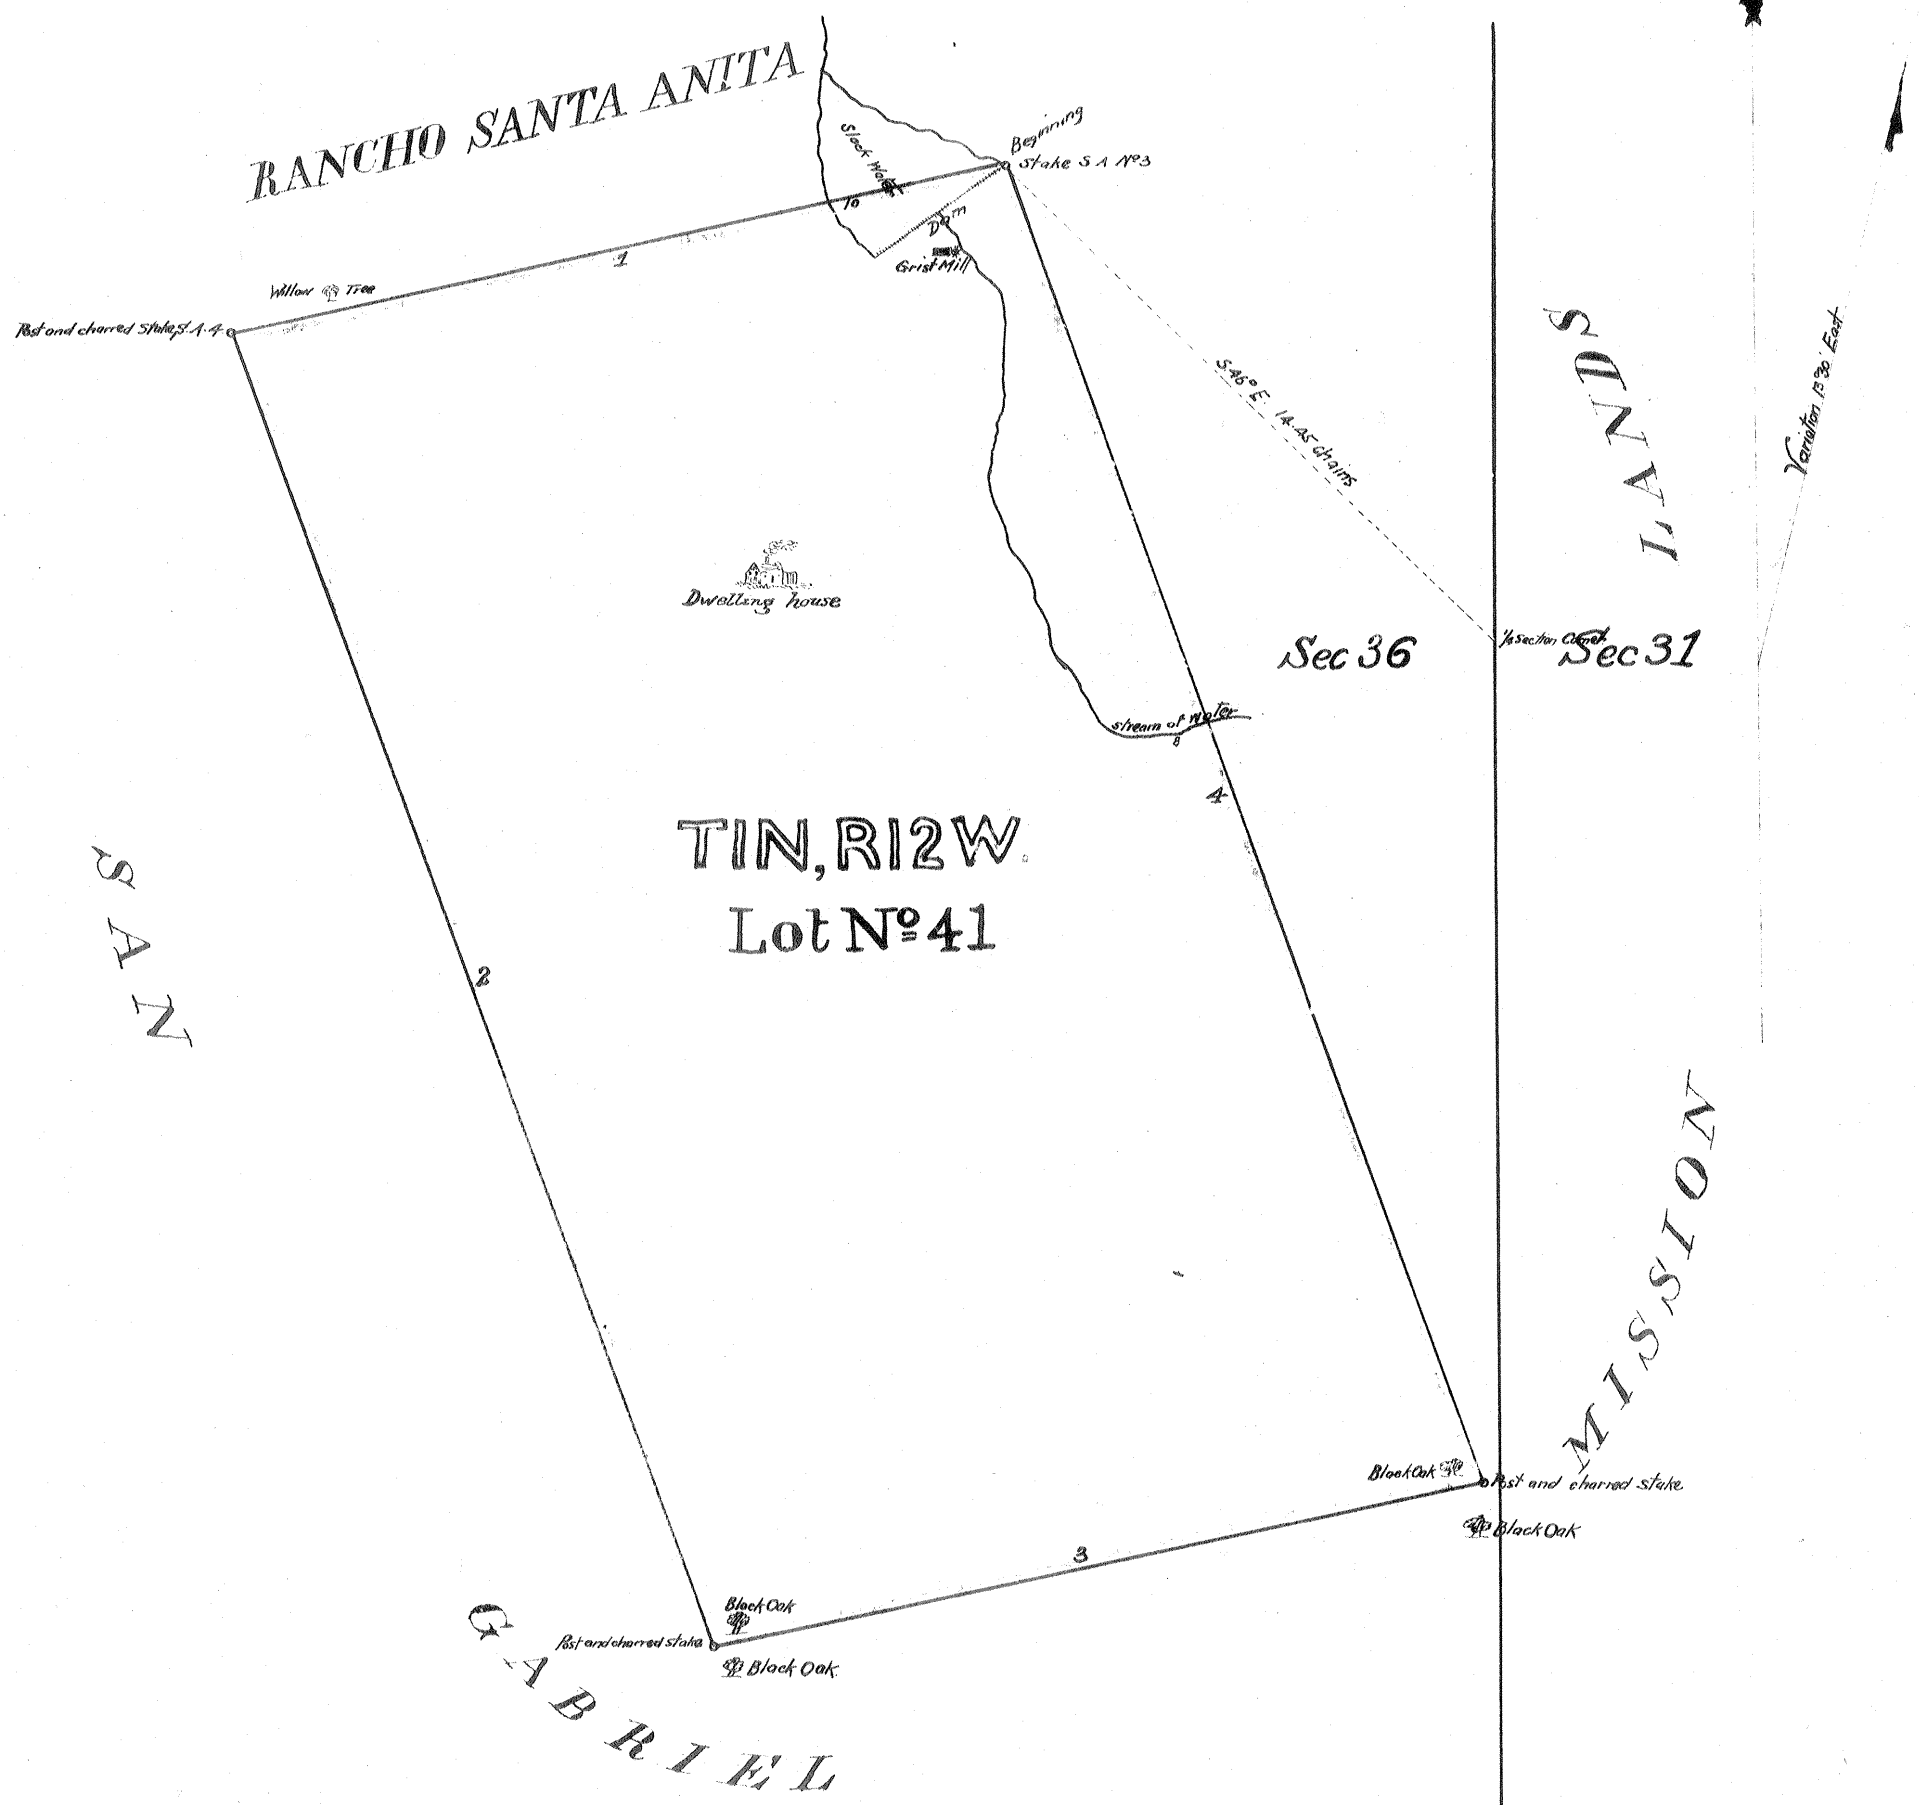

PLAT

OF THE

TRACT OF LAND

finally Confirmed to

Juana Pabla de Jesus Courtney

surveyed under instructions from the
U.S. SURVEYOR GENERAL
BY
HENRY HANCOCK DEP. SUR.
December 1858
containing 49 29/100 acres

scale 4 chs to 1 inch Variation 13°30' E.

Fieldnotes			
No	Course	Distance	
1	S 77½ W	16.85	
2	S 20 E	29.50	
3	N 77½ E	16.85	
4	N 20 W	29.50	
		92.70	= 1 Mile 12 Chs 70 lks.
Connecting Line			
	S 46° E	14.45	0 – 14 – 45
Total			1 – 27 – 15

Field Notes approved Jan 4th 1860
J.W. Manderville
San Francisco Cal. U.S. Surv. Gen'l. Cal.

Certificate of Publication:- No 1
J.W. Manderville
U.S. Surv. Gen'l. Cal.

Certificate of Publication:- No 2
Sherman Day
U.S. Surv. Gen'l. Cala.

Approved June 20th 1871
Willis Drummond
Commissioner of the General Land Office

Recorded Jan 9th 1877 at 11 25 A.M.
at request of L.J. Rose.

A full, true and correct copy of the original
Plat on file in this office
Sherman Day
U.S Surv. Gen'l. Col.

Compared
C. W.

PATENTS 2
K.

P-2-116-117