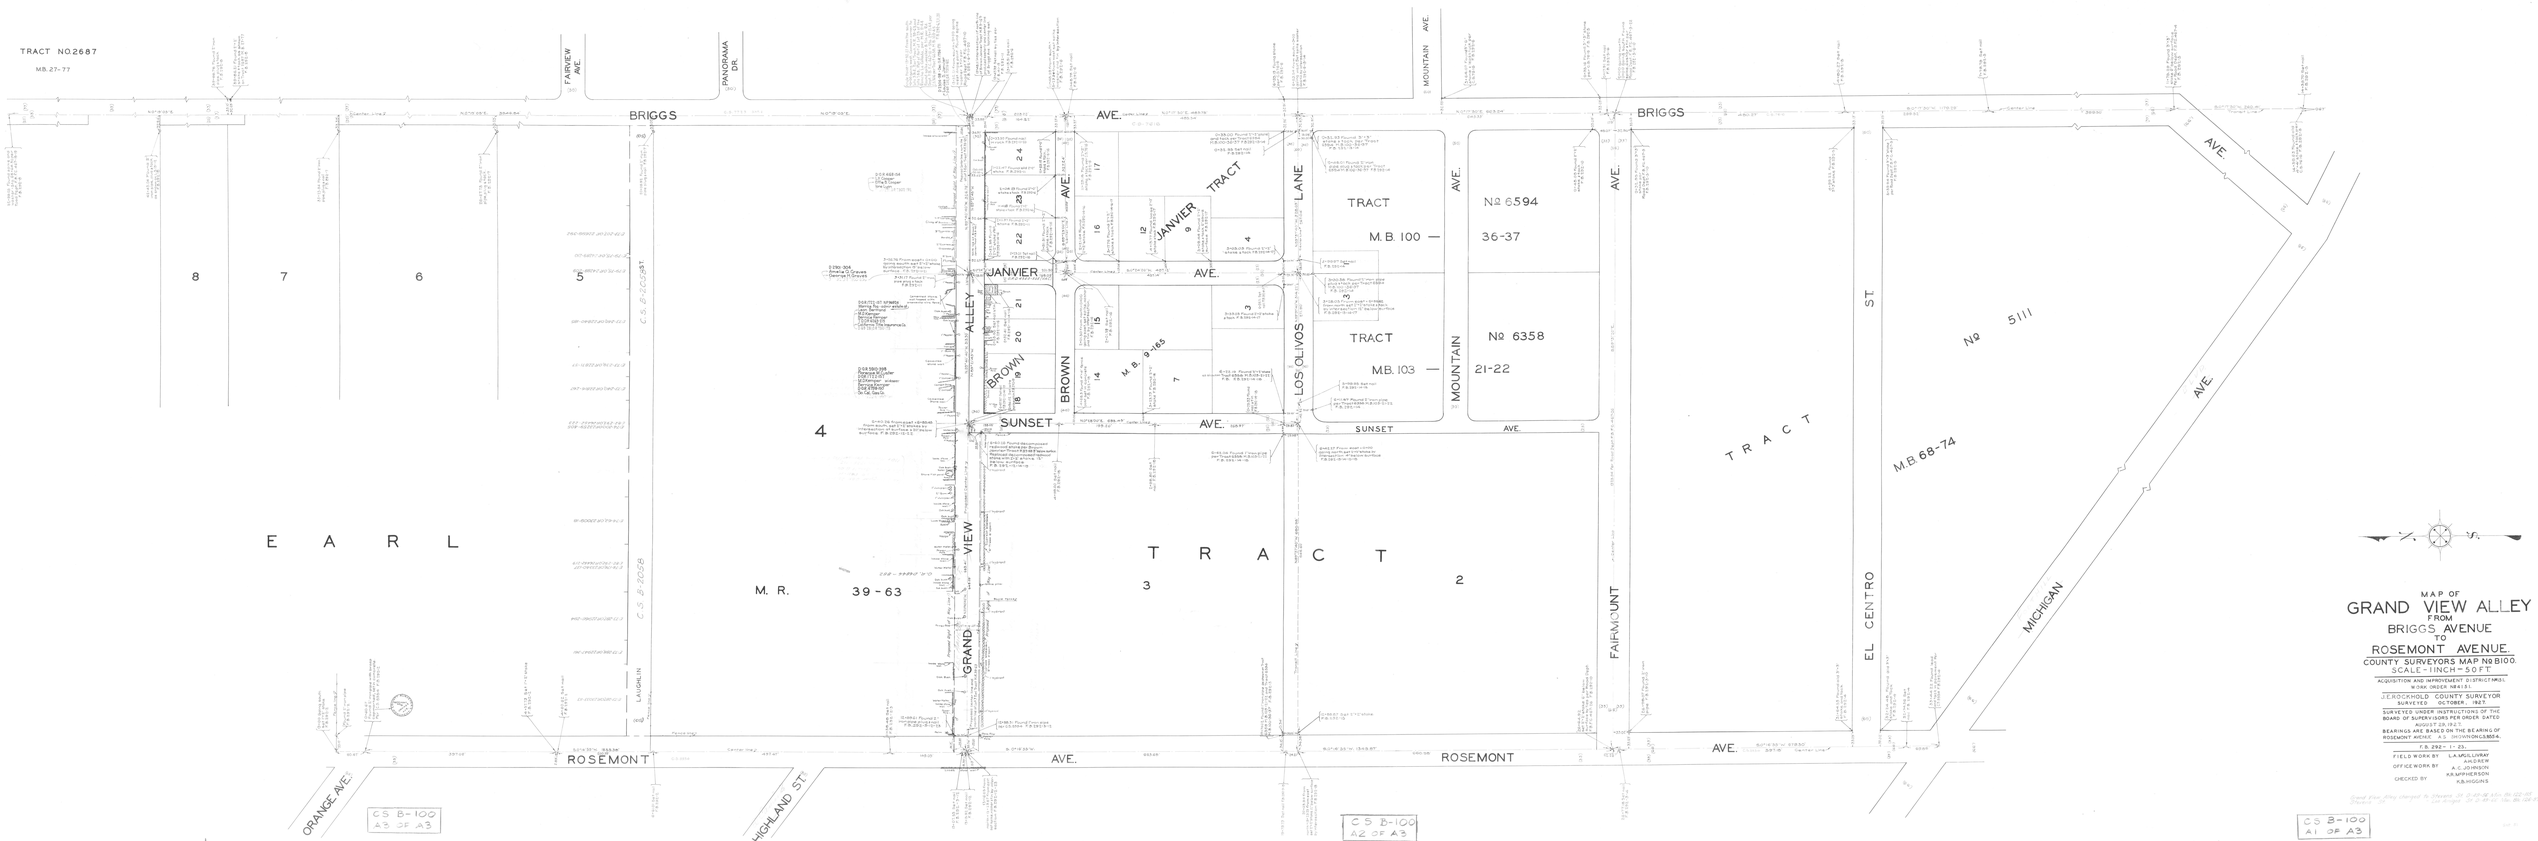

MAP OF
GRAND VIEW ALLEY
FROM
BRIGGS AVENUE
TO
ROSEMONT AVENUE
COUNTY SURVEYORS MAP No B100.
SCALE - 1 INCH = 50 FT.

ACQUISITION AND IMPROVEMENT DISTRICT M&S.
WORK ORDER 184151.

J.E. ROCKHOLD COUNTY SURVEYOR
SURVEYED OCTOBER, 1927.

SURVEYED UNDER INSTRUCTIONS OF THE BOARD OF SUPERVISORS PER ORDER DATED AUGUST 28, 1923.

BEARINGS ARE BASED ON THE BEARING OF ROSEMONT AVENUE AS SHOWN ON C.S. B100-A.

F.B. 292 - 1 - 23.

FIELD WORK BY	L.A. MULVANY AND DREW
OFFICE WORK BY	A.E. JOHNSON
CHECKED BY	R.R. MPHERSON, R.B. HIGGINS

Grand View Alley changed to Vincent 1st Ave. 4th St. 1st Ave. Vincent Ave.