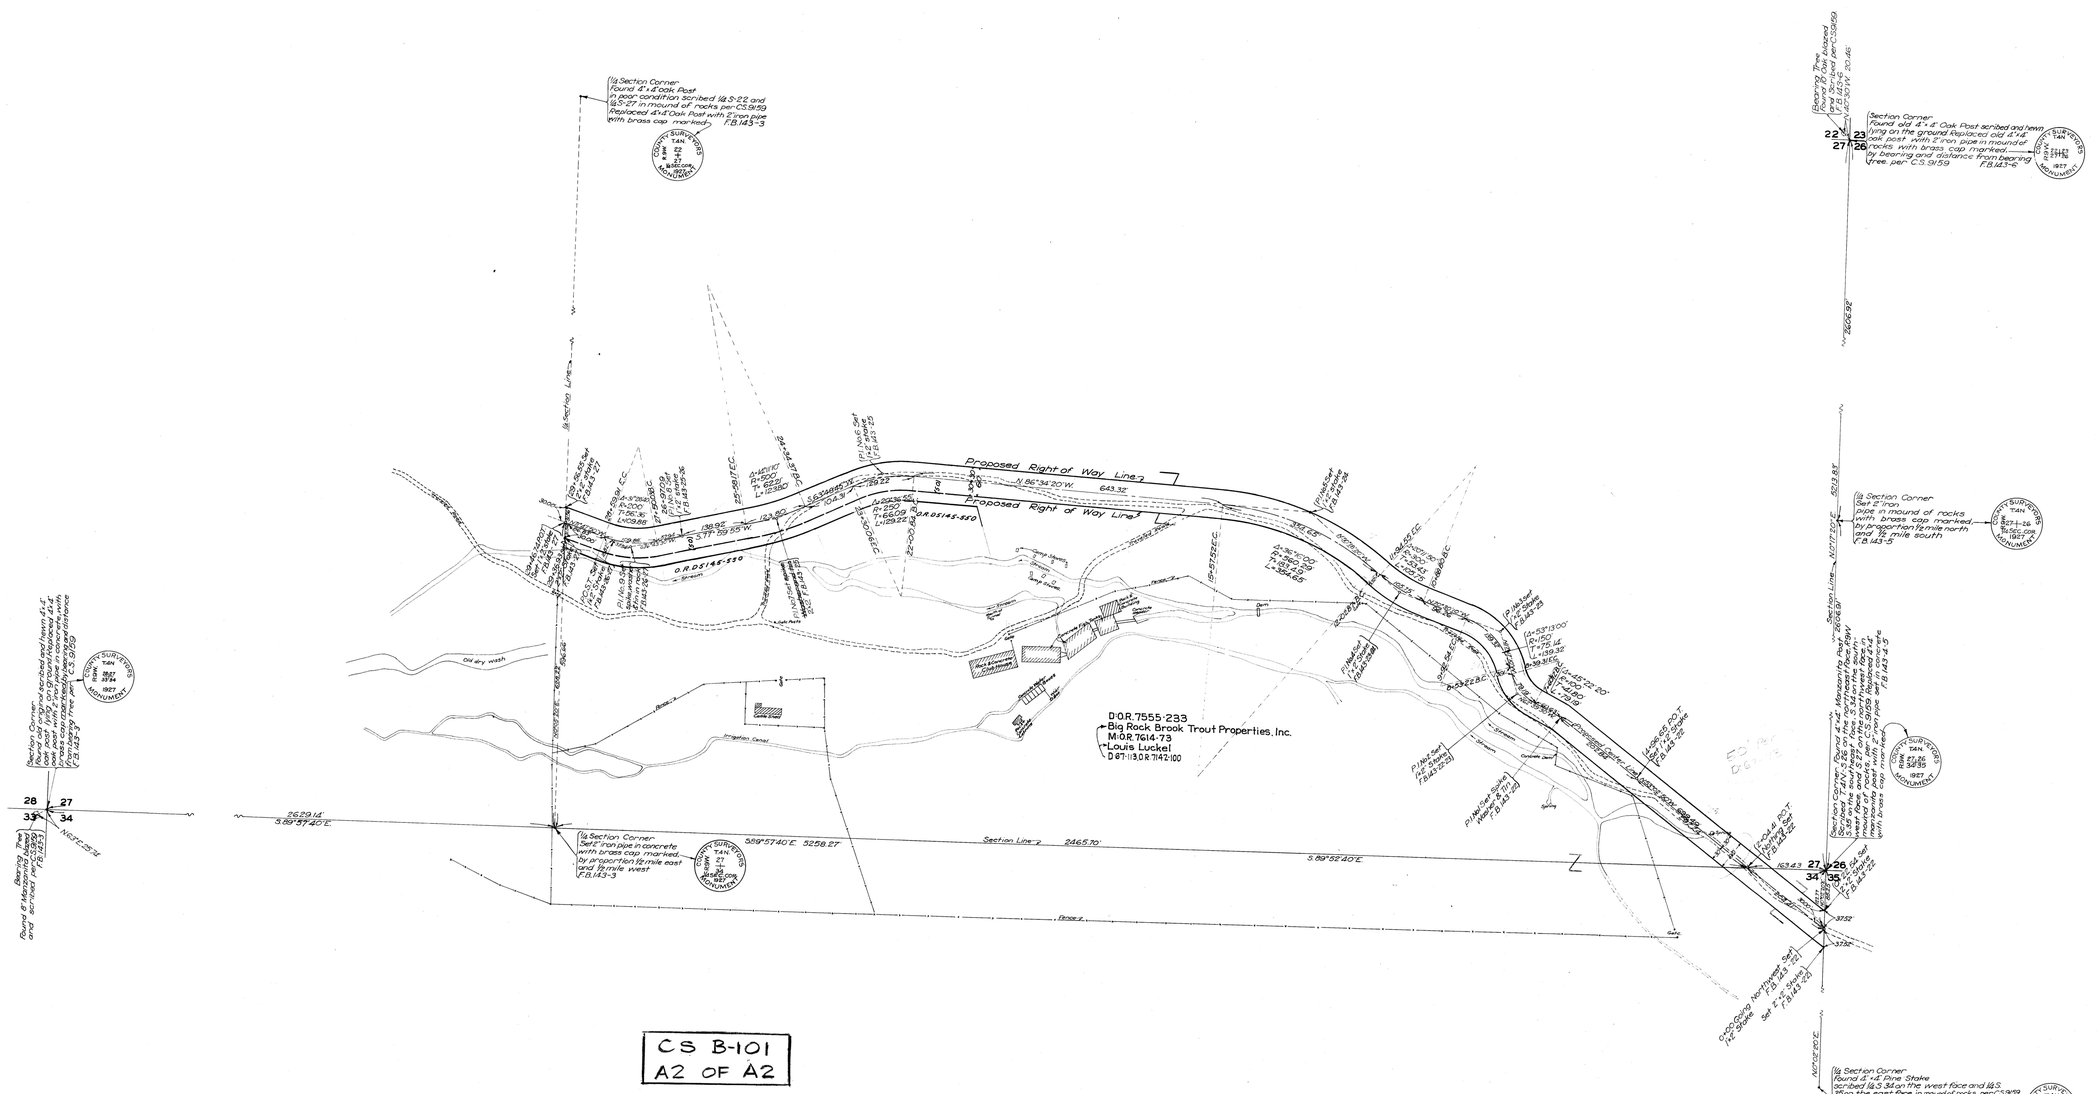
Section Corner Found old 4"x4" Oak Post scribed and hewn lying on the ground Replaced old 4"x4" oak post with 2" iron pipe in mound of rocks, with brass cap marked- by bearing and distance from bearing tree, per C.S. 9159 F.B.143-6
Bearing Tree Found 8" Oak blazed per C.S. 9159
2665.92'
1/4 Section Corner Set 2" iron pipe in mound of rocks with brass cap marked- by proportion 1/2 mile north and 1/2 mile south F.B.143-5
Section Line
N.01°12'05"E.
1/4 Section Corner Found 4"x4" Pine Stake scribed 1/4 S. 34 on the west face and 1/4 S. 35 on the east face in mound of rocks per C.S. 9159 Replaced 4"x4" Pine Stake with 2" iron pipe set in concrete with brass cap marked- F.B.143-4
Proposed Right of Way Line
N.86°34'20"W. 643.32
Section Line
Oil dry wash
Irrigation Canal
D.O.R. 7555-233
Big Rock Brook Trout Properties, Inc.
M.O.R. 7614-73
Louis Luckel
D.87-113, O.R. 7142-100
Fence
Gate
Spring
Section Line
1/4 Section Corner Set 2" iron pipe in concrete with brass cap marked- by proportion 1/2 mile east and 1/2 mile west F.B.143-3
S.89°57'40"E. 5258.27
Section Line 2465.70
S.89°52'40"E.
