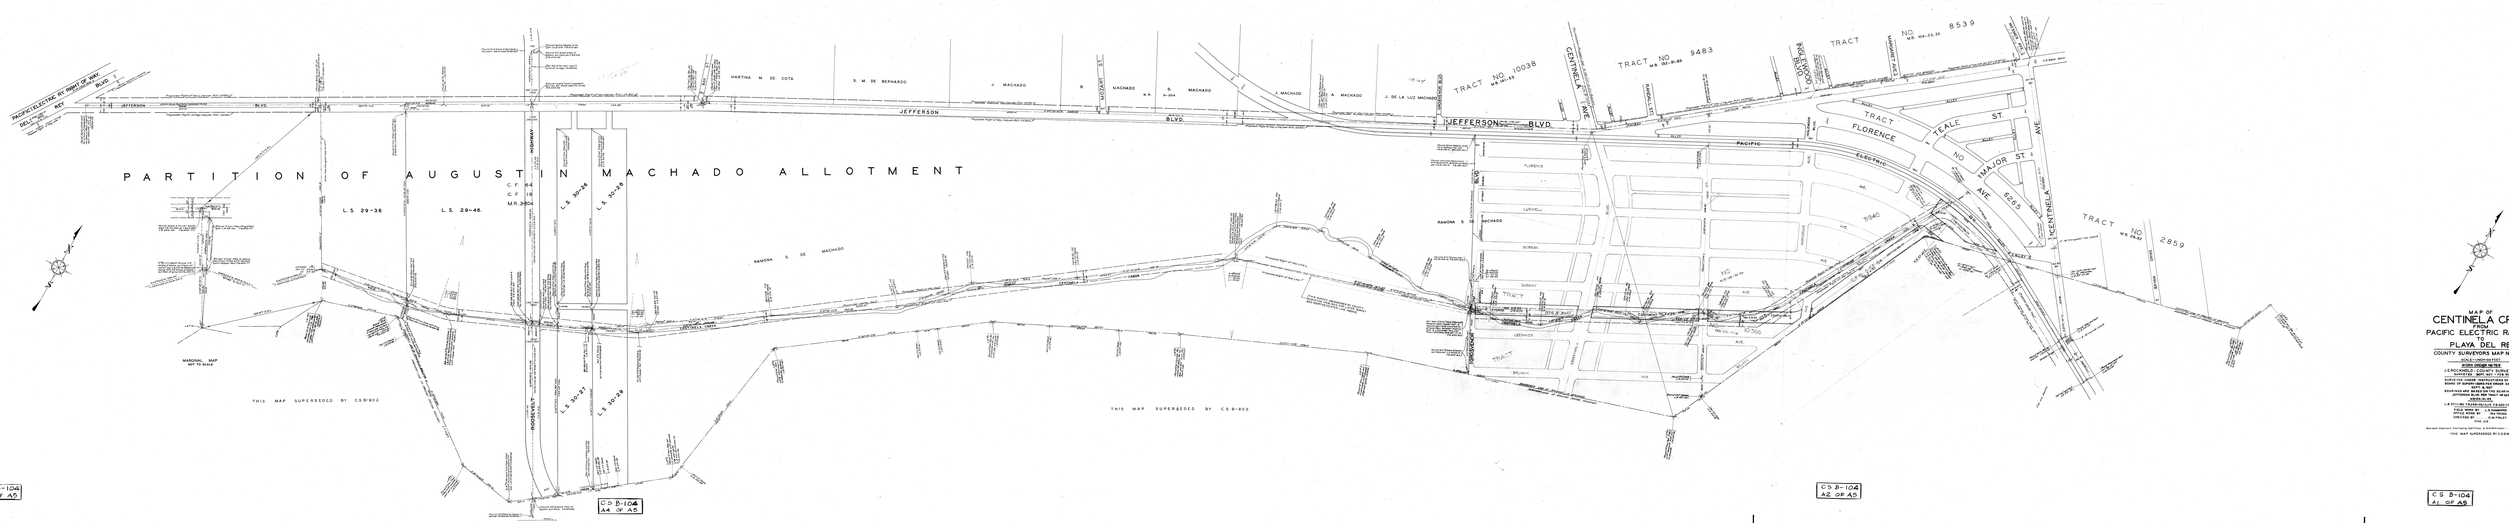


C.S. 2-104
A5 OF A5

C.S. B-104
A4 OF A5

C.S. B-104
A2 OF A5

C.S. B-104
A1 OF A5

MAP OF
# CENTINELA CREEK
FROM
PACIFIC ELECTRIC RAILWAY
TO
PLAYA DEL REY
COUNTY SURVEYOR'S MAP NO. B-104

SCALE 1 INCH = 100 FEET

BOOK 2 DEED RECORDS

J. E. ROCHESTER, COUNTY SURVEYOR
SURVEYED, MAY, 1917 - JUNE 1919
SURVEYED UNDER INSPECTIONS OF TILE
ENGINEERING & SURVEYING CORP.
MAY 6 1920
REVISED AND ADDED TO BEARING OF
JEFFERSON BLVD PER TRACT MAPS
JUNE 1923

U.S. STATIONS TRIANGULATION, 1918 AND 1928
FIELD WORK BY T.S. HAMMOND
DRAWN BY J.M. PHILLIPS
CHECKED BY J.M. PHILLIPS
1928

Revised Highway Plan being Drafted, J. E. Rochester — May 31, 1928.
THIS MAP SUPERSEDED BY C.S. B-903