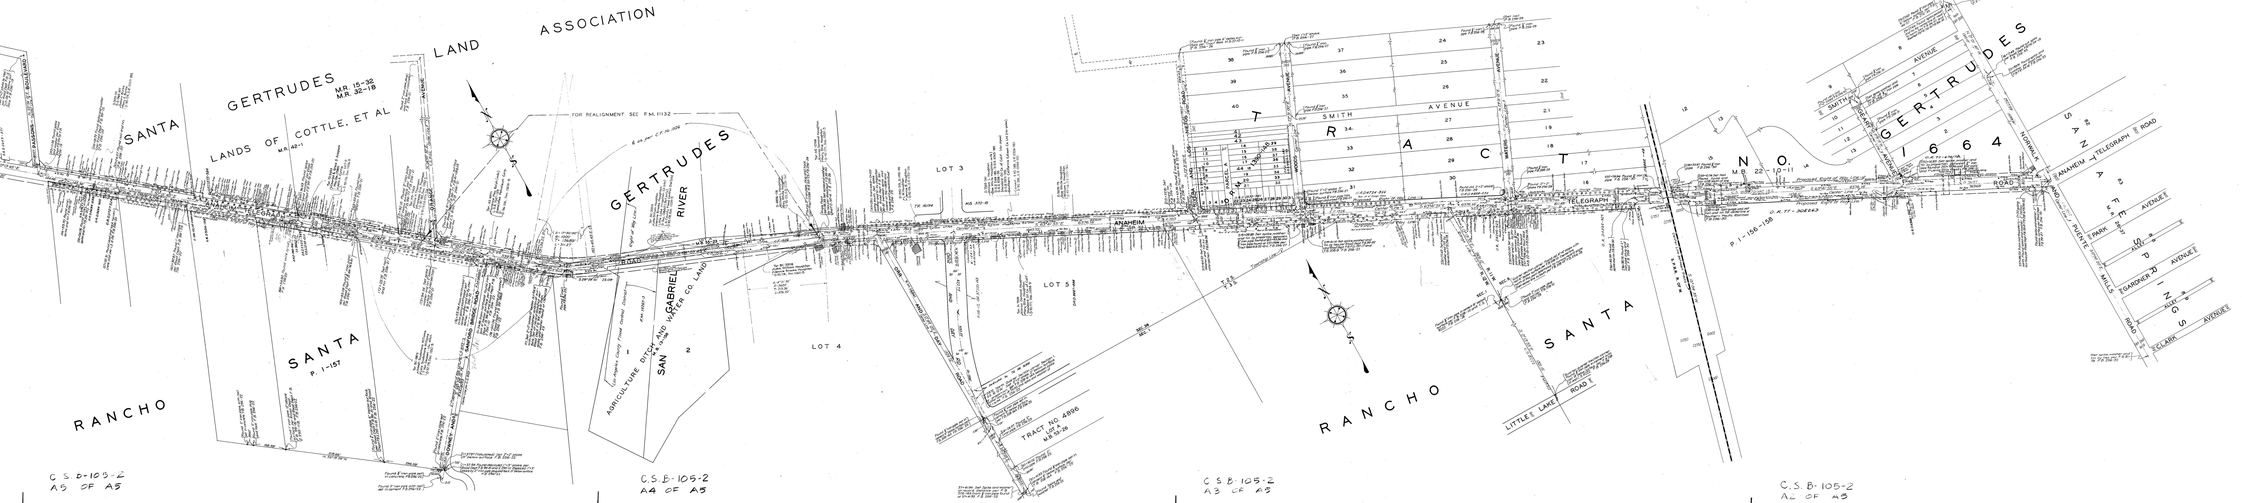

C.S. B-105-2
A5 OF A5

C.S. B-105-2
A4 OF A5

C.S. B-105-2
A3 OF A5

C.S. B-105-2
A2 OF A5

C.S. B-105-2
A1 OF A5

MAP OF

ANAHEIM TELEGRAPH ROAD

FROM

A.T. & S.F. RAILWAY

TO

NORWALK AND PUENTE MILLS ROAD

COUNTY SURVEYORS MAP NO B 105

SHEET 2 OF 2 SHEETS

SCALE: 1 INCH = 100 FT.

ACQUISITION AND IMPROVEMENT DISTRICT M22

WORK ORDER M4022

J.E. ROCHHOLD - COUNTY SURVEYOR

SURVEYED JAN. 19 AUG. 1947

SURVEYED UNDER INSTRUCTIONS OF THE BOARD OF SUPERVISORS MINUTE ORDER DATED SEPT. 15, 1936

BEARINGS ARE BASED ON THE BEARING OF ANAHEIM TELEGRAPH ROAD PER C.S.B105

F.B. 258 - 4

FIELD WORK BY: C.V. CRUMLEY
A.A. KIESER

OFFICE WORK BY: J.F. HODGIN

CHECKED BY: KARP PEARSON

COPYRIGHT 1947 COUNTY OF LOS ANGELES
REPRODUCTION PROHIBITED WITHOUT WRITTEN PERMISSION
COPYRIGHT 1947 COUNTY OF LOS ANGELES
REPRODUCTION PROHIBITED WITHOUT WRITTEN PERMISSION