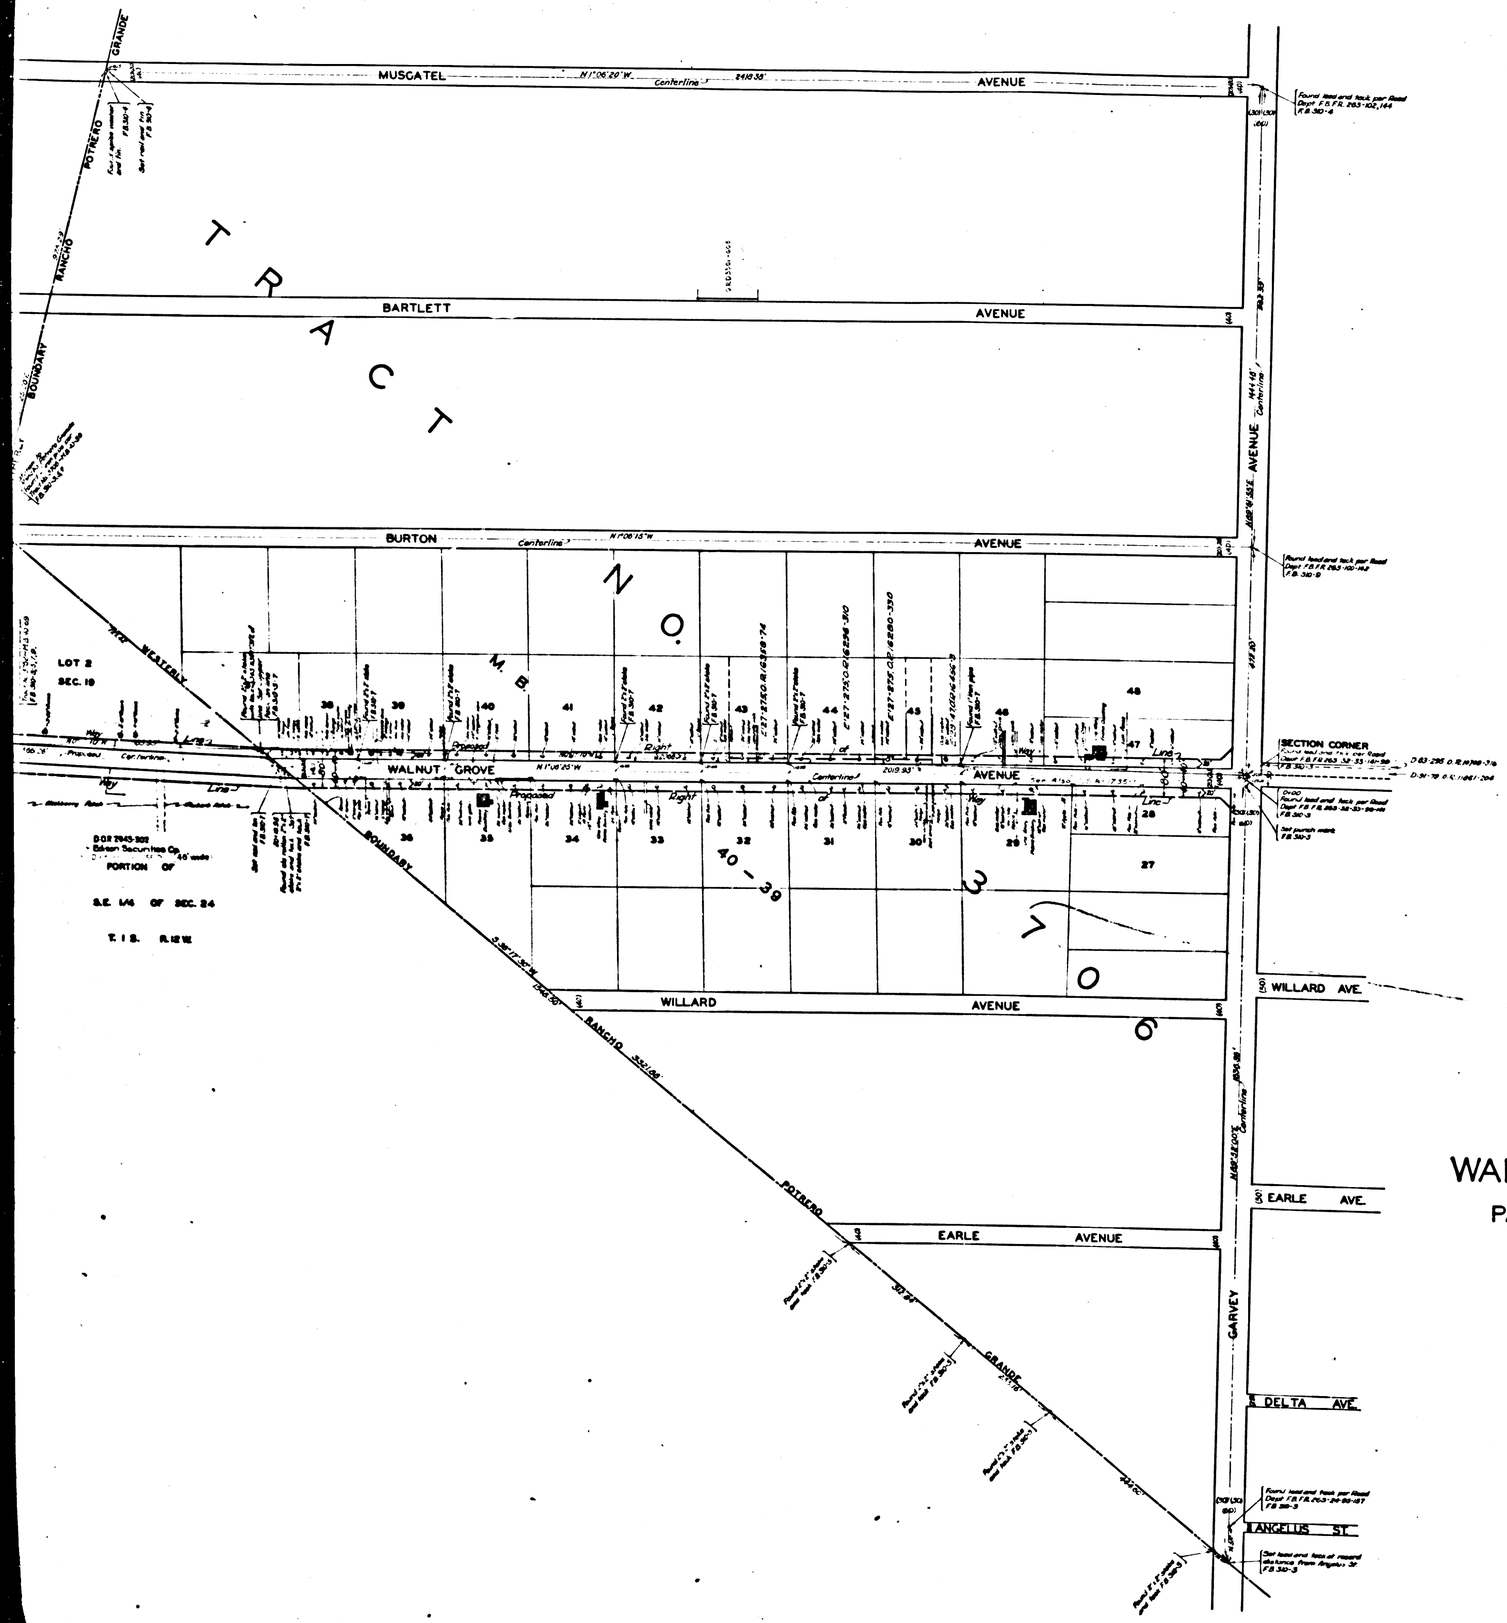

MAP OF
WALNUT GROVE AVENUE
FROM
PACIFIC ELECTRIC RAILWAY
TO
GARVEY AVENUE

COUNTY SURVEYORS MAP № B-106
SCALE - 1 INCH = 100 FT.

ACQUISITION AND IMPROVEMENT DISTRICT № 162
WORK ORDER № 4162

J.E. ROCKHOLD COUNTY SURVEYOR
SURVEYED OCT-DEC. 1927

SURVEYED UNDER INSTRUCTIONS OF THE BOARD OF SUPERVISORS PER ORDER DATED OCT. 3 1927

BEARINGS ARE BASED ON THE BEARING OF WESTERLY BOUNDARY OF RANCHO POTRERO GRANDE PER TRACT NO. 3706 - M.B. 40-39

F.B. 310 - 1 - 22

FIELD WORK BY A.E. SVENSON
OFFICE WORK BY O.L. PACK
CHECKED BY R.W. STEWART

CSB 106
A1 OF A2

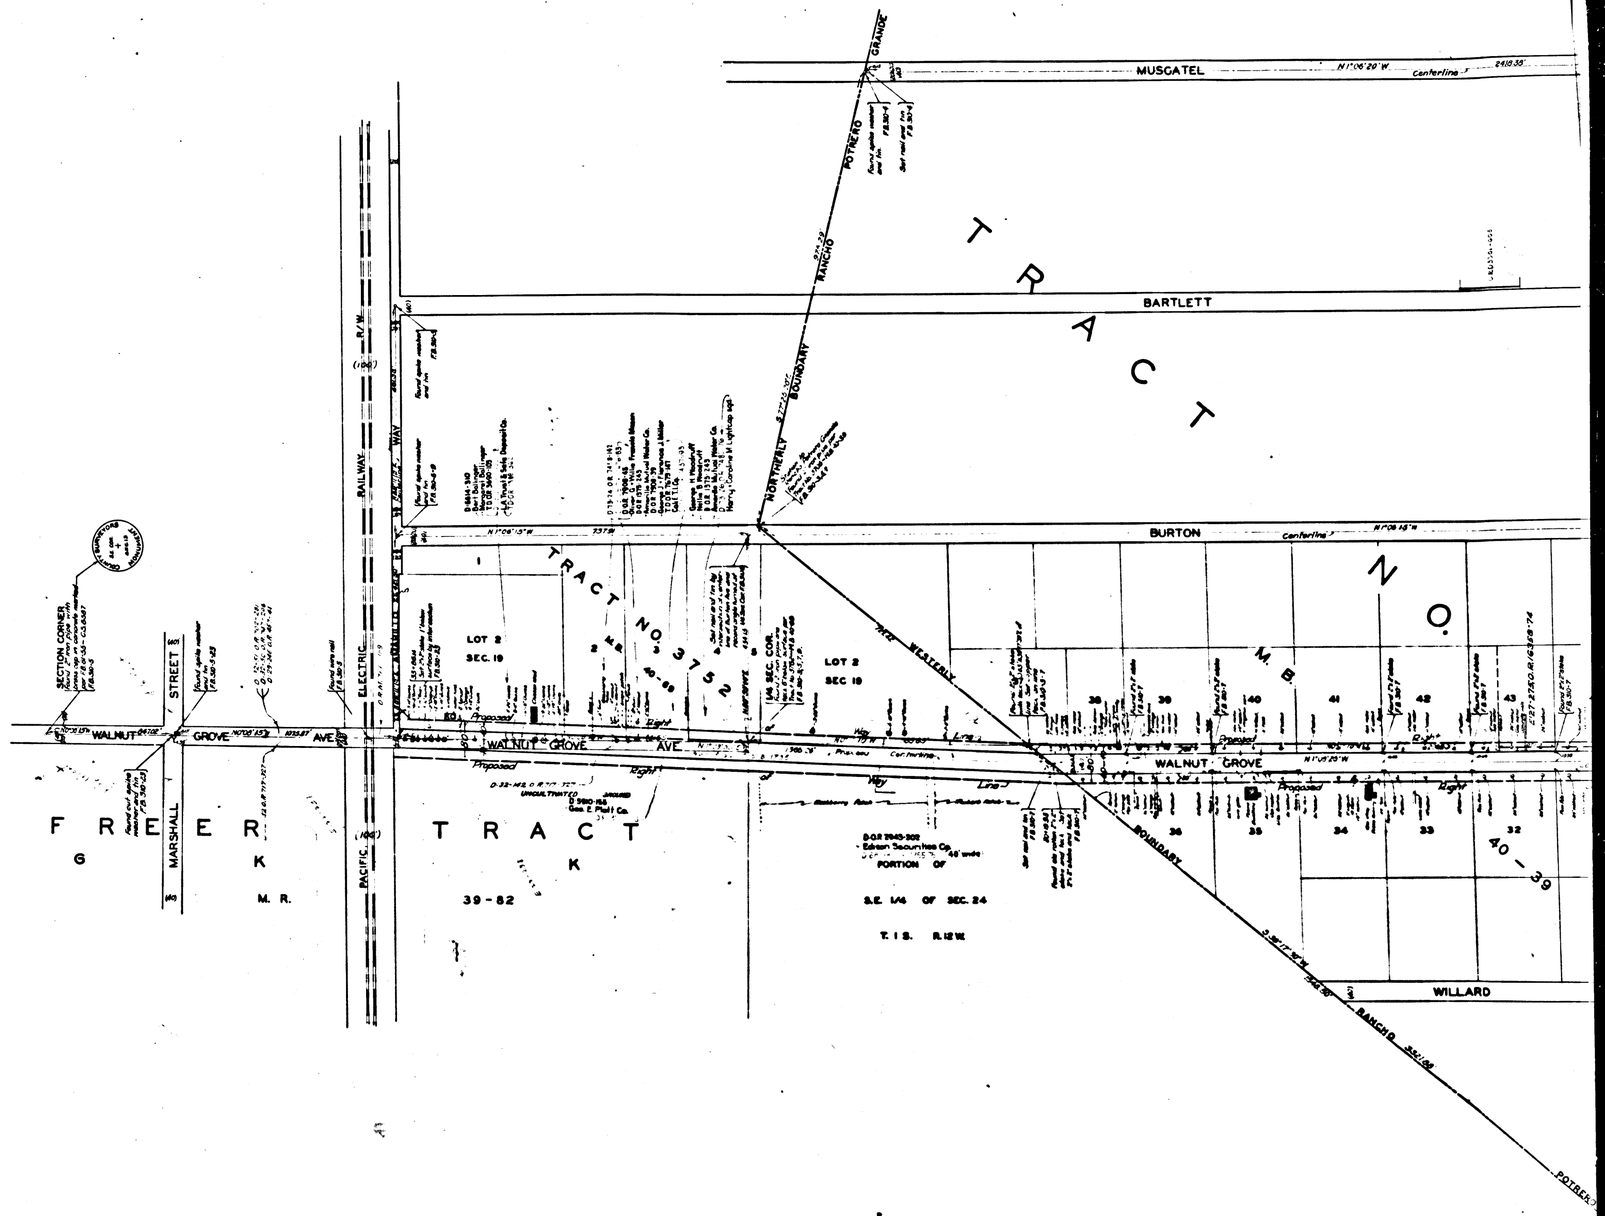

CSB 106
A2 OF A2