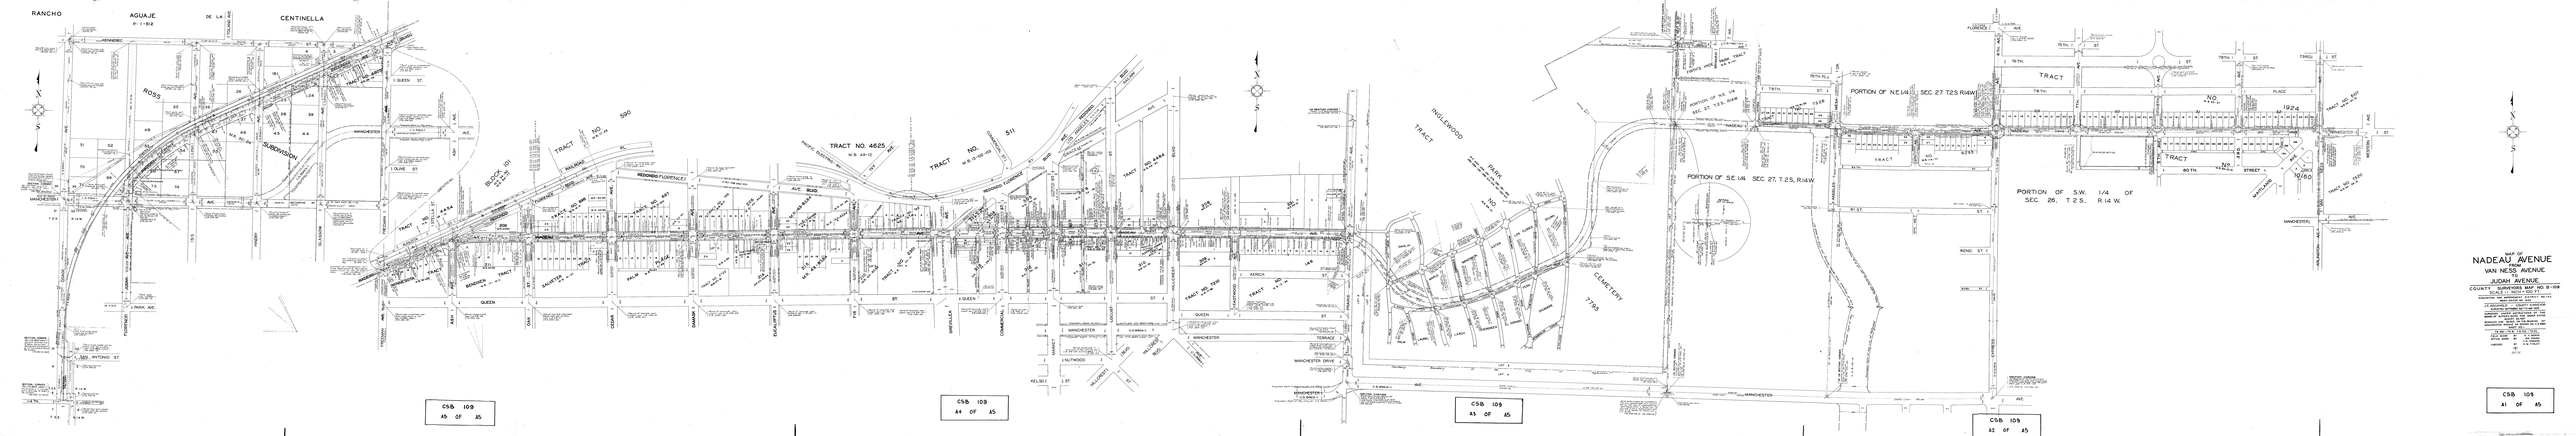
RANCHO AGUAJE DE LA CENTINELLA
ROSS SUBDIVISION
TRACT NO. 590
TRACT NO. 4625
TRACT NO. 511
INGLEWOOD PARK TRACT
PORTION OF NE 1/4 SEC. 27, T.2S, R.14W.
PORTION OF SE 1/4 SEC. 27, T.2S, R.14W.
PORTION OF S.W. 1/4 OF SEC. 26, T.2S., R.14 W.
CEMETERY
CSB 109 A5 OF A5
CSB 109 A4 OF A5
CSB 109 A3 OF A5
CSB 109 A2 OF A5
CSB 109 A1 OF A5
PART OF NADEAU AVENUE FROM VAN NESS AVENUE TO JUDAH AVENUE
COUNTY SURVEY MAP NO. 8-109