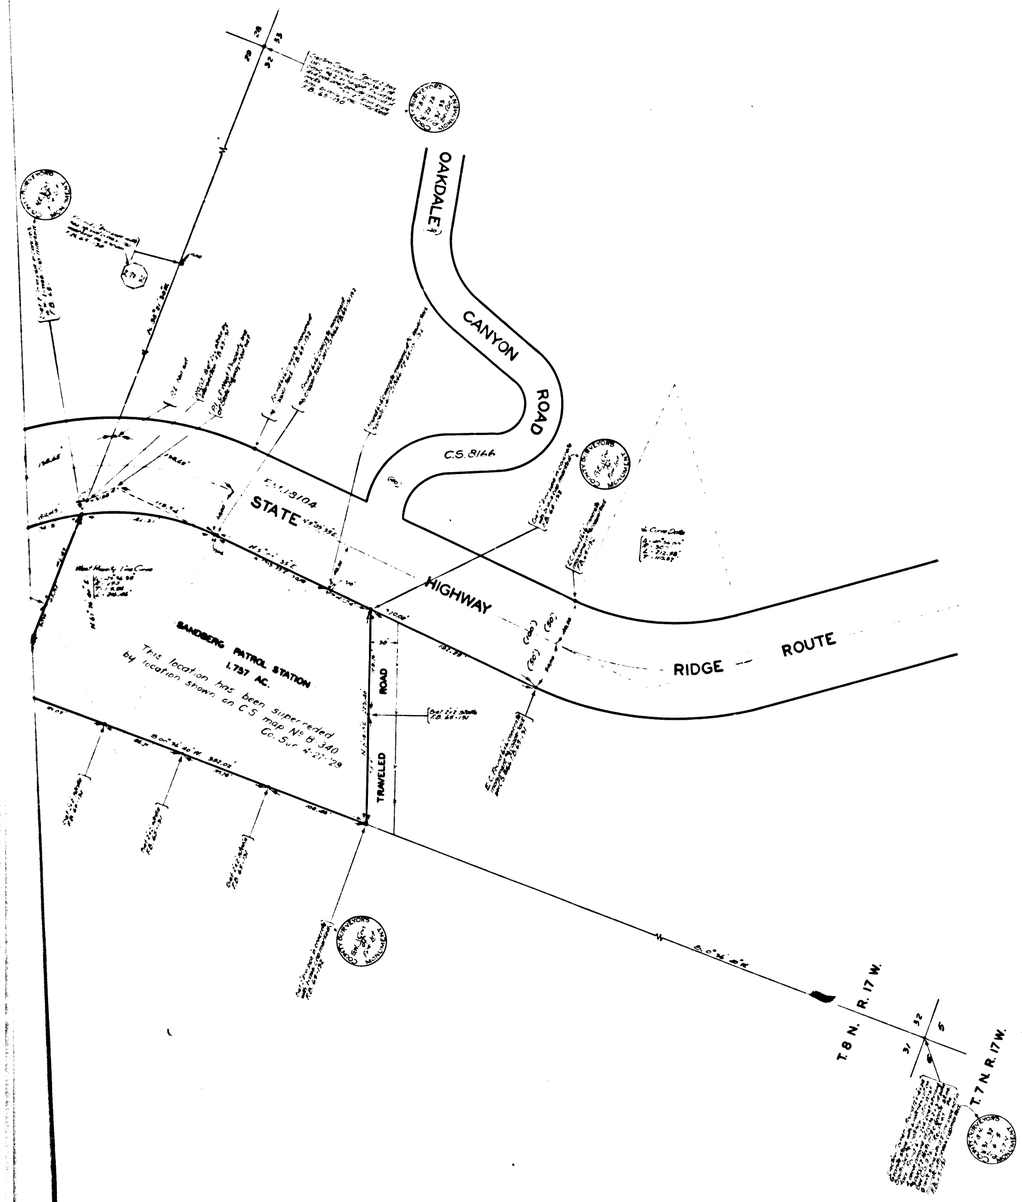

CSB- 125

A2 OF A2

MAP OF

SANDBERG PATROL STATION

IN

SEC. 32.- T. 8. N. - R. 17 W - S.B.B.M.

COUNTY SURVEYORS MAP NO. B125

SCALE - 1 INCH = 50 FT.

WORK ORDER NO. 774

J.E. ROCKHOLD - COUNTY SURVEYOR

SURVEYED DECEMBER 1927

BEARINGS ARE BASED ON THE BEARING OF CALIFORNIA STATE HIGHWAY PER C.S. 8003 SHT. 4 F.B. 65-129-132 INCL.

FIELD WORK	BY	W. M. HOLMES
OFFICE WORK	BY	W. H. BLACKMER
" "	BY	F. ASHTON
CHECKED	BY	D. M. FINLEY

CSB- 125

A1 OF A2

A-2.

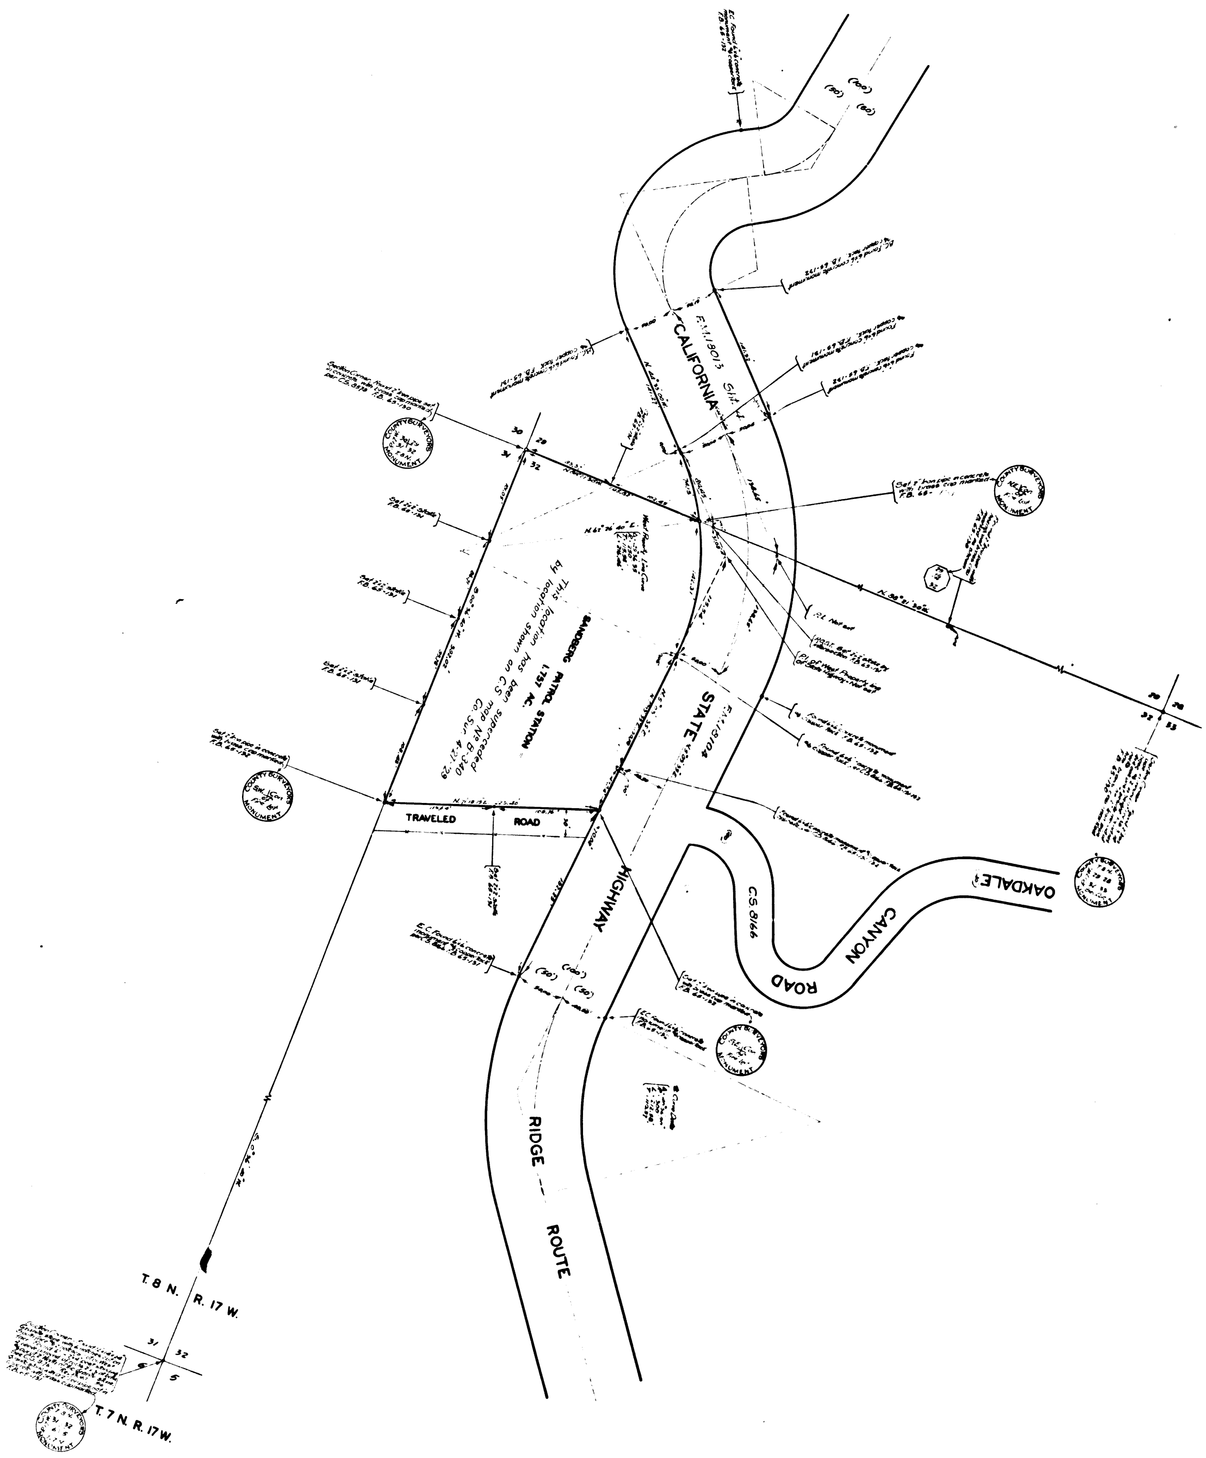

CSB-125
A2 OF A2