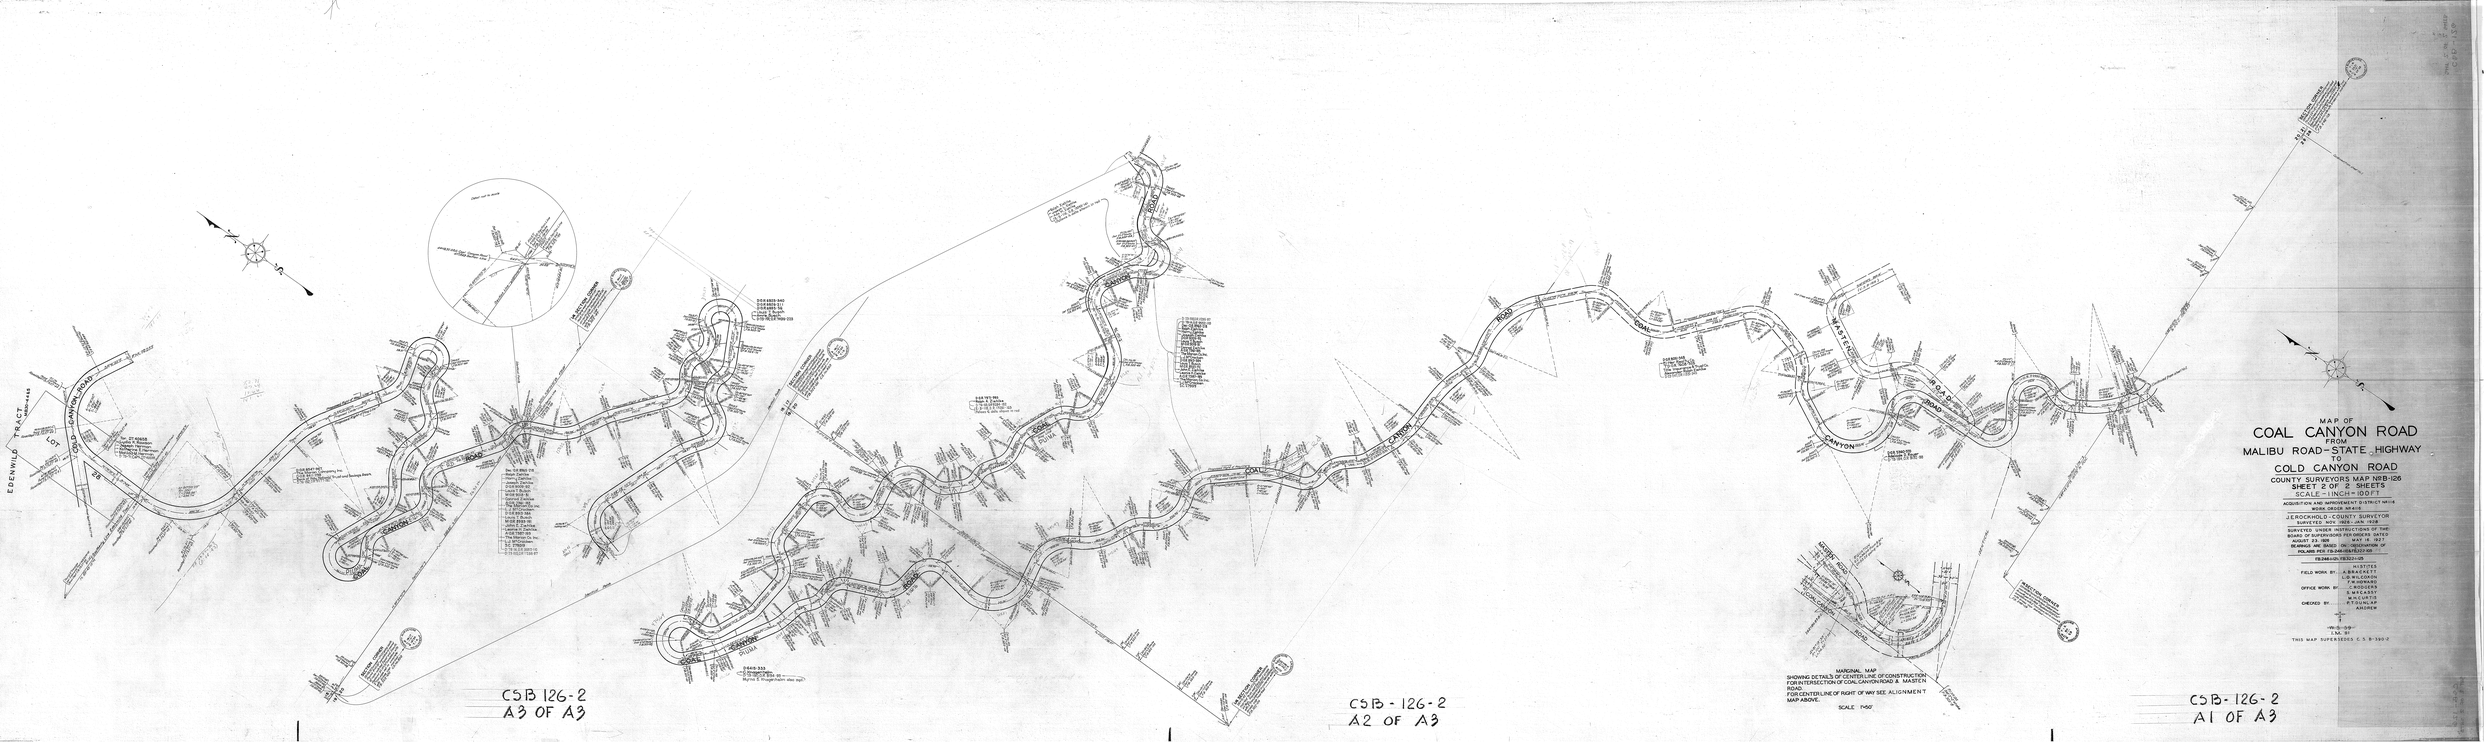
MAP OF
COAL CANYON ROAD
FROM
MALIBU ROAD-STATE HIGHWAY
TO
COLD CANYON ROAD
COUNTY SURVEYORS MAP No 8B-126
SHEET 2 OF 2 SHEETS
SCALE - 1 INCH = 100 FT
ACQUISITION AND IMPROVEMENT DISTRICT No 116
WORK ORDER No 4-6
J. E. ROCKHOLD - COUNTY SURVEYOR
SURVEYED NOV. 1926 - JAN. 1928
SURVEYED UNDER INSTRUCTIONS OF THE BOARD OF SUPERVISORS PER ORDERS DATED AUGUST 23, 1926 - MAY 16, 1927
BEARINGS ARE BASED ON ORIGINATION OF POLARIS PER FD-246-1926/FD-227-1928
FD-246-1926/FD-227-1928
HISTORY
FIELD WORK BY: A. B. BACKETT
L. D. WILCOXON
F. W. HOWARD
OFFICE WORK BY: C. RODGERS
E. McCASEY
W. H. CURTIS
R. T. DUNLAP
A. HOREW
CHECKED BY:
1-16-29-09
EAL 91
THIS MAP SUPERSEDES C.S. B-399-2
MARGINAL MAP
SHOWING DETAILS OF CENTERLINE OF CONSTRUCTION FOR INTERSECTION OF COAL CANYON ROAD & MASTEN ROAD.
FOR CENTERLINE OF RIGHT OF WAY SEE ALIGNMENT MAP ABOVE.
SCALE 1"=50'
CSB 126-2
A3 OF A3
CSB - 126-2
A2 OF A3
CSB - 126-2
A1 OF A3
EDENWILD TRACT
COLD CANYON ROAD
COAL CANYON ROAD
MASTEN ROAD
PUMA
CANYON
ROAD
LOT 28