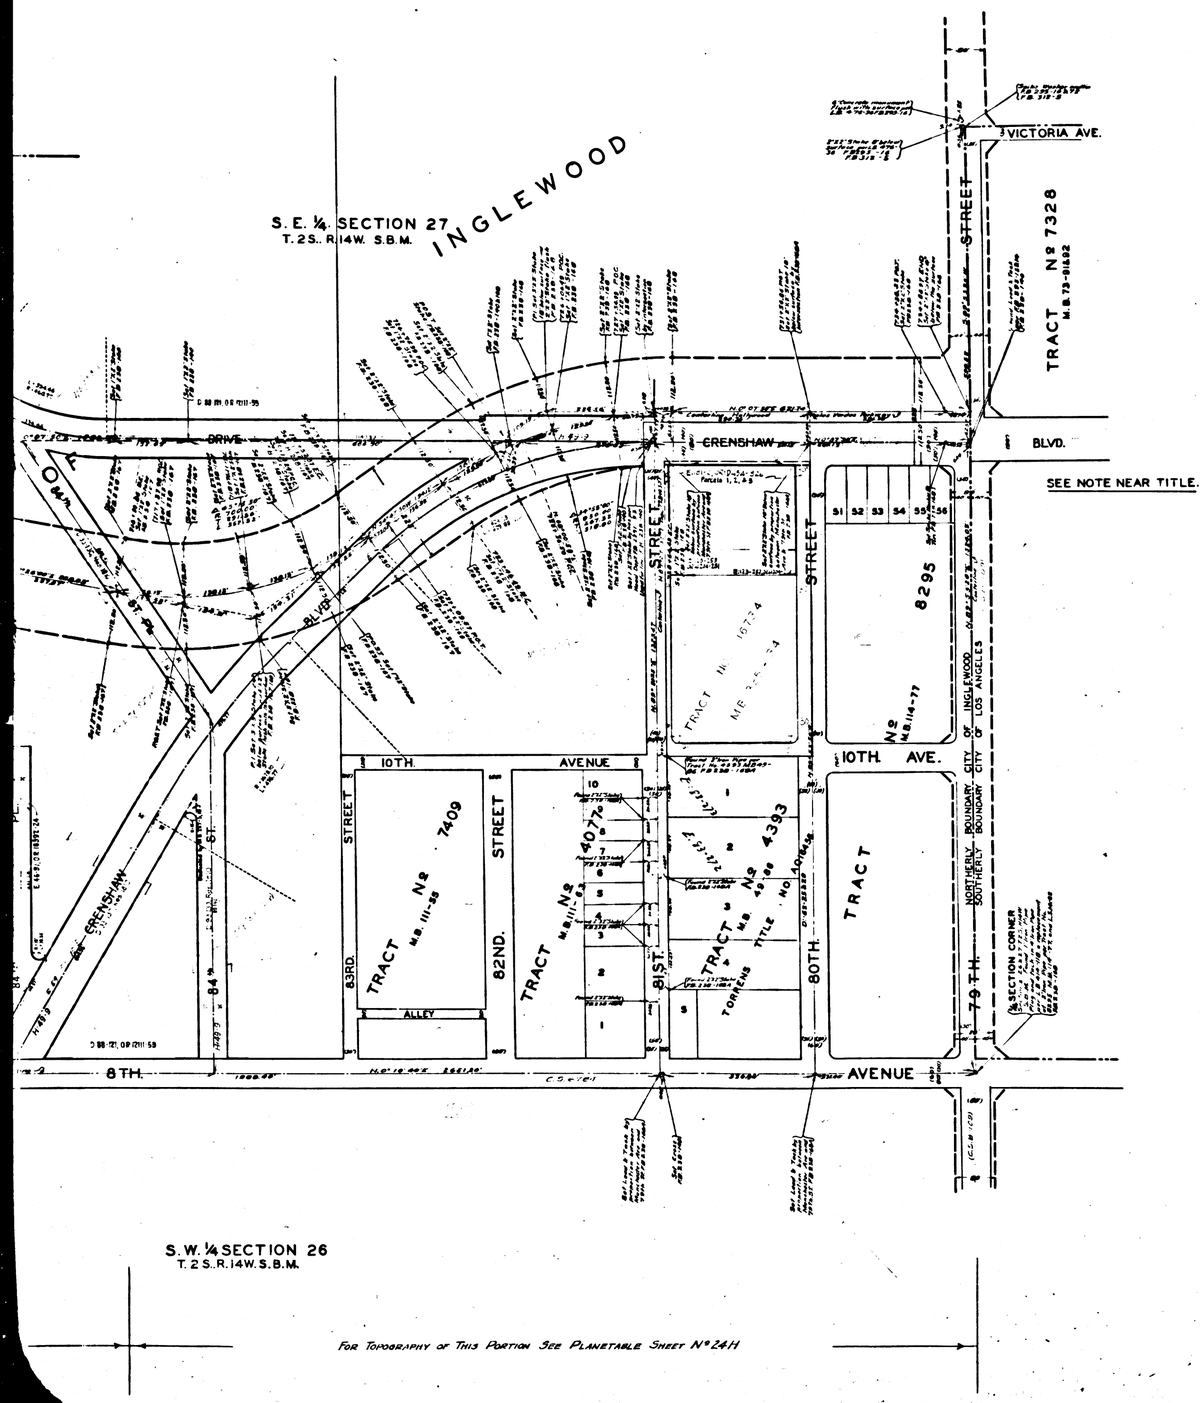

MAP OF

HOLLYWOOD PALOS VERDES PARKWAY

FROM

PASEO DEL CAMPO

TO

SEVENTY NINTH STREET

COUNTY SURVEYORS MAP Nº B-131

SHEET Nº 6 OF 6 SHEETS

SCALE - 1 INCH = 100 FT.

ACQUISITION AND IMPROVEMENT DISTRICT Nº 15
WORK ORDER Nº 4015

J. E. ROCKHOLD - COUNTY SURVEYOR
SURVEYED MAY 1926 TO JUNE 1928

SURVEYED UNDER INSTRUCTIONS OF THE BOARD OF SUPERVISORS PER ORDER DATED JAN. 23 1928

BEARINGS ARE BASED ON THE BEARING OF CYPRESS AVE. AS SHOWN ON C.S. 8864 SHT. 1.

F. B. 125 - 47
F. B. 238 - 237 0168

FIELD WORK BY. . . J.D. BOYER
OFFICE WORK BY. . . H.E. CLYNE
CHECKED BY. . . W.H. BLACKMER

Sht 24

NOTE

HOLLYWOOD PALOS VERDES PARKWAY, BETWEEN MADRONA AVENUE AND 79TH STRET, AS SHOWN ON SHEETS 2 TO 6 INCLUSIVE OF THIS MAP, IS NOT INCLUDED IN THE MASTER PLAN OF HIGHWAYS ADOPTED FEB. 27TH, 1940.

CSB-131-6
A1 OF A4

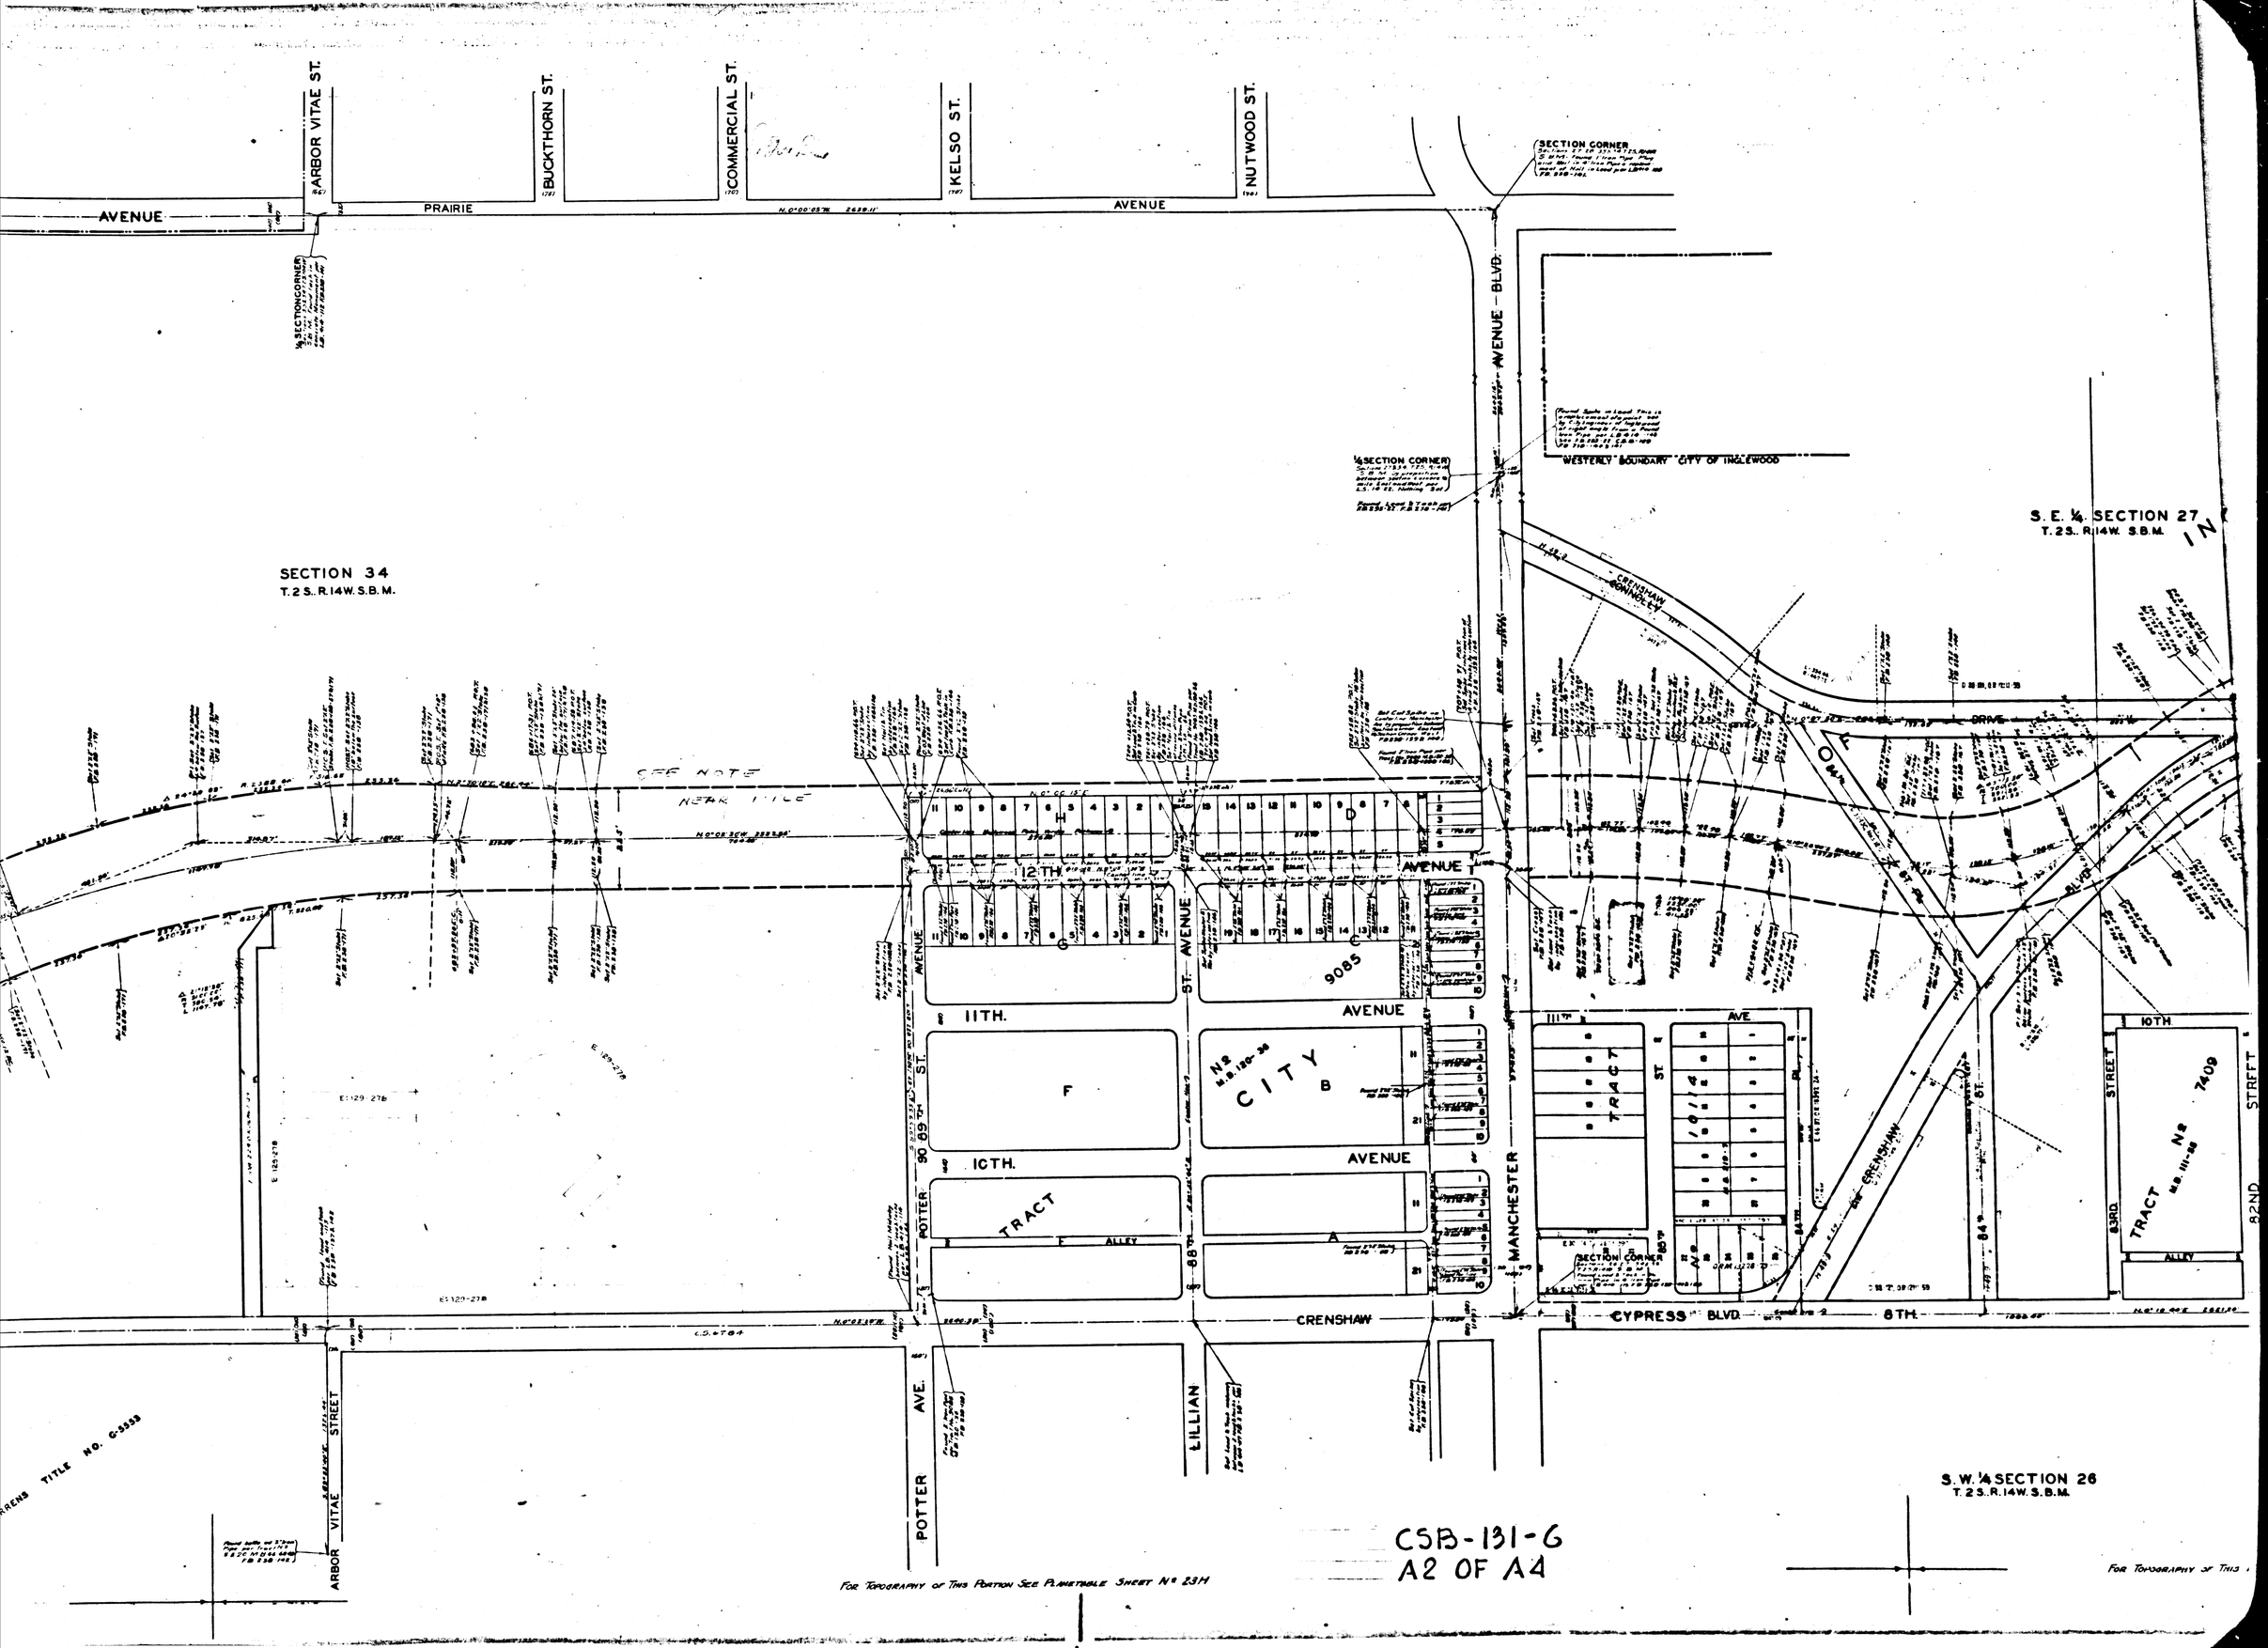

CSB-131-6
A2 OF A4

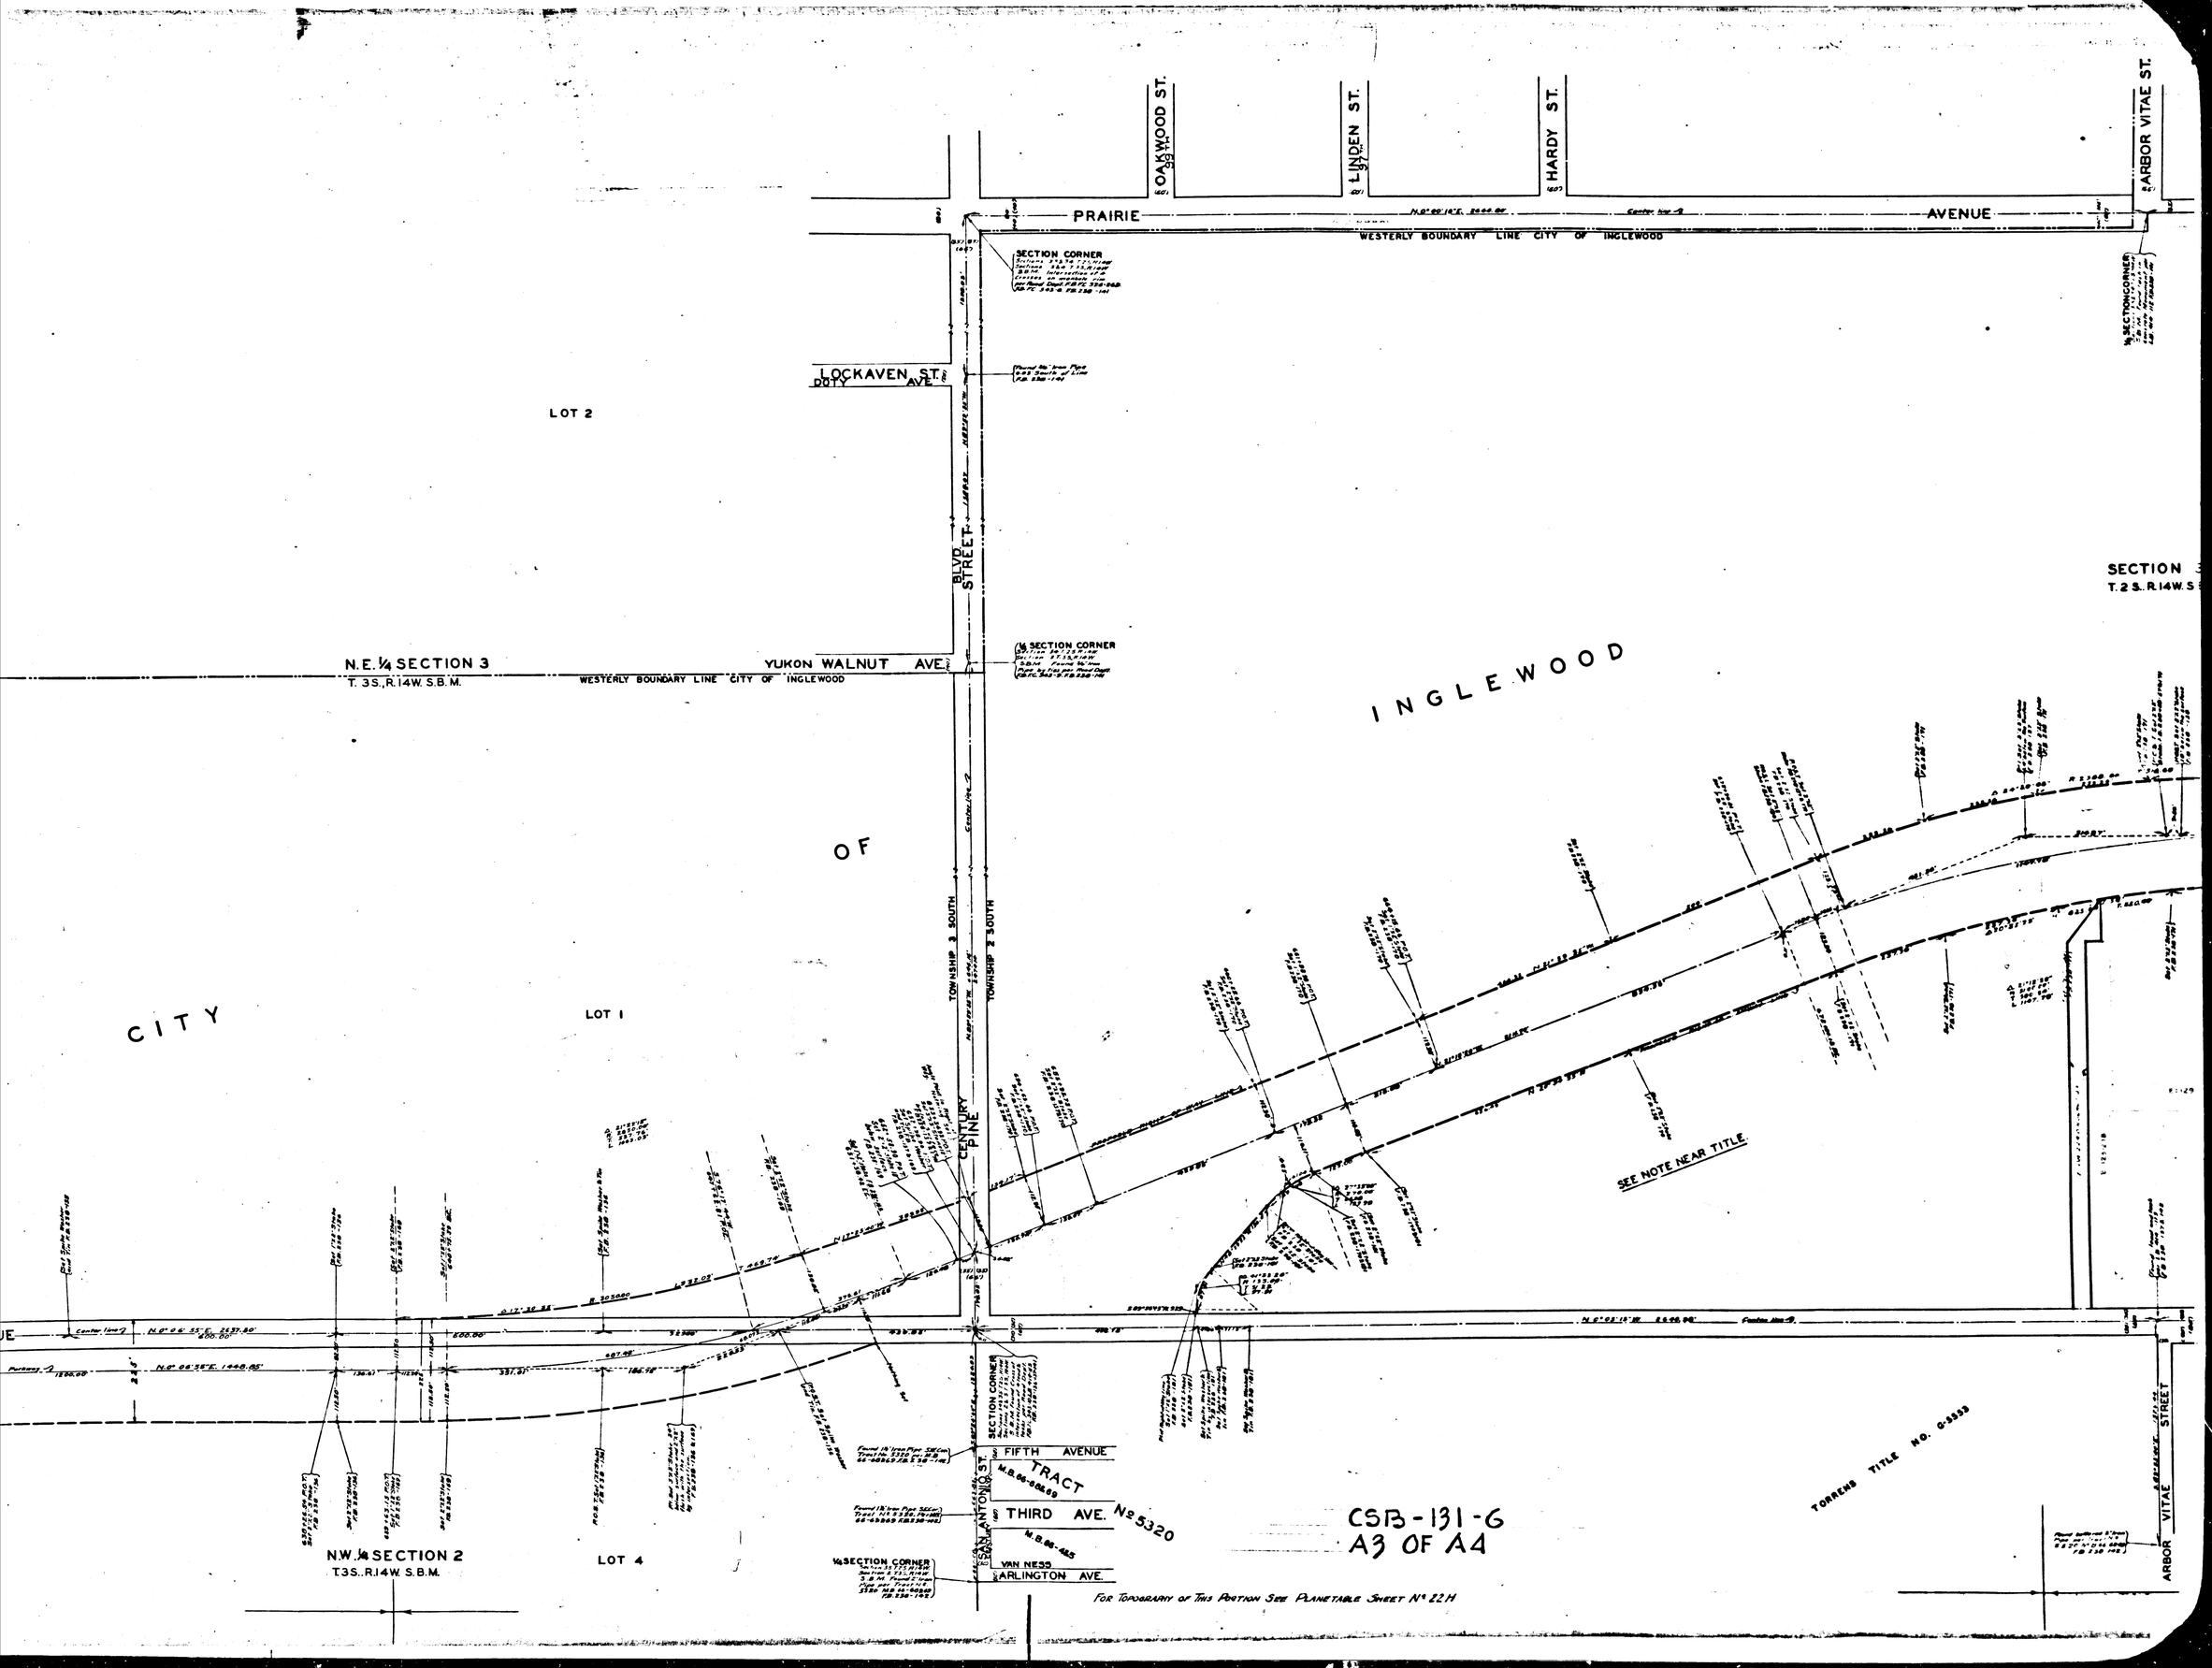

OAKWOOD ST.
LINDEN ST.
HARDY ST.
ARBOR VITAE ST.
PRAIRIE
AVENUE
WESTERLY BOUNDARY LINE CITY OF INGLEWOOD
SECTION CORNER
LOCKAVEN ST.
DOTY AVE.
LOT 2
BLVD.
STREET
SECTION 3
T. 2 S., R. 14 W. S.
N.E. 1/4 SECTION 3
T. 3 S., R. 14 W. S.B.M.
YUKON WALNUT AVE.
WESTERLY BOUNDARY LINE CITY OF INGLEWOOD
1/4 SECTION CORNER
INGLEWOOD
OF
CITY
LOT 1
TOWNSHIP 3 SOUTH
TOWNSHIP 2 SOUTH
CENTURY PINE
SEE NOTE NEAR TITLE
SECTION CORNER
FIFTH AVENUE
TRACT
M.B. 66-68&69
THIRD AVE.
No 5320
M.B. 66-485
VAN NESS
ARLINGTON AVE.
SAN ANTONIO ST.
1/4 SECTION CORNER
N.W. 1/4 SECTION 2
T. 3 S., R. 14 W. S.B.M.
LOT 4
TORRENS TITLE NO. G-5553
ARBOR VITAE STREET
CSB-131-6
A3 OF A4
FOR TOPOGRAPHY OF THIS PORTION SEE PLANETABLE SHEET No 22H

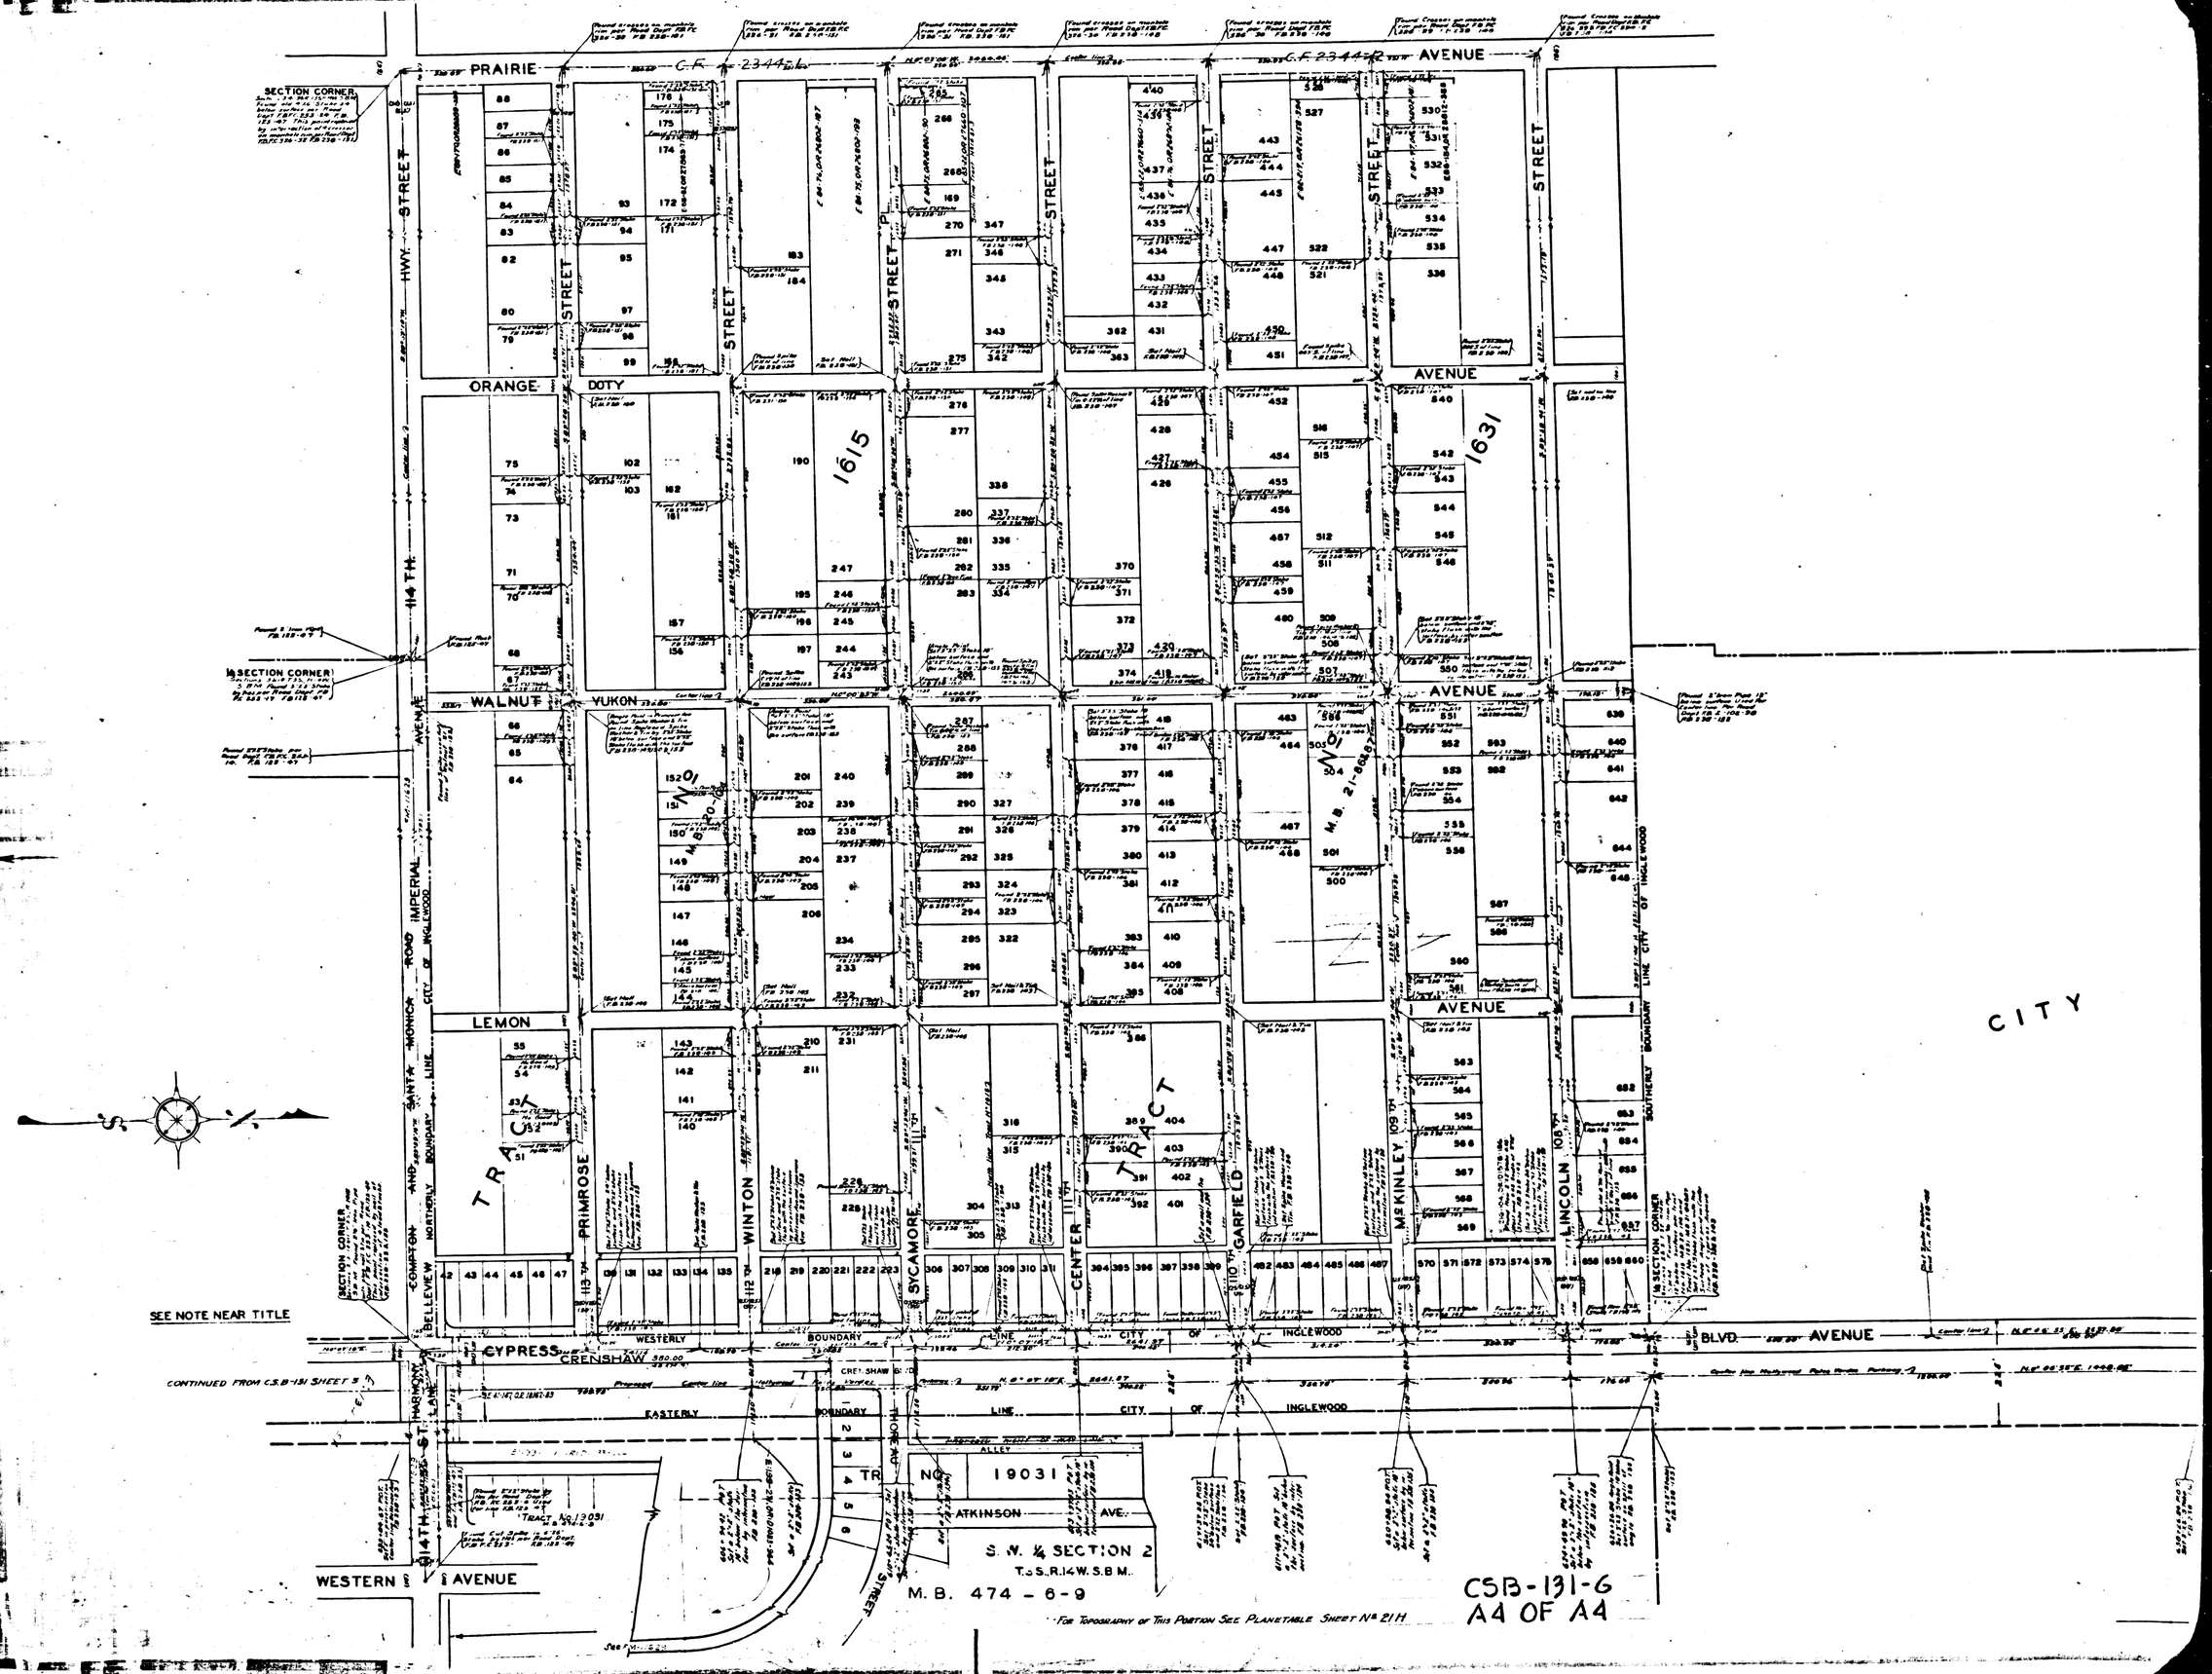
PRAIRIE AVENUE
C.F. 2344-L
C.F. 2344-R
SECTION CORNER
HWY. STREET
114TH. STREET
ORANGE DOTY AVENUE
WALNUT YUKON AVENUE
LEMON AVENUE
CYPRESS CRENSHAW BLVD. AVENUE
WESTERN AVENUE
PRIMROSE
WINTON
SYCAMORE
CENTER
GARFIELD
McKINLEY
LINCOLN
1615
1631
TRACT
CITY
SEE NOTE NEAR TITLE
CONTINUED FROM C.S.B-131 SHEET 5
WESTERLY BOUNDARY LINE CITY OF INGLEWOOD
EASTERLY BOUNDARY LINE CITY OF INGLEWOOD
ATKINSON AVE.
TR NO. 19031
S.W. ¼ SECTION 2
T.3S.R.14W.S.B.M.
M.B. 474 - 6-9
FOR TOPOGRAPHY OF THIS PORTION SEE PLANETABLE SHEET No. 21H
CSB-131-6
A4 OF A4