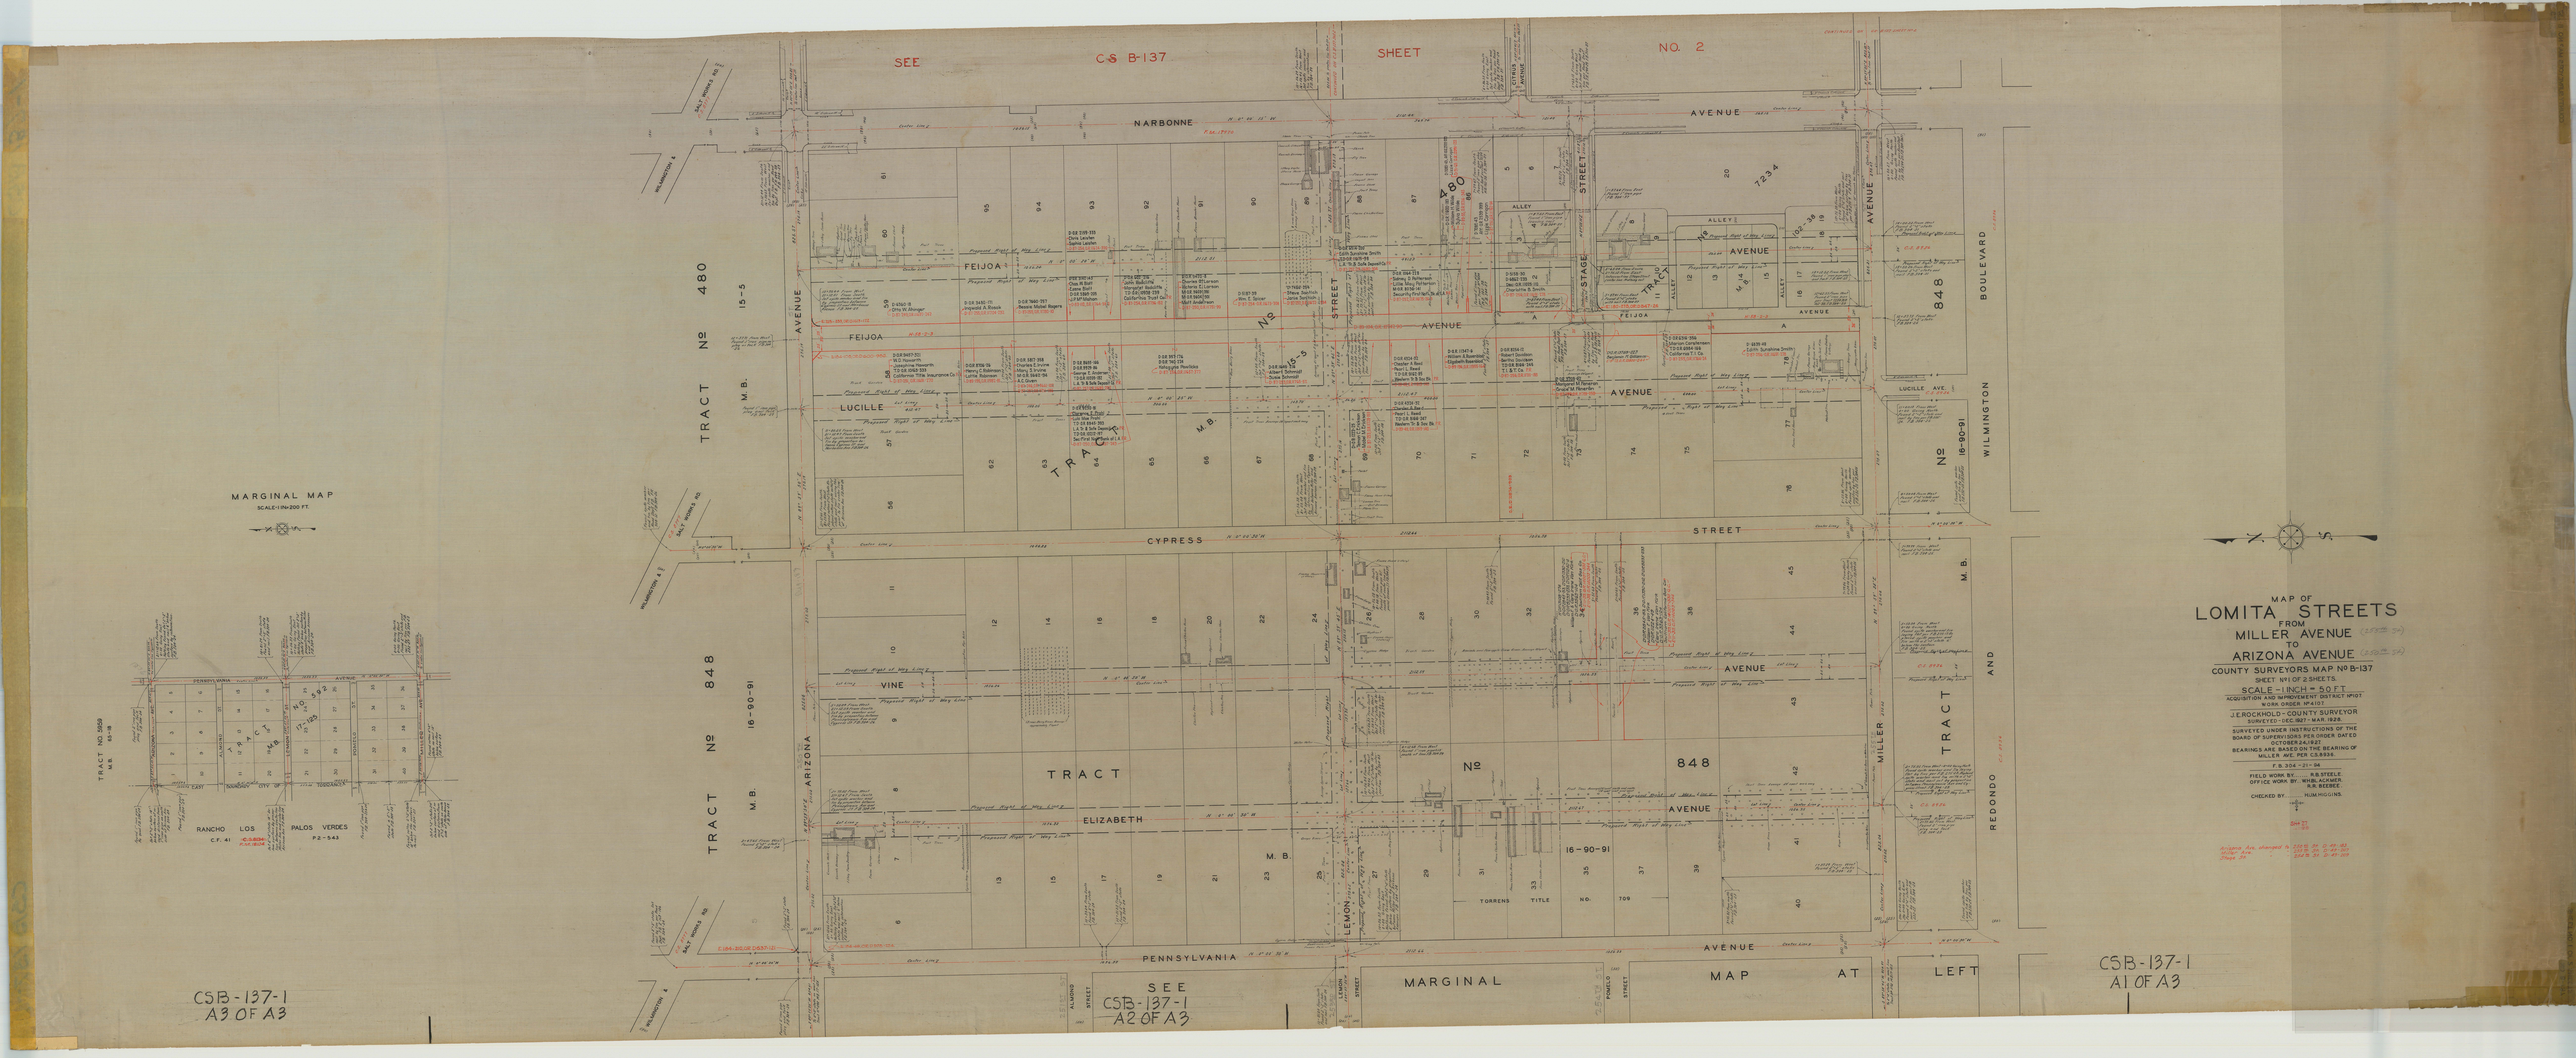
SEE CS B-137 SHEET NO. 2
NARBONNE AVENUE
FEIJOA AVENUE
LUCILLE AVENUE
CYPRESS STREET
VINE AVENUE
ELIZABETH AVENUE
PENNSYLVANIA AVENUE
TRACT No 480
TRACT No 848
TRACT No 848
TRACT No 848
M.B. 15-5
M.B. 16-90-91
M.B. 16-90-91
ARIZONA AVENUE
STAGE STREET
LEMON STREET
MILLER AVENUE
WILMINGTON BOULEVARD
REDONDO AND
TORRENS TITLE NO. 709
SEE MARGINAL MAP AT LEFT
CSB-137-1 A2 OF A3
CSB-137-1 A3 OF A3
CSB-137-1 A1 OF A3
MARGINAL MAP
SCALE-1 IN-200 FT.
RANCHO LOS PALOS VERDES
MAP OF
LOMITA STREETS
FROM
MILLER AVENUE
TO
ARIZONA AVENUE
COUNTY SURVEYORS MAP No B-137
SHEET No 1 OF 2 SHEETS.
SCALE - 1 INCH = 50 FT.
ACQUISITION AND IMPROVEMENT DISTRICT No 107
WORK ORDER No 4107
J.E. ROCKHOLD - COUNTY SURVEYOR
SURVEYED - DEC. 1927 - MAR. 1928.
SURVEYED UNDER INSTRUCTIONS OF THE BOARD OF SUPERVISORS PER ORDER DATED OCTOBER 24, 1927
BEARINGS ARE BASED ON THE BEARING OF MILLER AVE. PER C.S. 8936.
F.B. 304 - 21 - 84
FIELD WORK BY..... R.B. STEELE.
OFFICE WORK BY. W.H.B. ACKMER.
R.R. BEEBEE.
CHECKED BY..... H.M. HIGGINS.
Arizona Ave. changed to 228 ft. 84 D-49-143
Miller Ave. " 225 ft. 84 D-49-207
Stage St. " 224 ft. 84 D-49-209