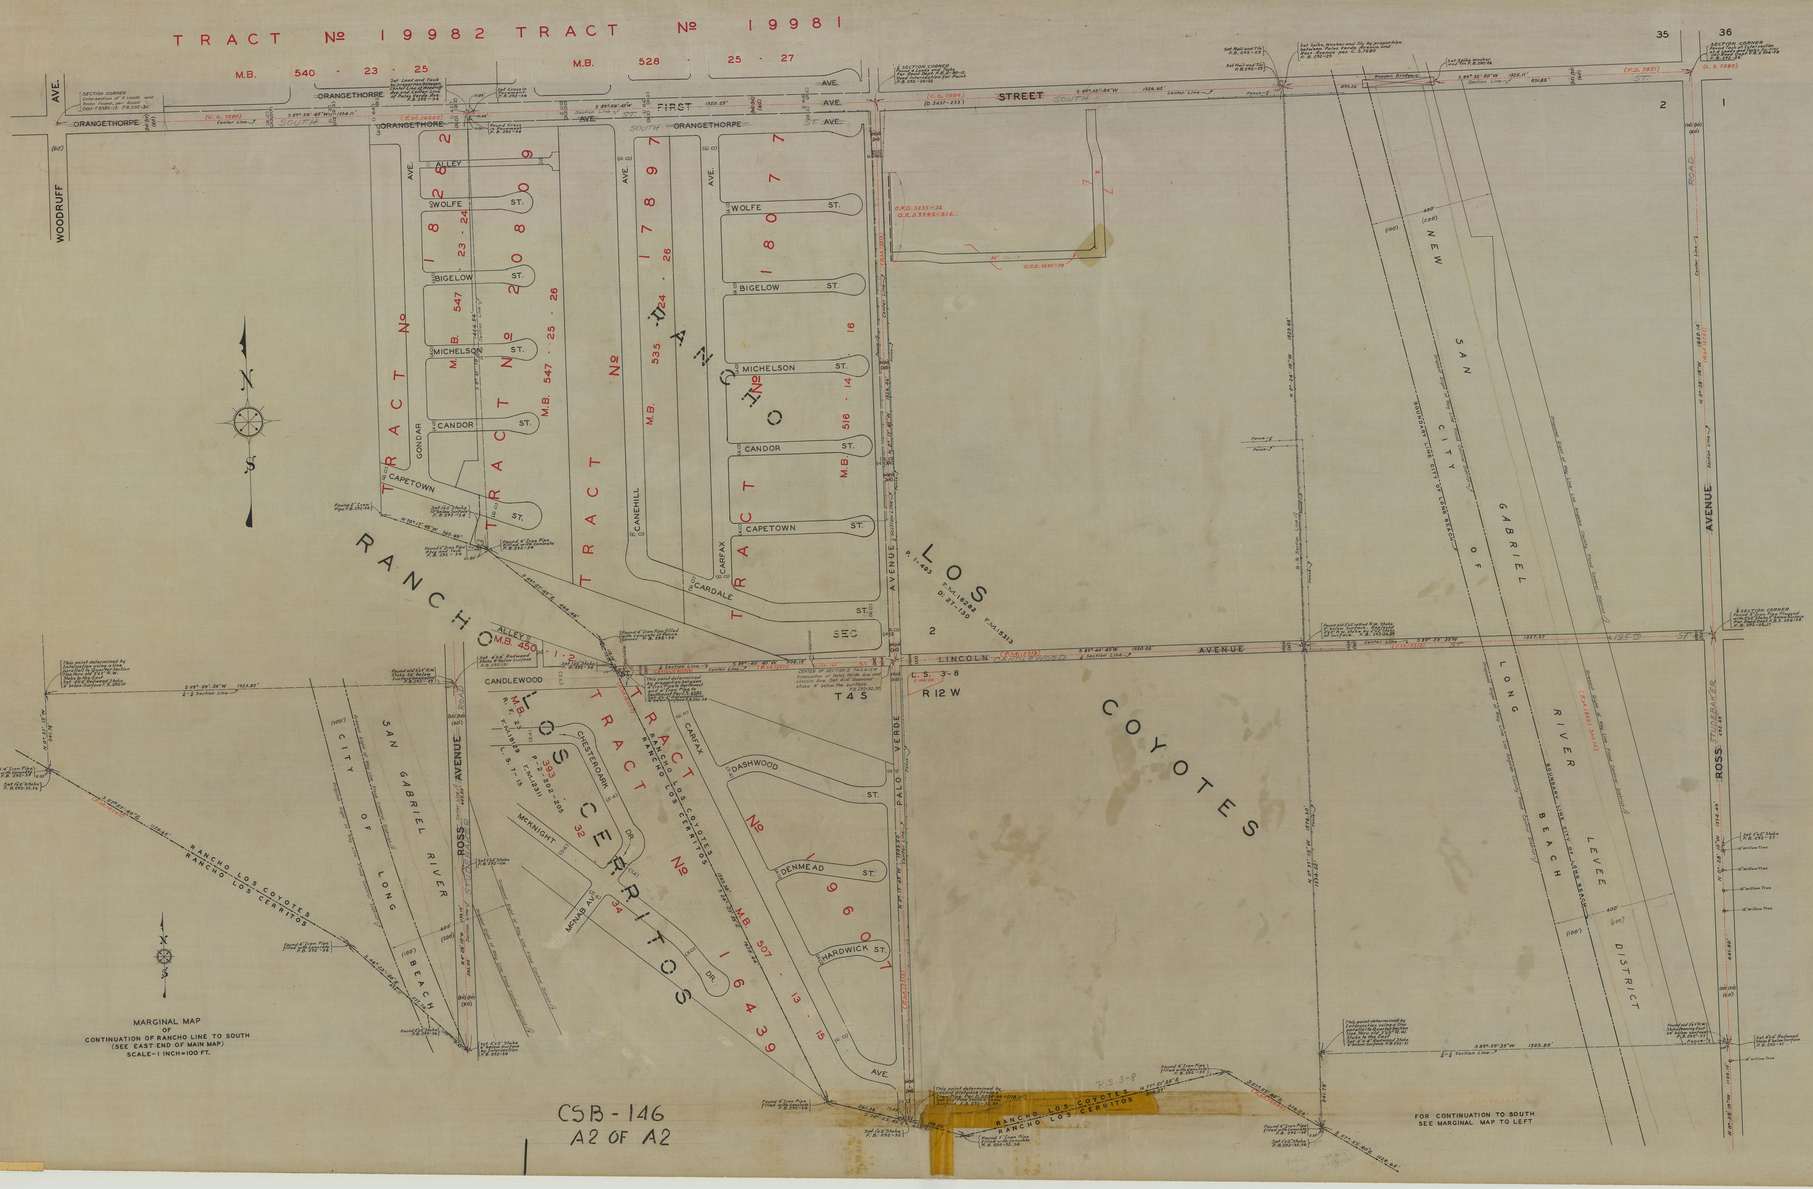

MARGINAL MAP
OF
CONTINUATION OF RANCHO LINE TO SOUTH
(SEE EAST END OF MAIN MAP)
SCALE-1 INCH=100 FT.

FOR CONTINUATION TO SOUTH
SEE MARGINAL MAP TO LEFT

MAP OF
PALO VERDE AVENUE
FROM
FIRST STREET TO SOUTHERLY LINE RANCHO LOS COYOTES
AND
LINCOLN AVENUE
FROM
ROSS AVENUE TO WESTERLY LINE RANCHO LOS COYOTES

COUNTY SURVEYORS MAP № B-146

SCALE - 1 INCH = 100 FT.

WORK ORDER № 778

J. E. ROCKHOLD COUNTY SURVEYOR
SURVEYED JAN. AND FEB. 1928

SURVEYED UNDER INSTRUCTIONS OF THE BOARD OF SUPERVISORS PER ORDER DATED SEPT. 26, 1927

BEARINGS ARE BASED ON THE BEARING OF FIRST STREET PER C.S. 7580

F.B. 292 - 25 - 36

FIELD WORK BY . . E. A. ROBERCRANS
OFFICE WORK BY . . A. J. BARITELL
CHECKED BY . . . . A. C. JOHNSON

CSB-146
A2 OF A2

CSB-146
A1 OF A2